





Rear Elevation

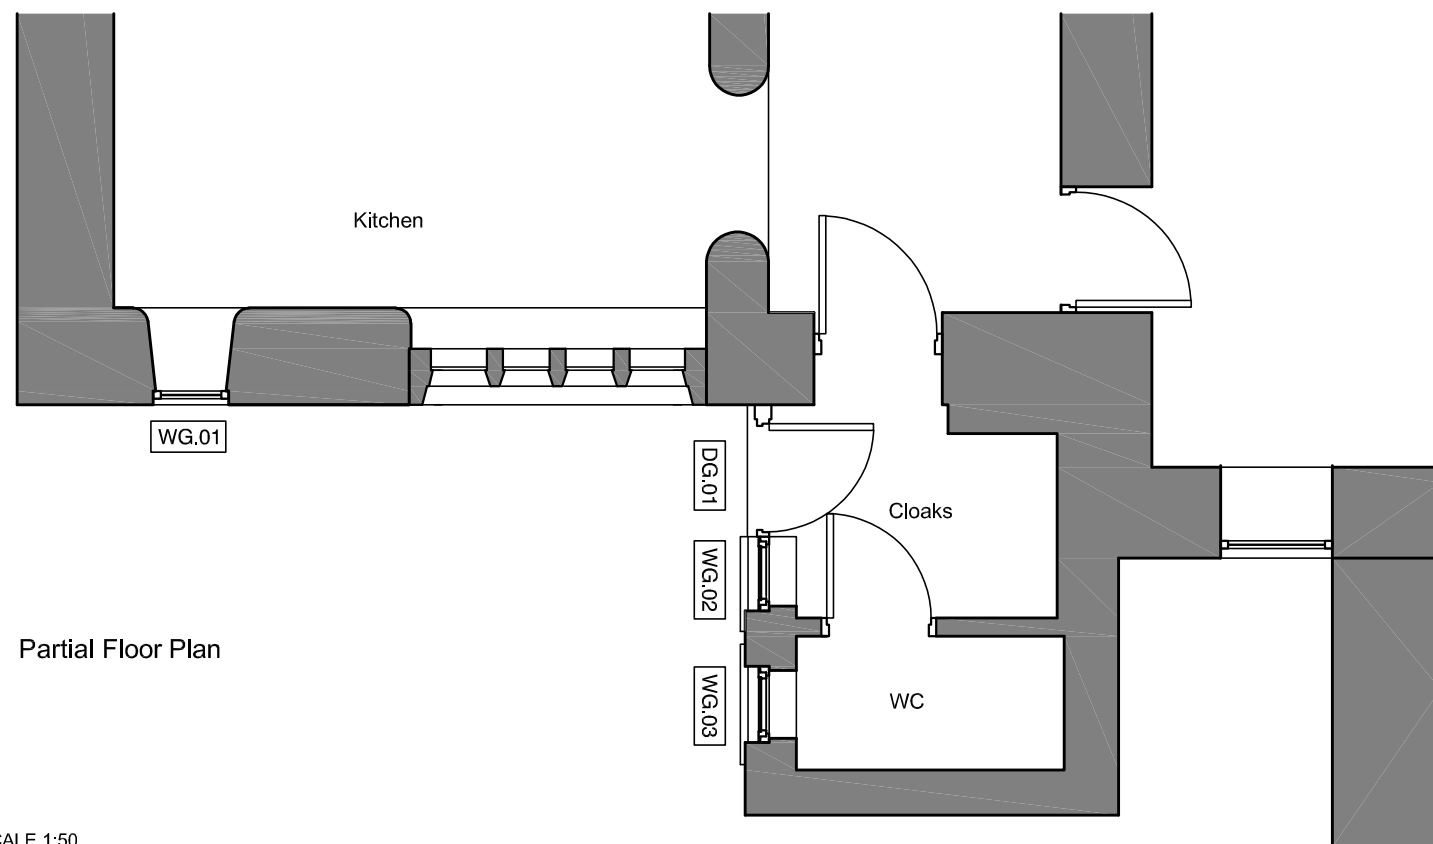


Partial Floor Plan


SCALE 1:50

 

CLIENTS/CONTRACTORS ARE ADVISED TO CLARIFY DIMENSIONS PRIOR TO SETTING OUT AND NOT TO SCALE OFF THE DRAWING

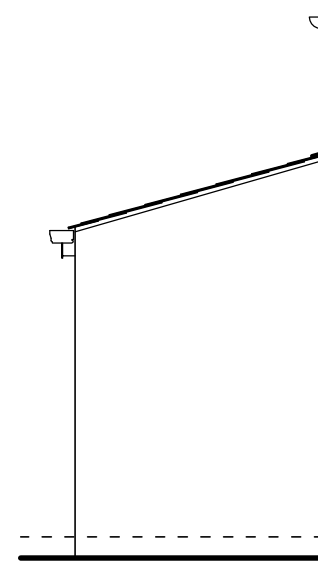

Porch Side Elevation

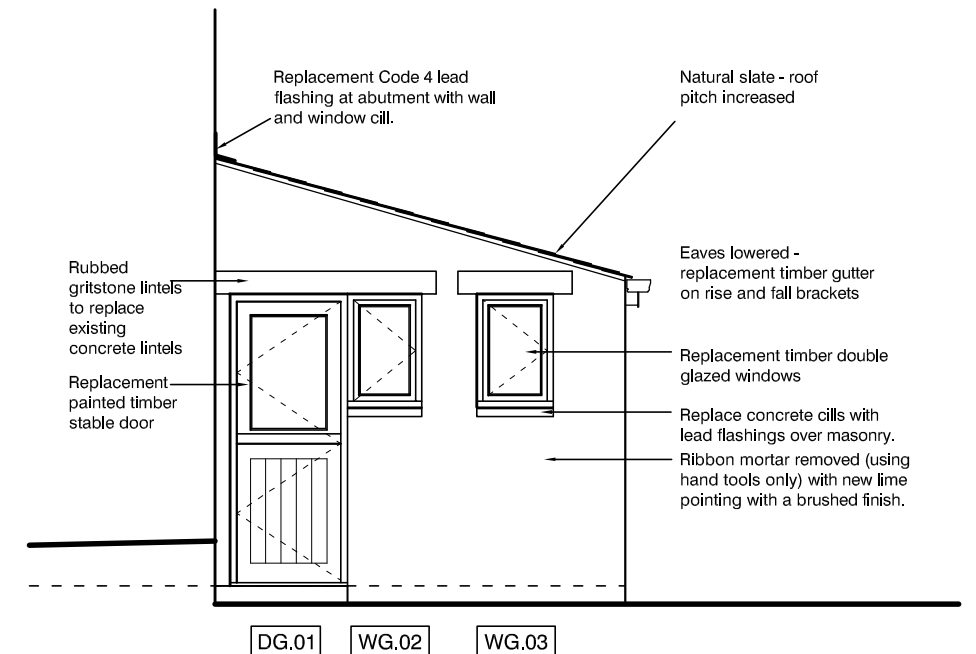

Porch Side Elevation



HIGH PEAK ARCHITECTS LTD

2nd Floor, Wharf House, Wharf Road, Whaley Bridge, High Peak, Derbys SK23 7AD
Tel: 01663 719717 Web: www.highpeakarch.com Email: hpa@highpeakarch.com

Rear Extension Renovations

Proposed Plans & Elevations

1/2 Waterside Cottage, Off Dolly Lane

1819.PL04

Scale: 1:50@A3

Date: September 2022

Rev: