




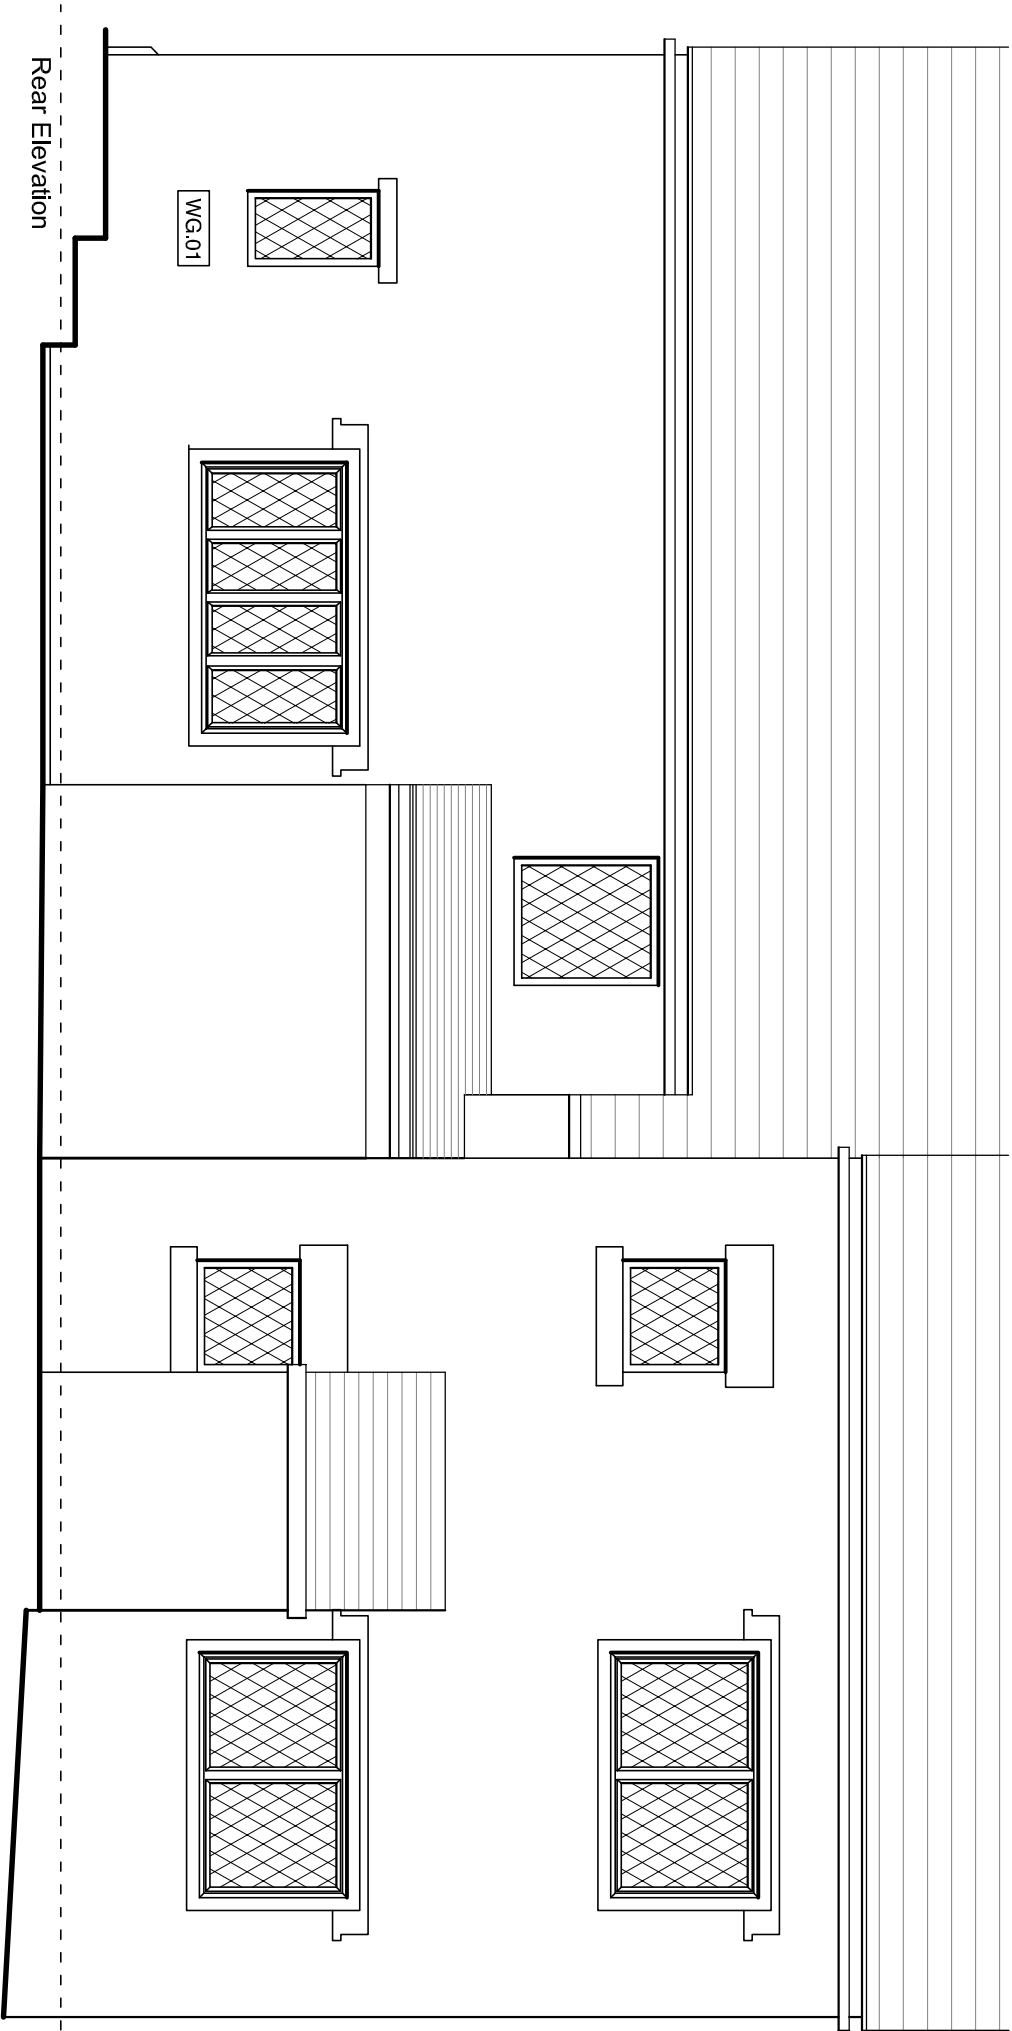


Rear Elevation

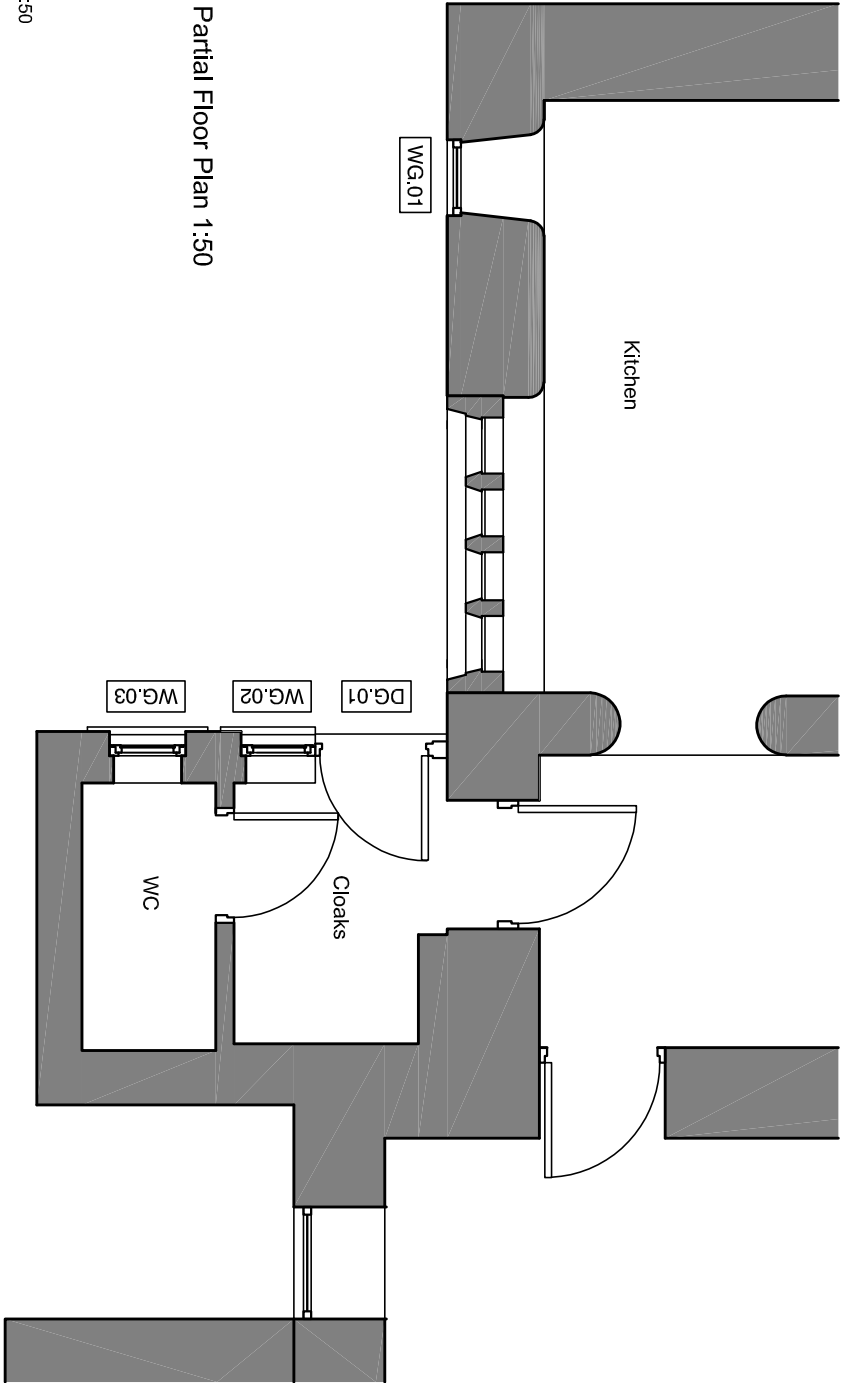

Partial Floor Plan 1:50

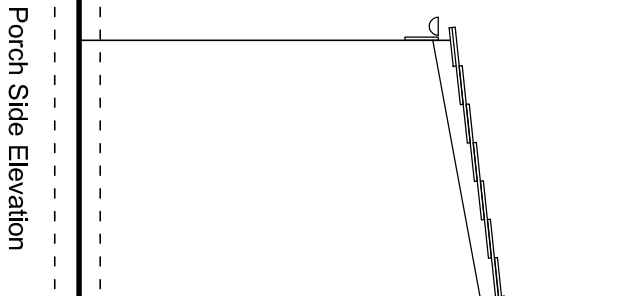

Porch Side Elevation

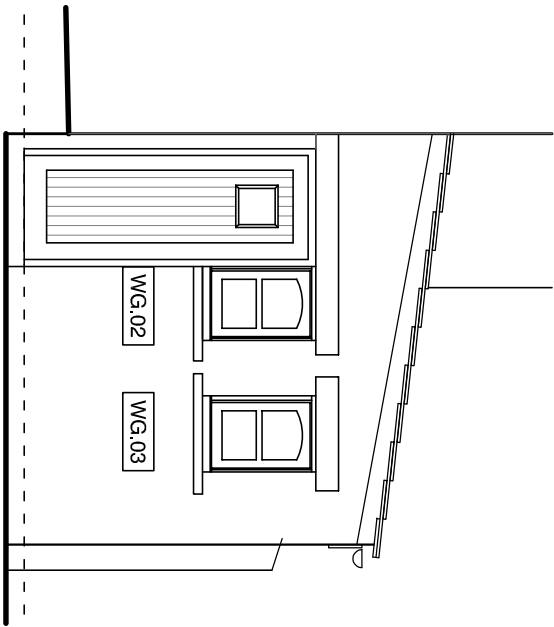

Porch Side Elevation



HIGH PEAK ARCHITECTS LTD

2nd Floor, Wharf House, Wharf Road, Whaley Bridge, High Peak, Derby's SK23 7AD
Tel: 01663 719717 Web: www.highpeakarch.com Email: ipa@highpeakarch.com

Rear Extension Regularisation

Existing Plans & Elevations

1/2 Waterside Cottage, Off Dolly Lane

1819.PL03

North

CLIENTS/CONTRACTORS ARE ADVISED TO CLARIFY
DIMENSIONS PRIOR TO SETTING OUT AND NOT TO
SCALE OFF THE DRAWING



SCALE 1:50

Scale: 1:50@A3

Date: September 2022

Rev: