




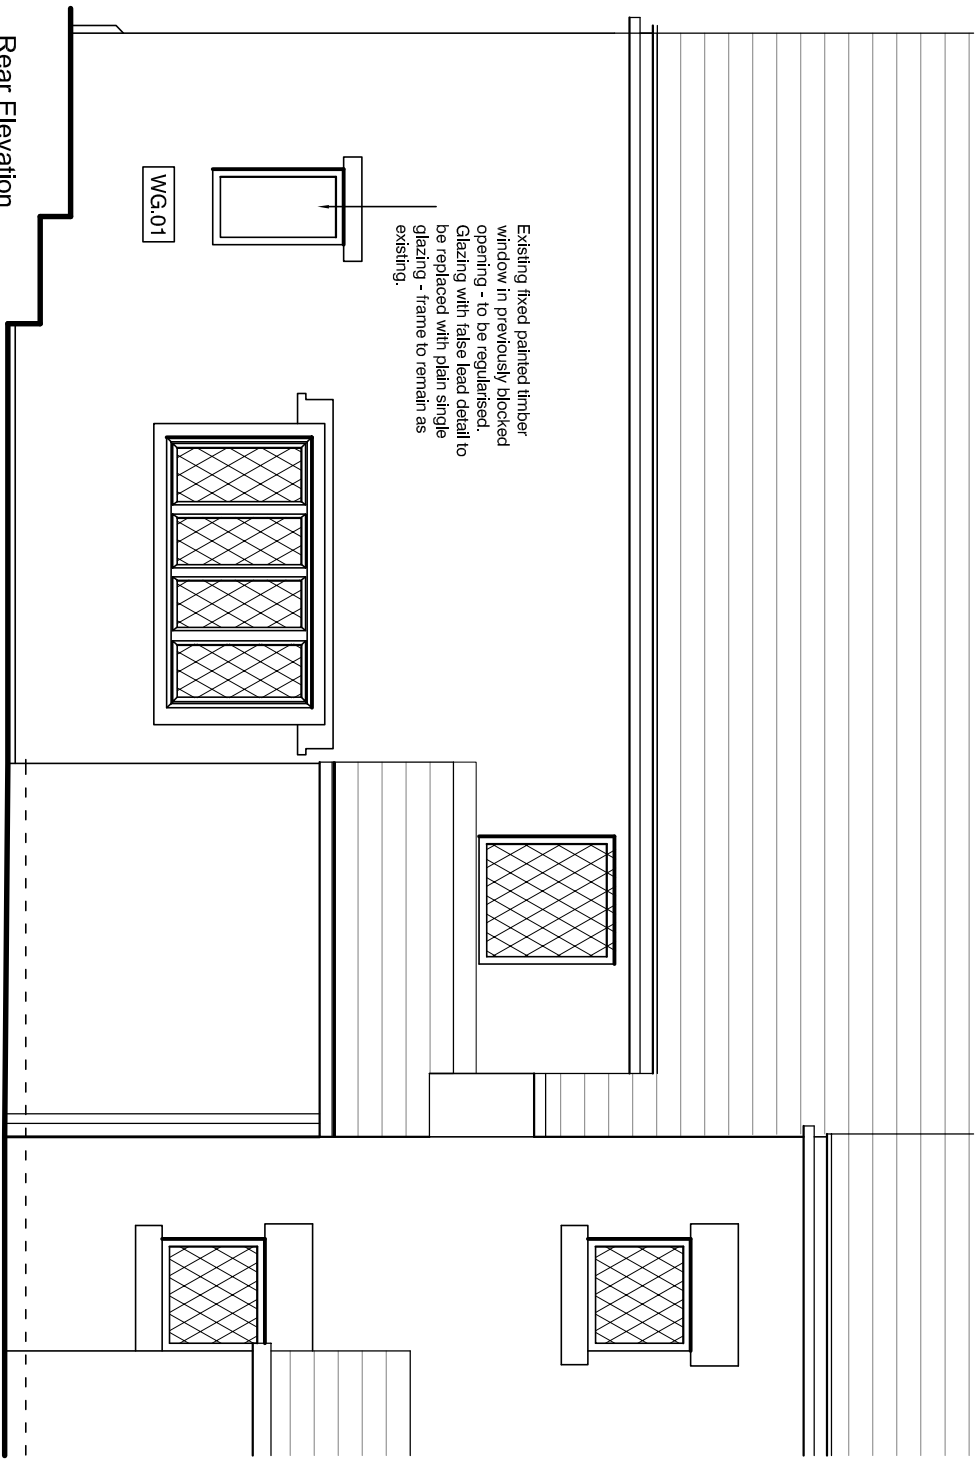


Rear Elevation

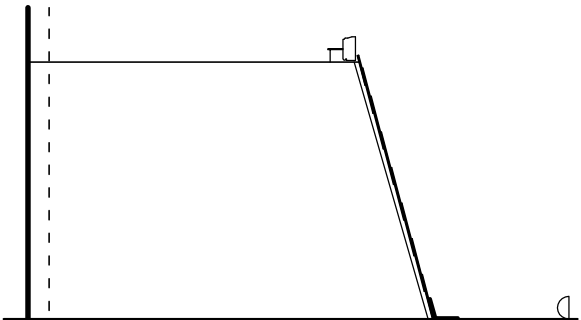


Porch Side Elevation

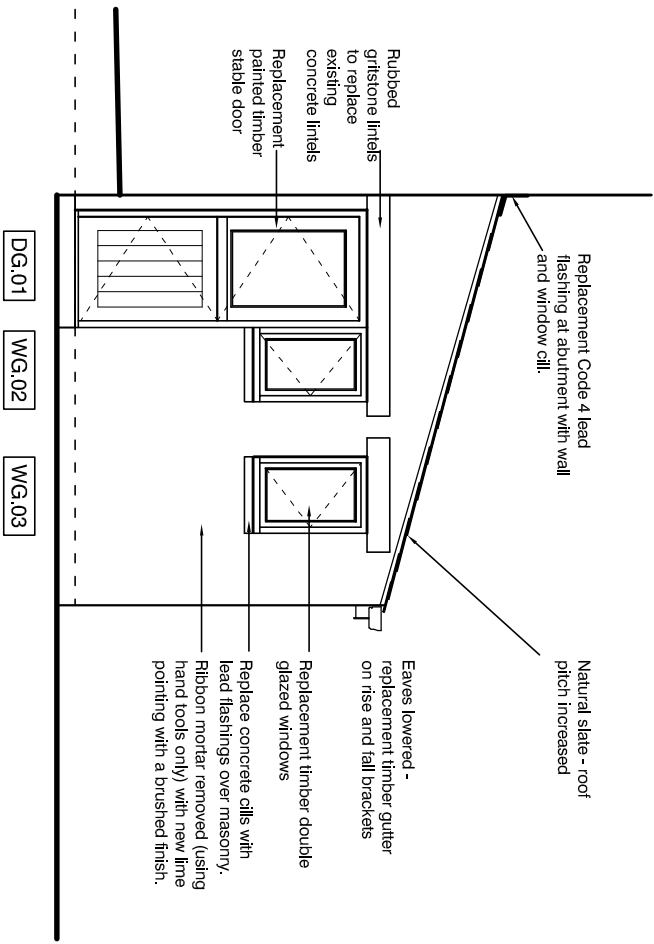

Porch Side Elevation

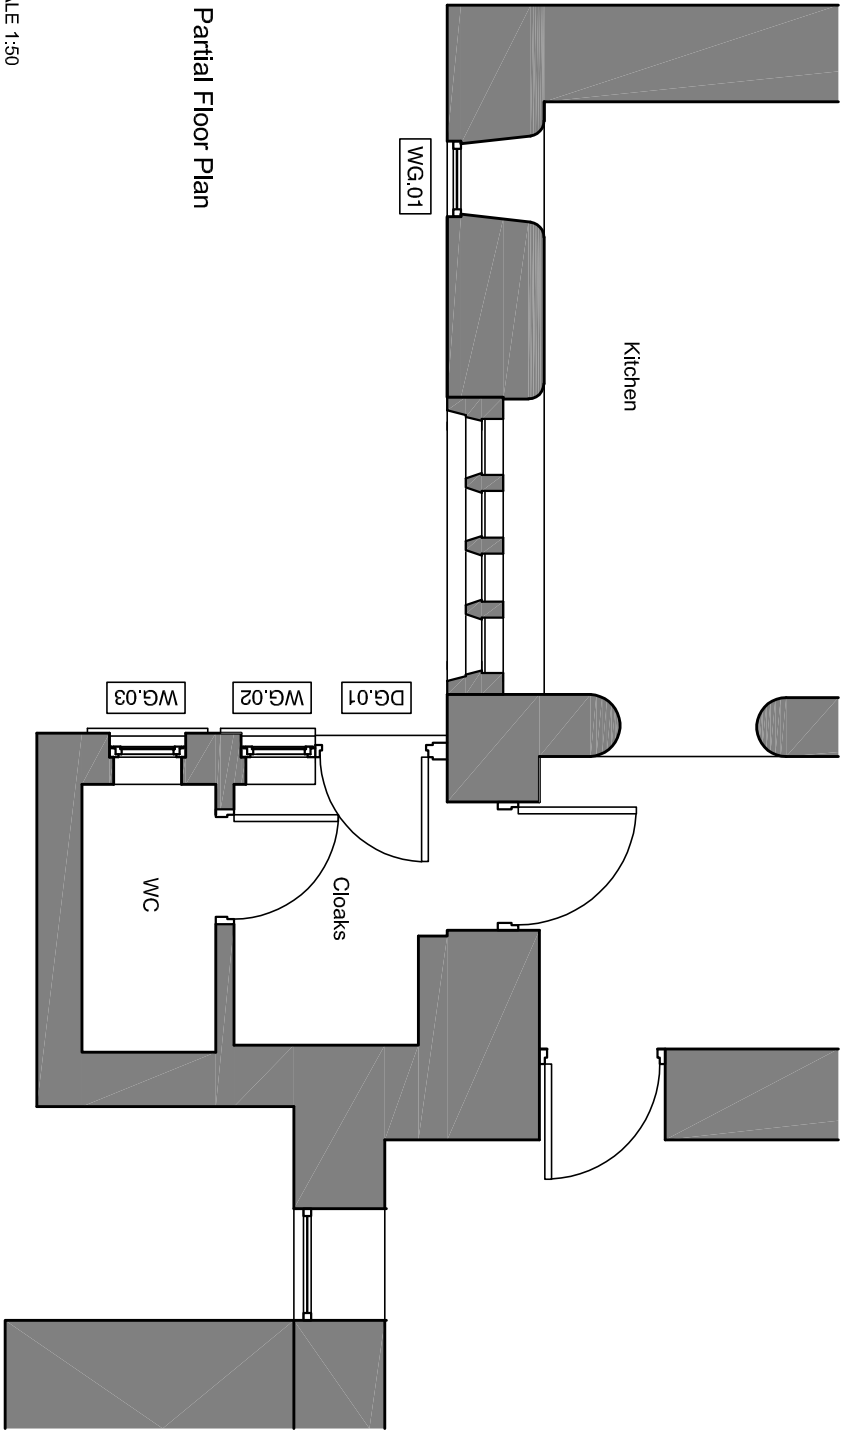

Partial Floor Plan

 

CLIENTS/CONTRACTORS ARE ADVISED TO CLARIFY DIMENSIONS PRIOR TO SETTING OUT AND NOT TO SCALE OFF THE DRAWING



HIGH PEAK ARCHITECTS LTD
2nd Floor, Wharf House, Wharf Road, Whaley Bridge, High Peak, Derby's SK23 7AD
Tel: 01663 719717 Web: www.highpeakarch.com Email: hpa@highpeakarch.com

Rear Extension Renovations
1/2 Waterside Cottage, Off Dolly Lane
1819.PL04

Scale: 1:50@A3 Date: September 2022 Rev: