

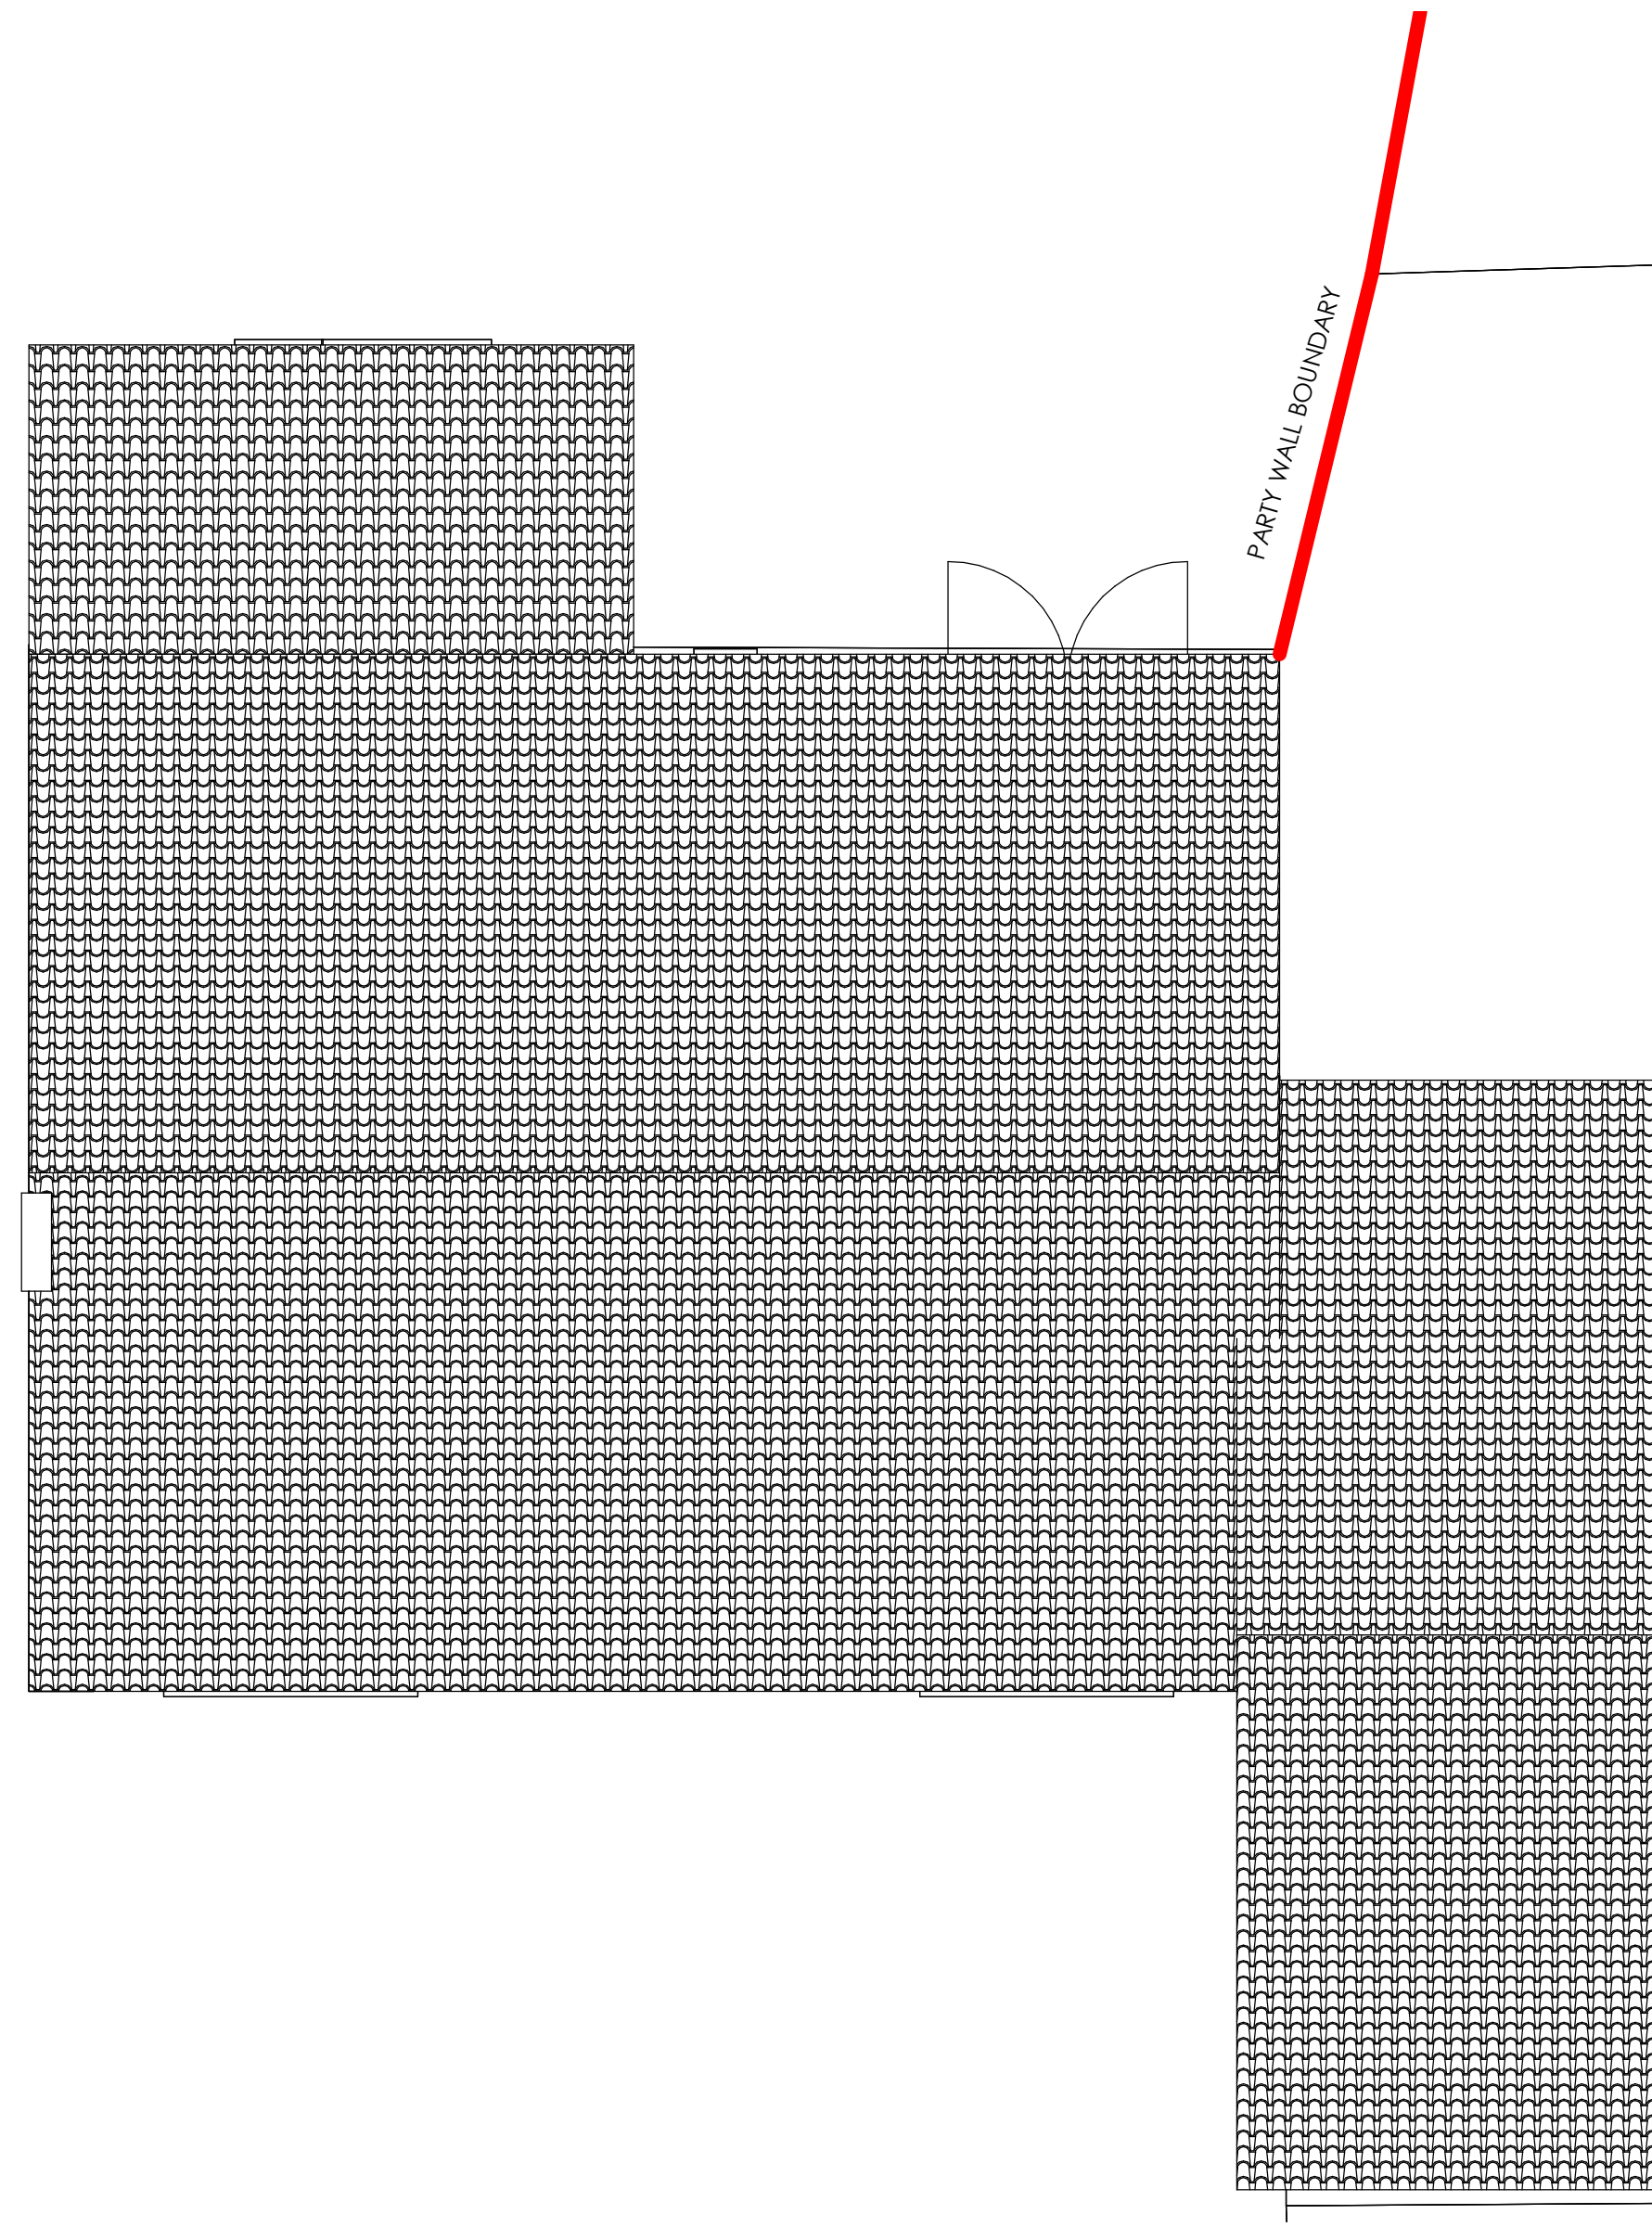
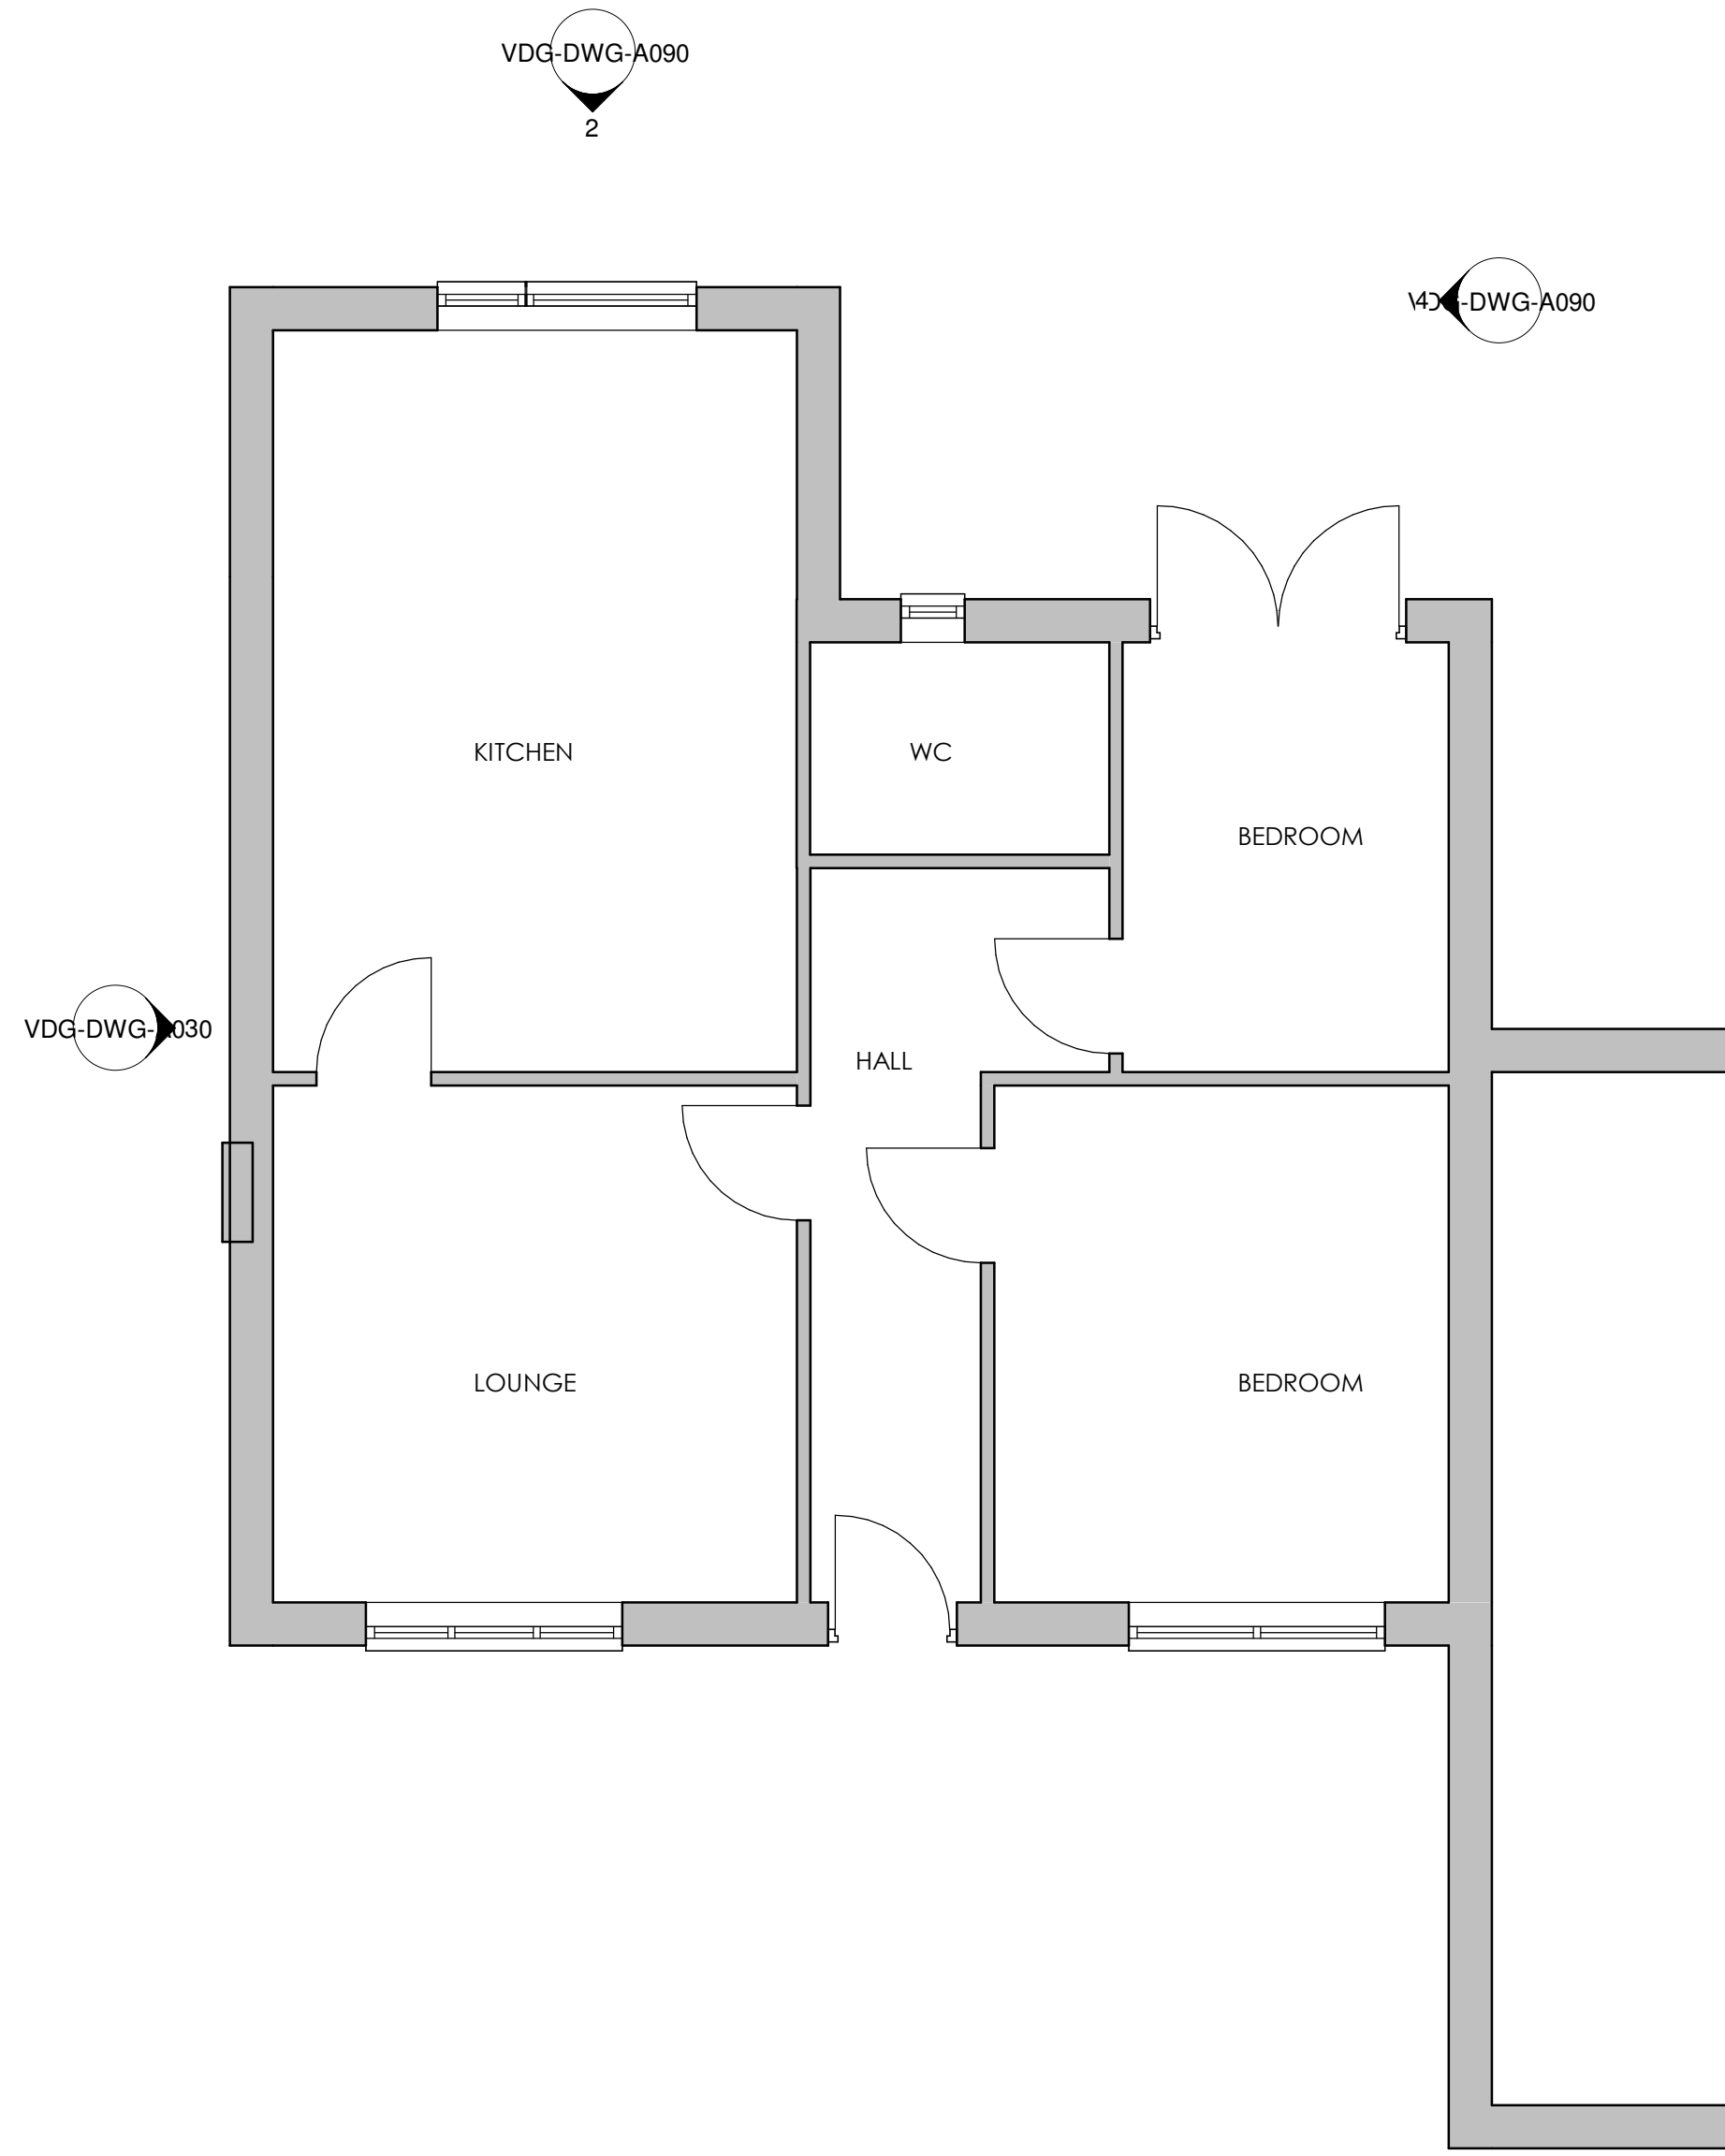
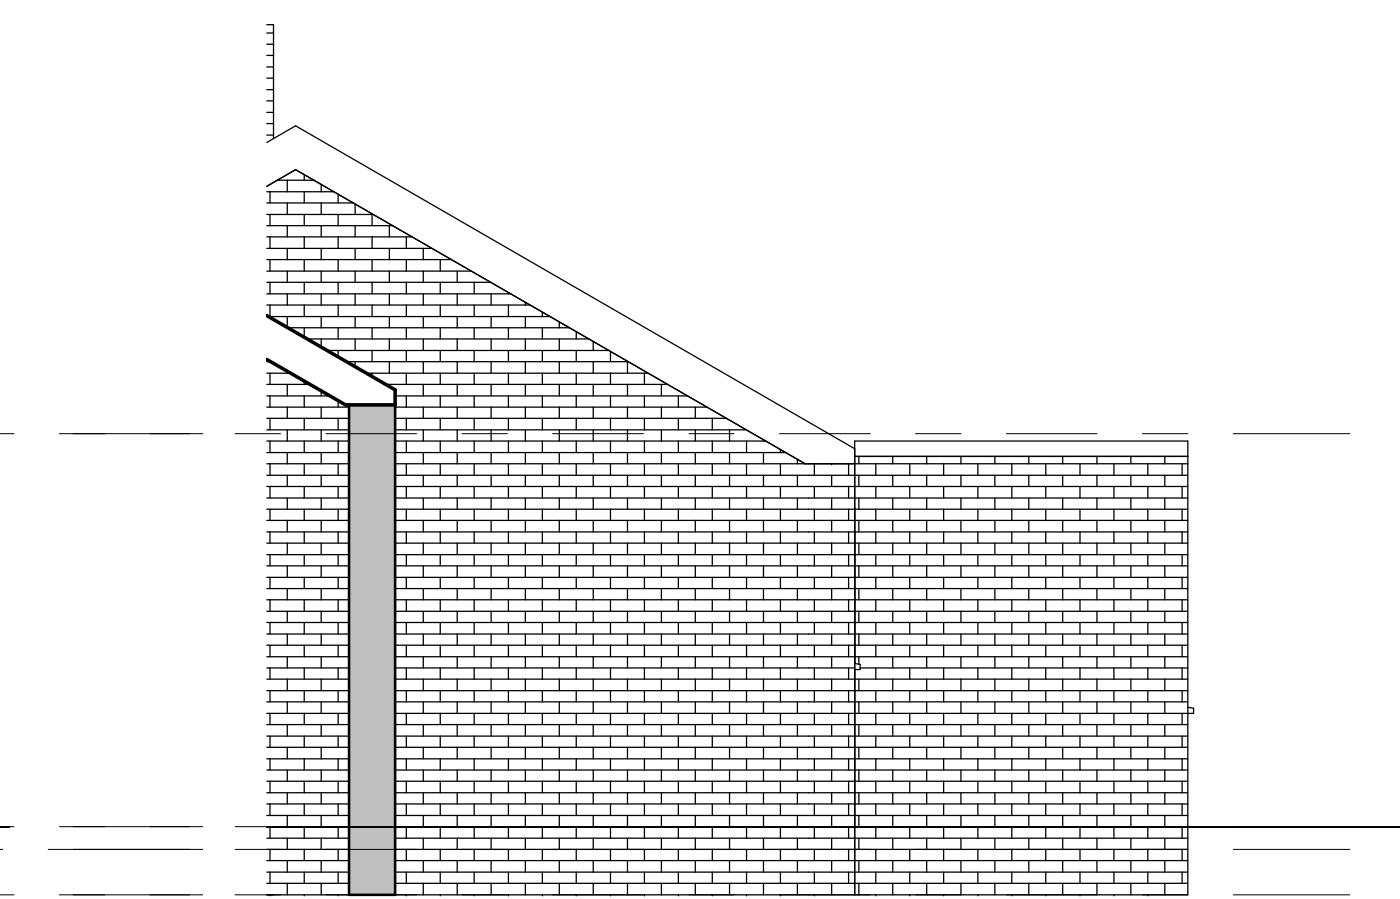


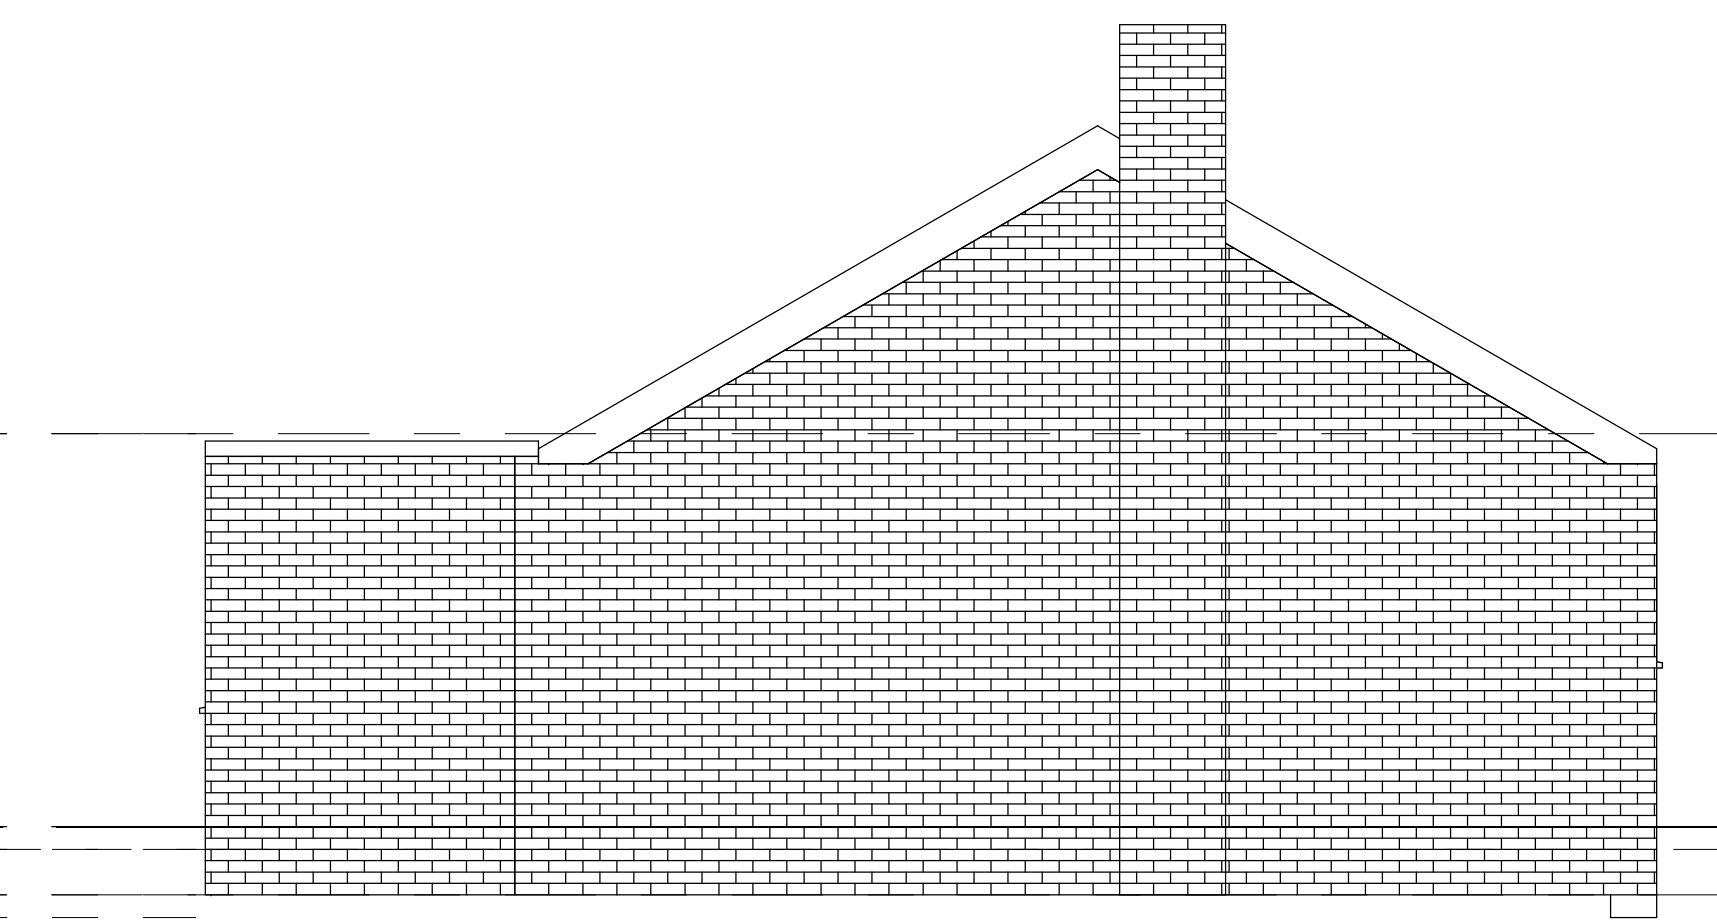

1 EXISTING GROUND FLOOR LEVEL
1 : 50


6 EXISTING ROOF LAYOUT
1 : 50

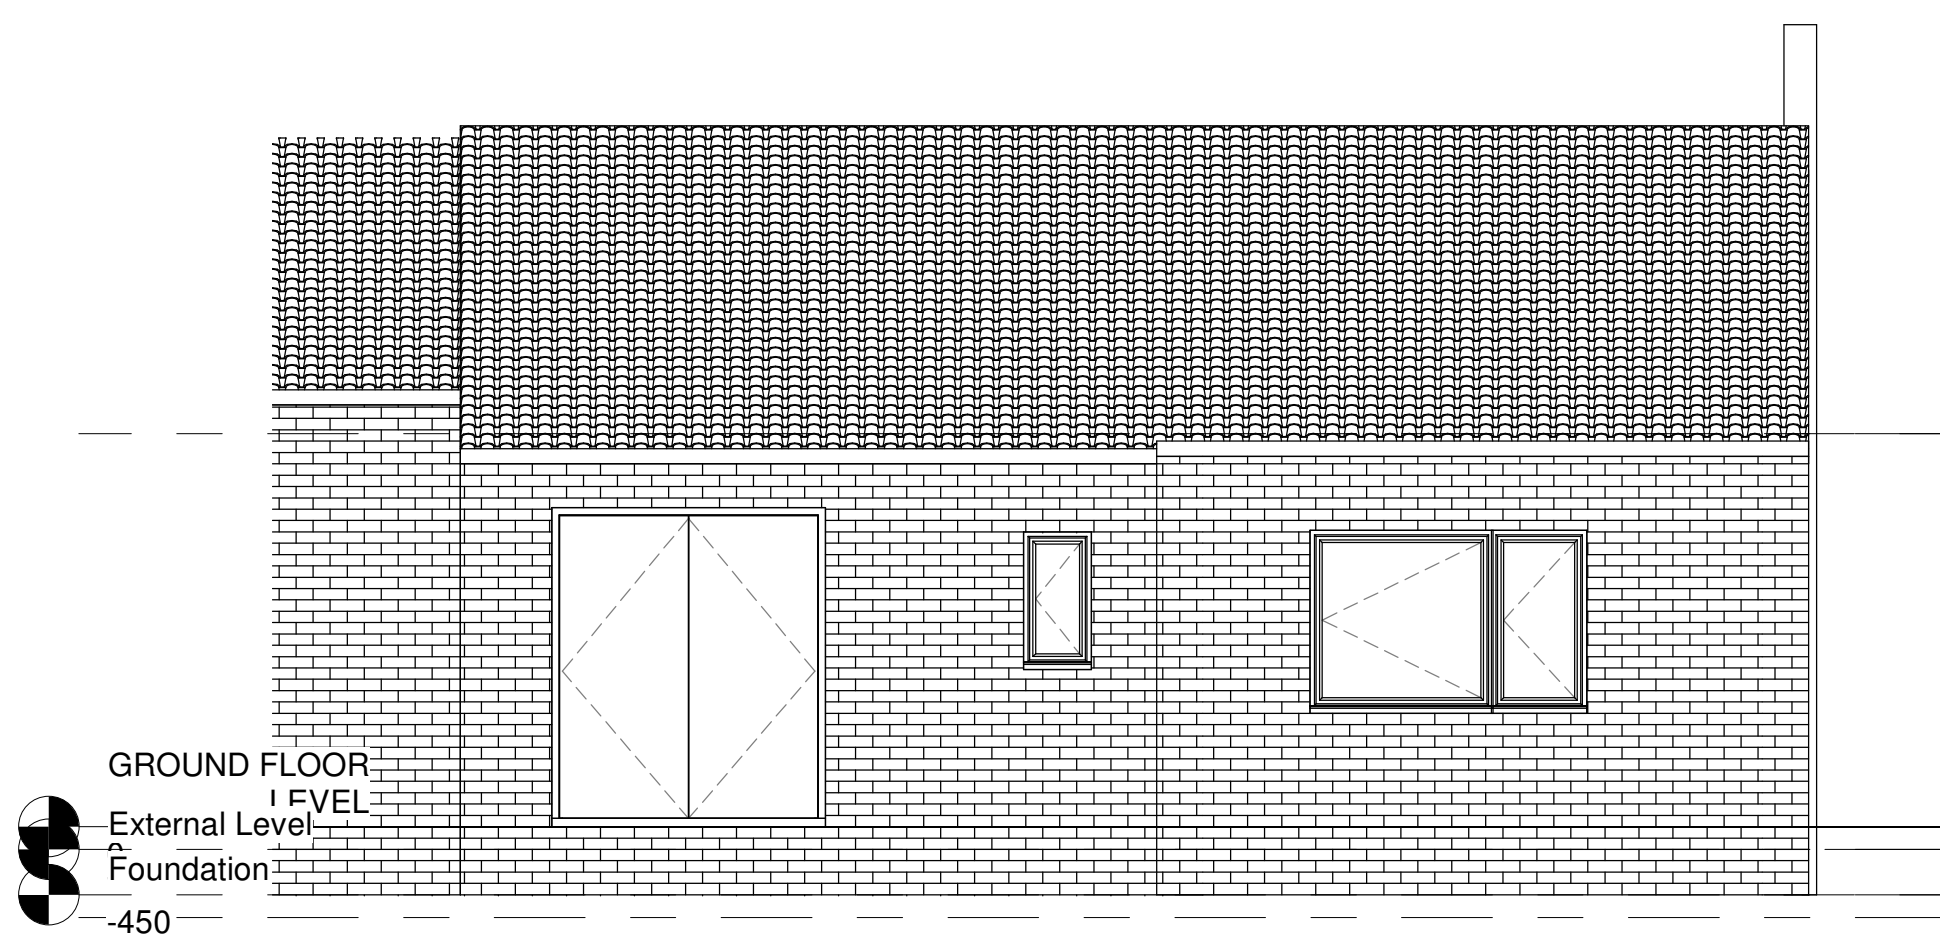

2 EXISTING REAR ELEVATION
1 : 50

3 EXISTING SIDE ELEVATION
1 : 50

4 EXISTING SIDE ELEVATION 2
1 : 50

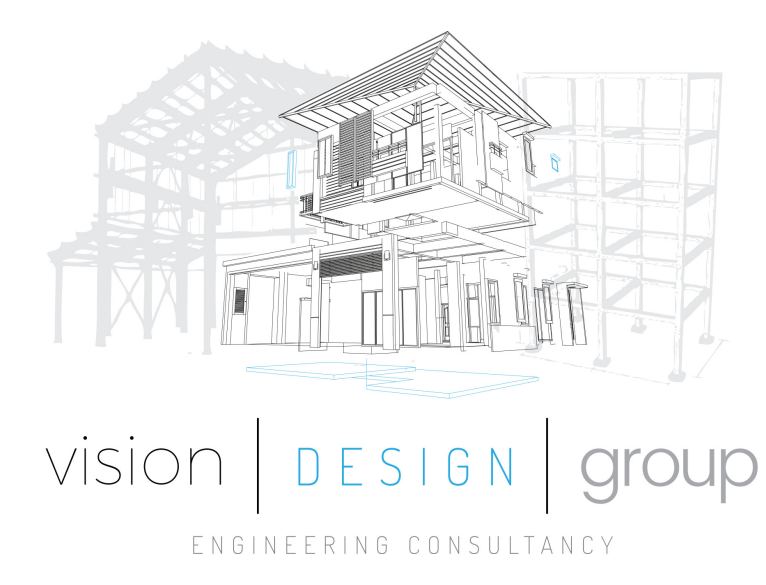

Rev	Description	Date
1	PLANNING ISSUE	28/11/22
CODE I	SUITABILITY DESCRIPTION PLANNING	
STATUS S2	PURPOSE OF ISSUE PLANNING	
PROJECT 13 HAYDN FOLD, CHARLESWORTH		
TITLE EXISTING PLANS AND ELEVATIONS		
CLIENT 13 HAYDN FOLD, CHARLESWORTH		
DRAWN BY M.WALSH	CHECKED BY M.WALSH	DATE 22/11/22
SCALE (@ A1) 1 : 50		PROJECT NUMBER MCS2185
DRAWING NUMBER VDG-DWG-A090		REV 1