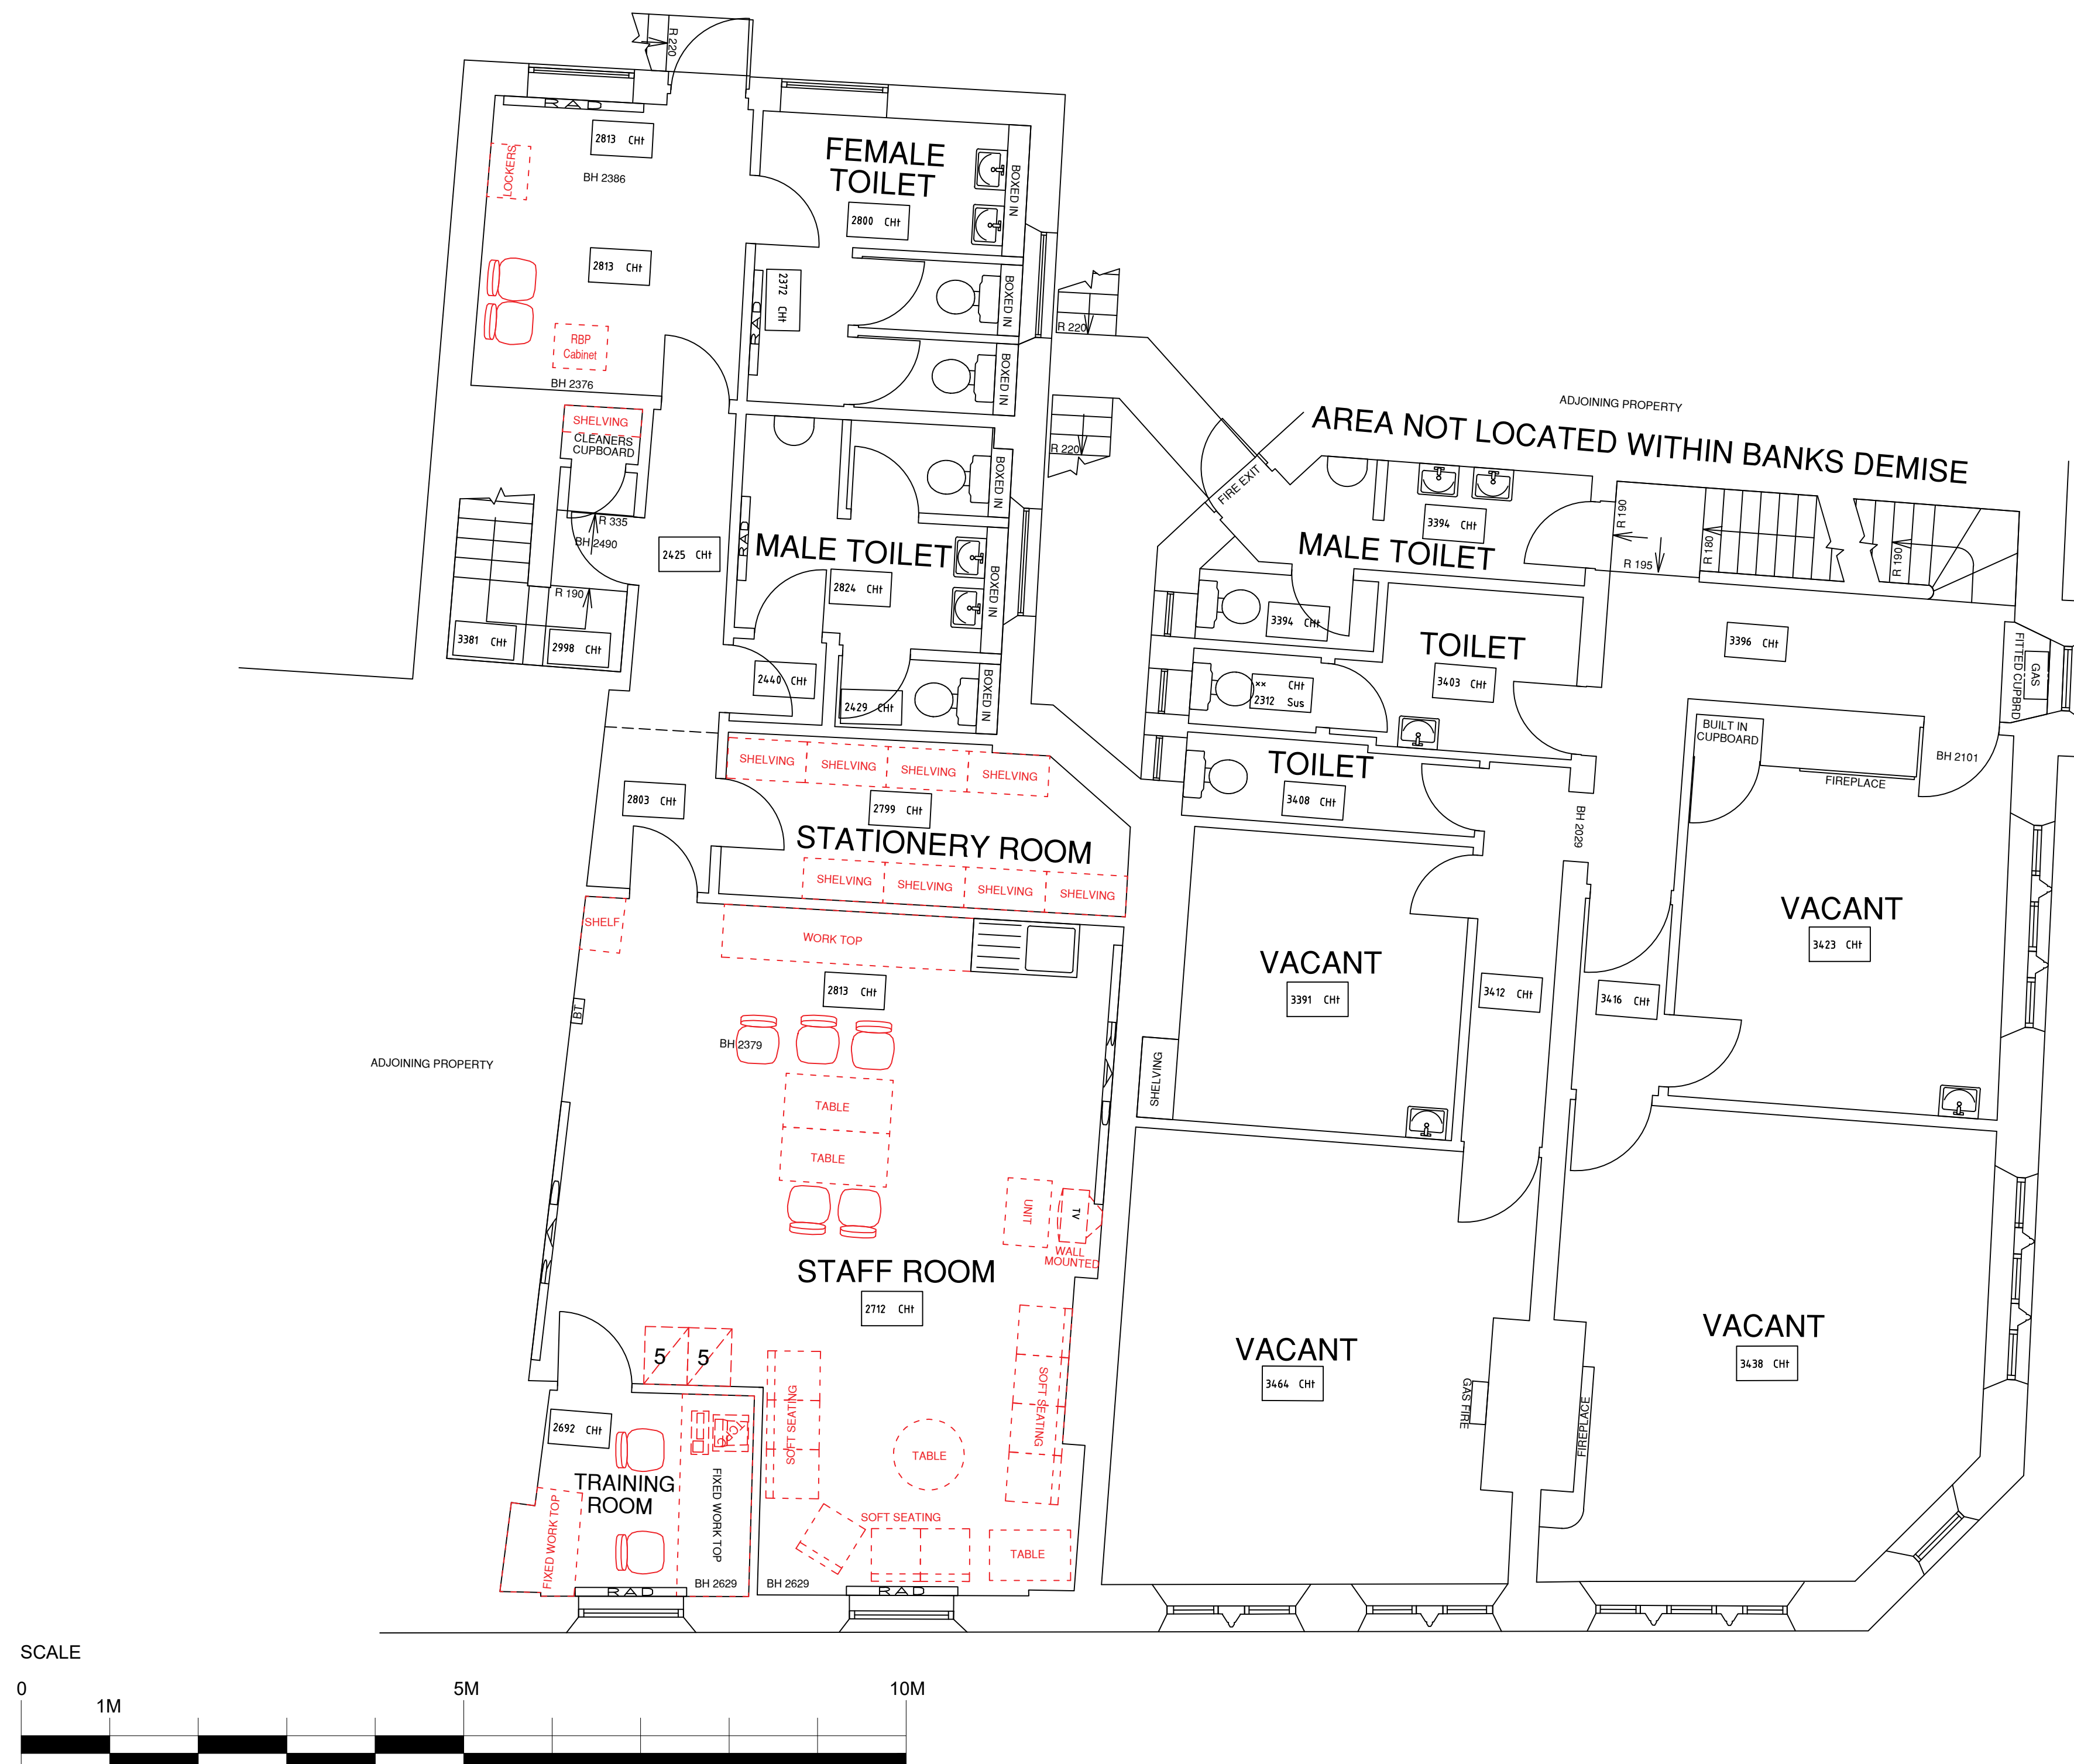


1. THROUGHOUT THE FIRST FLOOR, CAREFULLY REMOVE NON-ORIGINAL INTERNAL SIGNAGE, MARKETING, MANIFESTATION, FIXTURES, FITTINGS, RACKING, SHELVING, IT EQUIPMENT, FURNITURE AND EQUIPMENT RELATING TO THE OPERATION OF THIS RETAIL BANK. AS SHOWN ON PLAN BY RED DASHED LINES. MAKE GOOD ANY LARGE DAMAGE CAUSED.
2. GLAZING TO BE SECURED TO ALL AREAS, MAKING GOOD AS REQUIRED.
3. NO WORKS TO REDECORATE ARE PROPOSED.
4. REMOVE ALL ASSOCIATED MECHANICAL AND ELECTRICAL ITEMS AND MAKE SAFE.
5. ENSURE WATER SUPPLY IS NOT SHARED PRIOR TO TURNING OFF AND ENSURING ANY HEATING SYSTEM WILL NOT BE DAMAGED OR AFFECTED.
6. TIDY AND CLEAN THROUGHOUT.

Location & Property Strategy

This drawing is the copyright and property of
The Royal Bank of Scotland plc.
It must not be copied or published without written
consent.

[illegible]

address
BUXTON
2 SPRING GARDENS, BUXTON
DERBYSHIRE
SK17 6DJ

ref no.	sortcode 600418
---------	-----------------

description	First Floor Plan GA Demolition Layout Coral 2022
-------------	---

status

Contractor Proposal

iPMS1		sqm	
iPMS2		sqm	
iPMS3		sqm	
scale 1:50 @ A1		brand	
dtn IL	date 06.12.22		
rbs drawing number 600418/P2/01		rev. -	