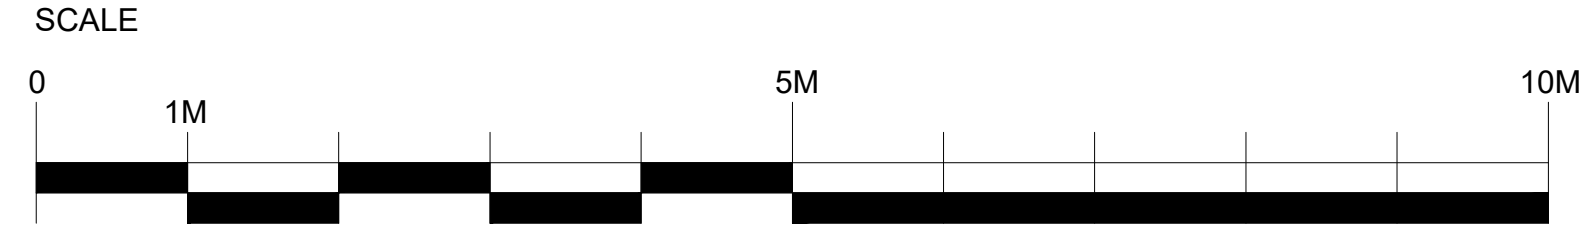


This drawing is the copyright and property of
The Royal Bank of Scotland plc.
It must not be copied or published without written
consent.

[illegible]

address

BUXTON
2 SPRING GARDENS, BUXTON
DERBYSHIRE
SK17 6DJ

ref no.	sortcode 600418
---------	--------------------

description	First Floor Plan GA Existing Layout Coral 2022
-------------	---

status

Contractor Proposal

IPMS1		sqm	
IPMS2		sqm	
IPMS3		sqm	
scale 1:50 @ A1		brand	
dm IL	date 06.12.22		
rbs drawing number 600418/G1/01		rev. -	