



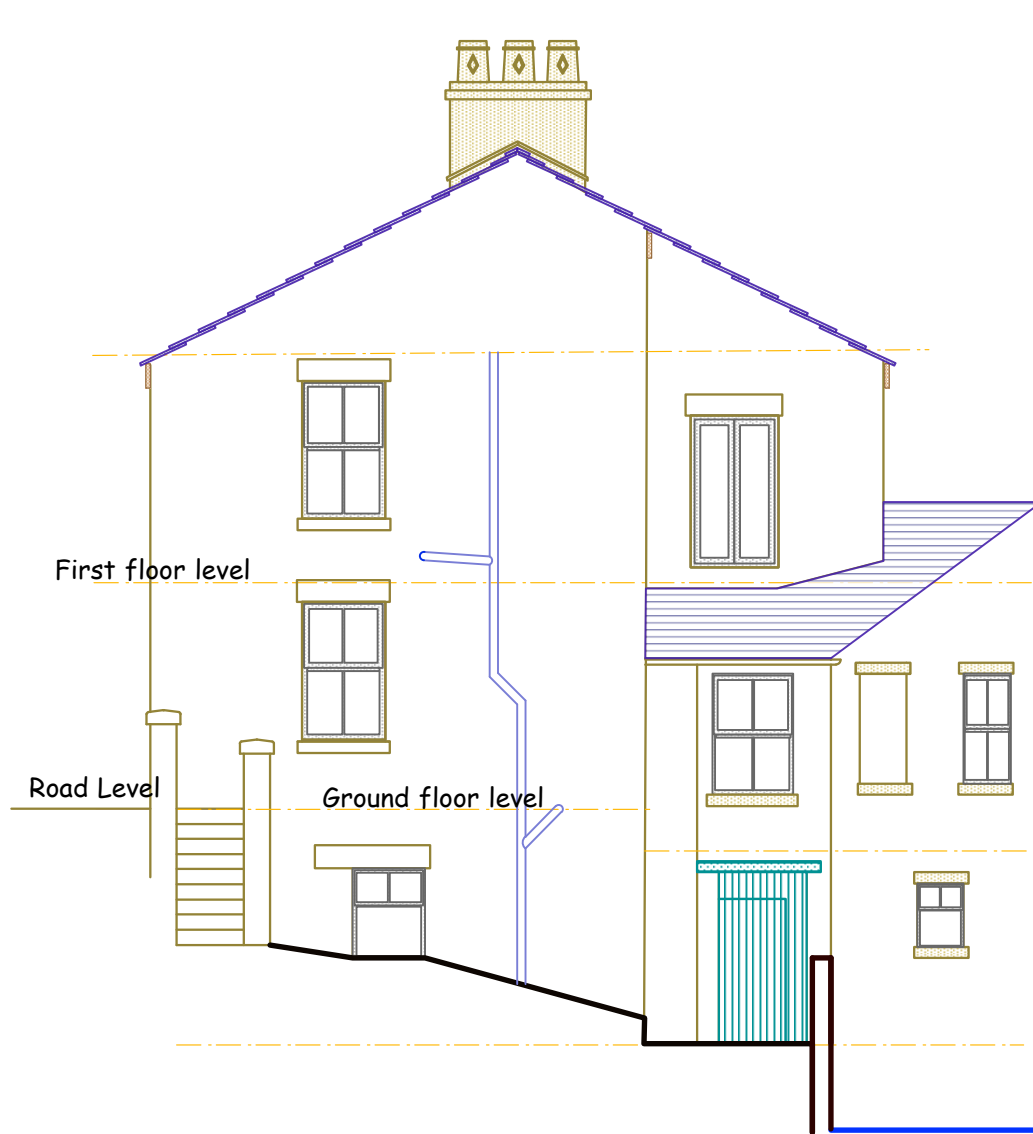


EXISTING SIDE ELEVATION

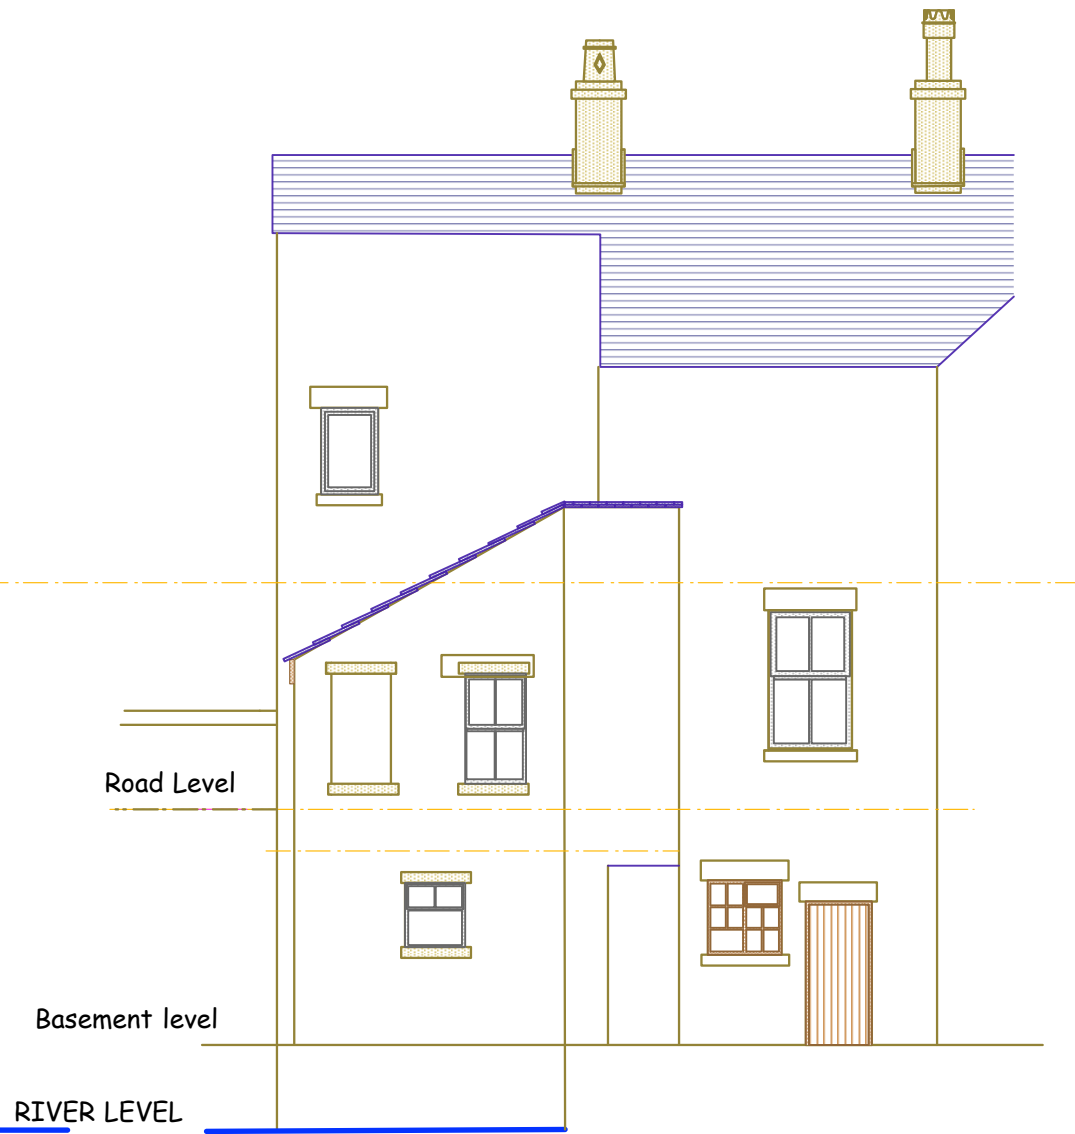

EXISTING REAR ELEVATION

Scale 1:100

 

Colin Fox
Consultant Architect

T: 07802601305
E: colin@foxarchitects.com
A: 13 FernWood, Marple Bridge, Stockport, Cheshire, SK6 5BE

Client: Ms Maureen Crossley		
Job: Proposed Escape stairs to 2a Market Street, Whaley Bridge, High Peak SK23 7LP		
Drawing: ELEVATIONS AS EXISTING		
Scale: 1:100	Date: Dec 2022	Drawn: CF
Job No: CF02	Dwg No: 3	Rev: -