



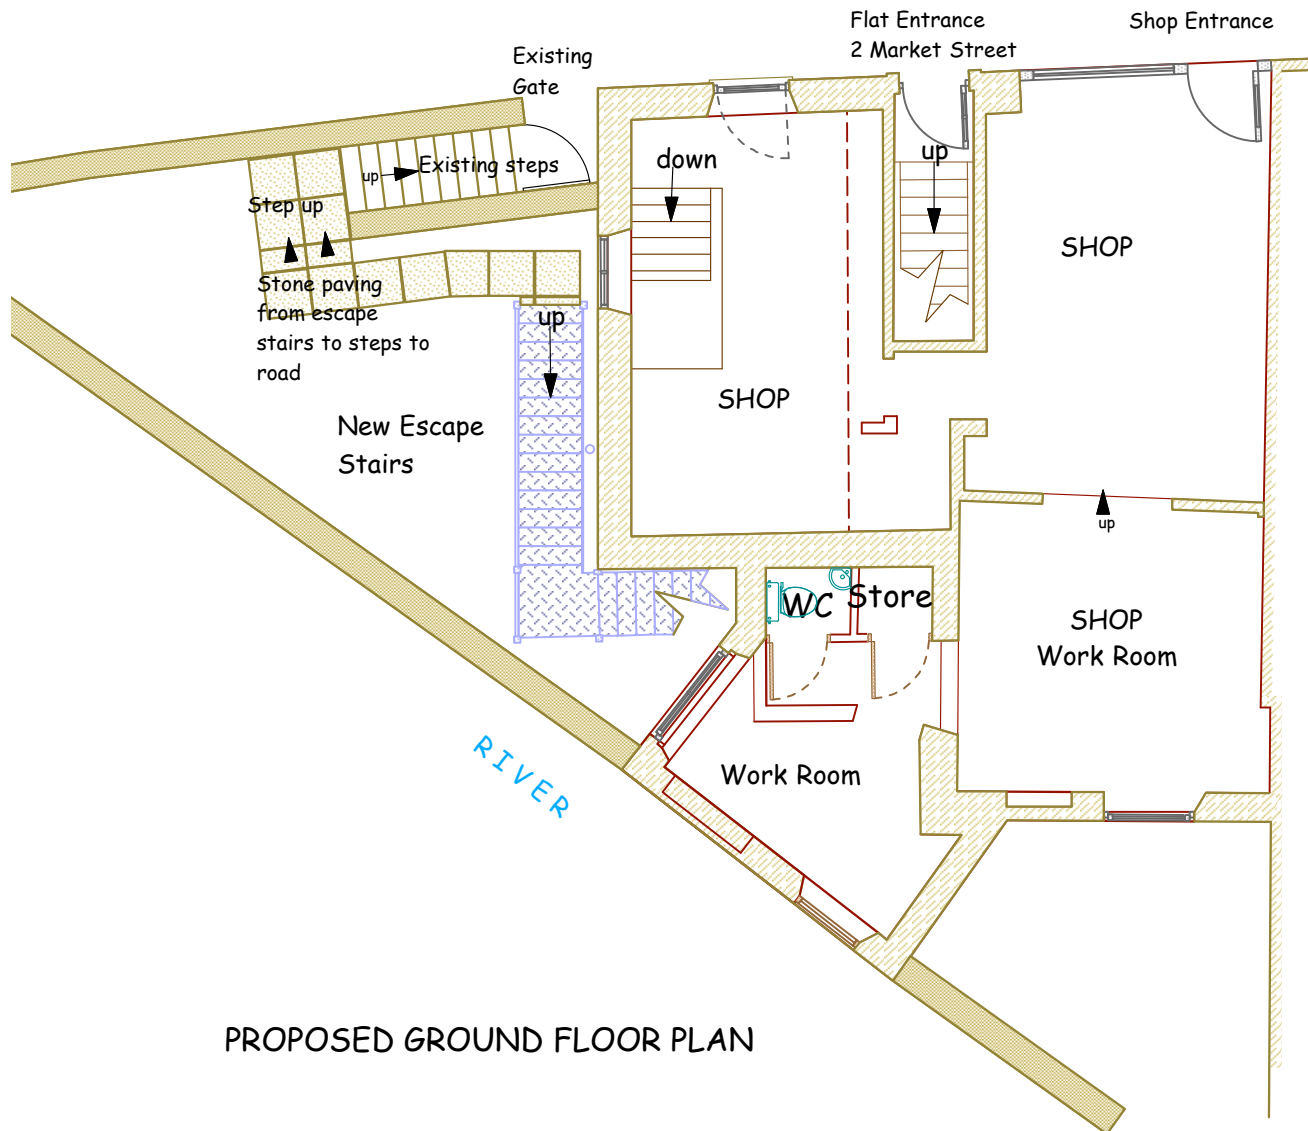

PROPOSED GROUND FLOOR PLAN

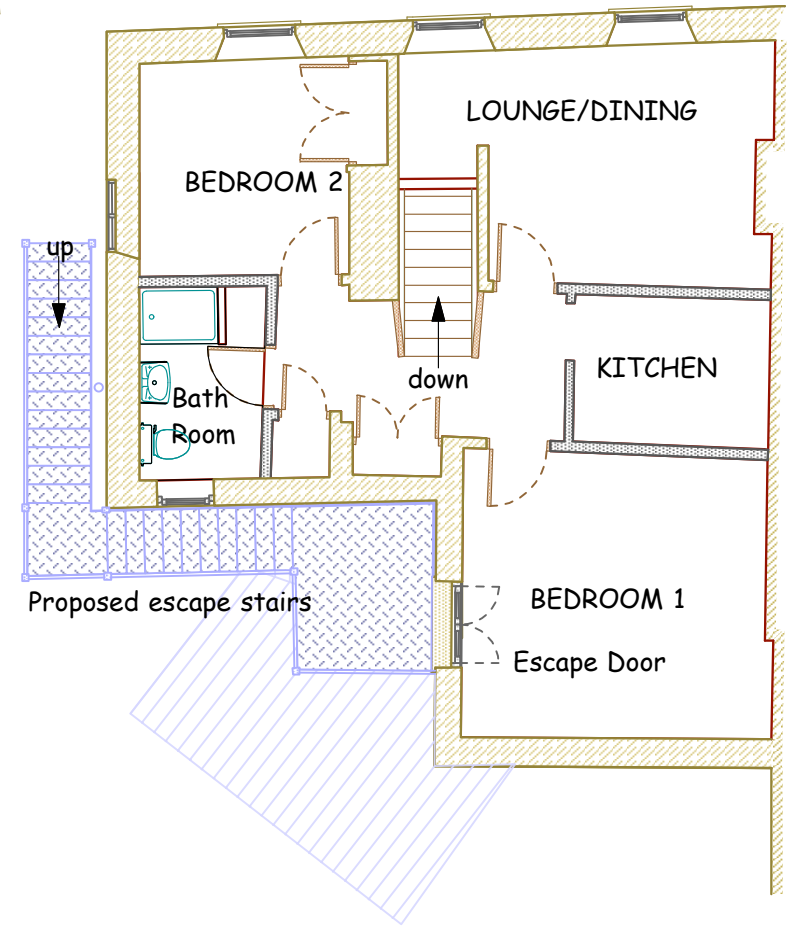

PROPOSED FIRST FLOOR PLAN



Colin Fox
Consultant Architect

T: 07802601305
E: colinfox@gmail.com
A: 13 FernWood, Marple Bridge, Stockport, Cheshire, SK6 5BE



Scale 1:100
-1 0 1 2 3

Client: Ms Maureen Crossley		
Job: Proposed Escape stairs to 2a Market Street, Whaley Bridge, High Peak SK23 7LP		
Drawing: PROPOSED PLANS		
Scale: 1:100	Date: Dec 2022	Drawn: CF
Job No: CF02	Dwg No: 6	Rev: -