





This drawing is to scale but scaled dimensions should not be used for on-site construction purposes. Only drawings showing dimensions should be used for construction work.


This drawing is the sole copyright of Oldfield Design Ltd. Any discrepancies between this drawing and other information shall be reported to Oldfield Design Ltd.

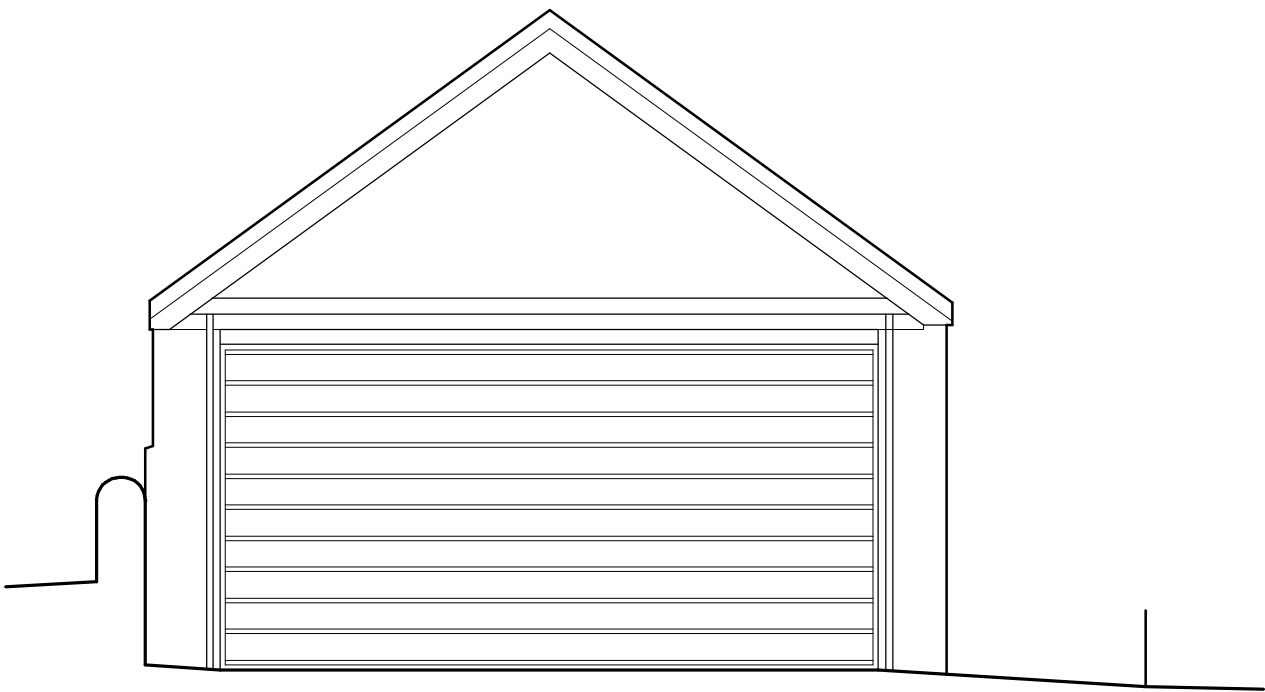


NORTH ELEVATION
(Scale 1:100)

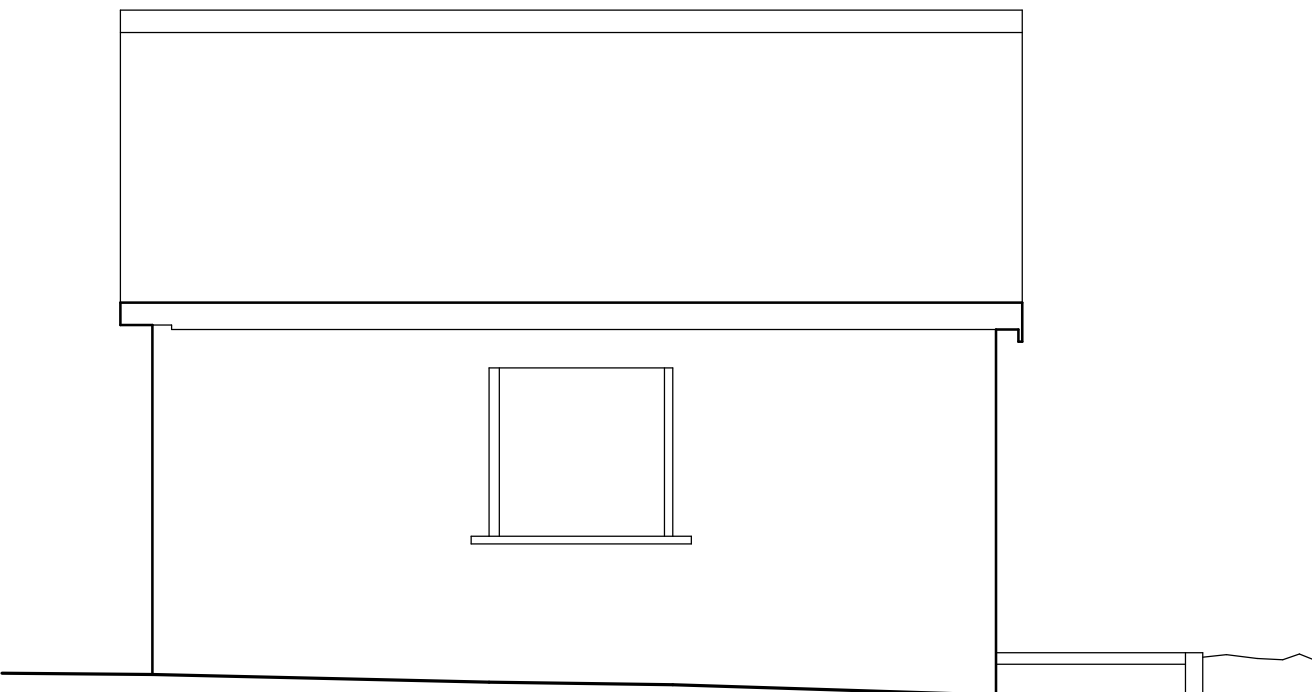


WEST ELEVATION
(Scale 1:100)

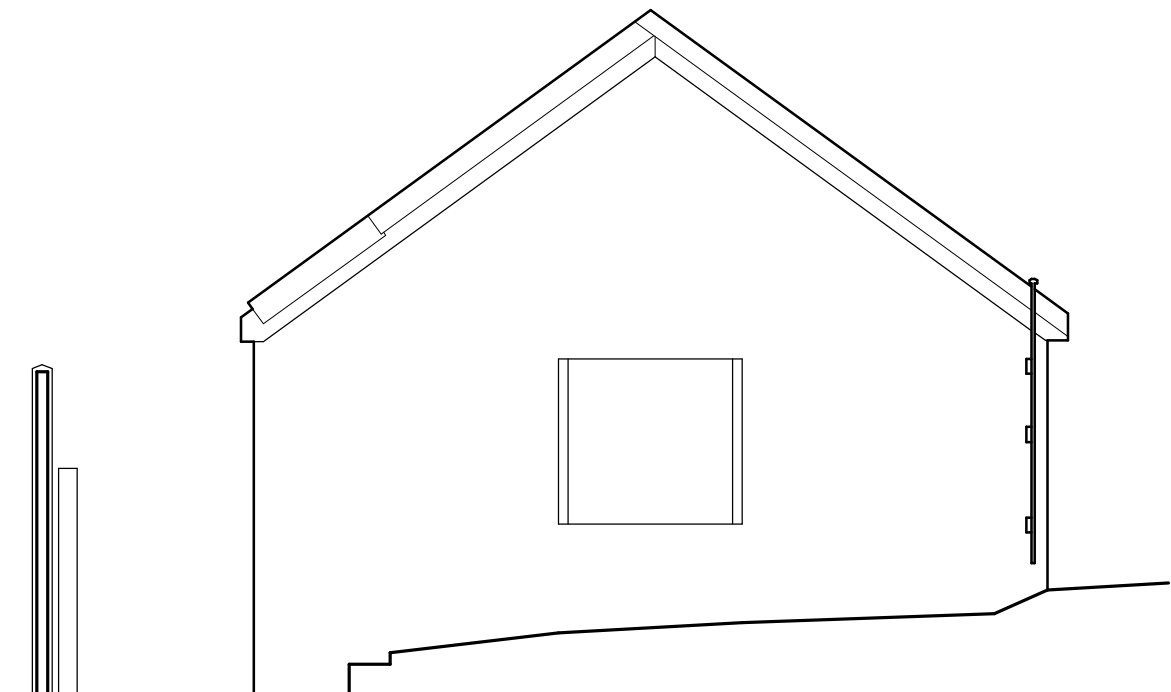


SOUTH ELEVATION
(Scale 1:100)

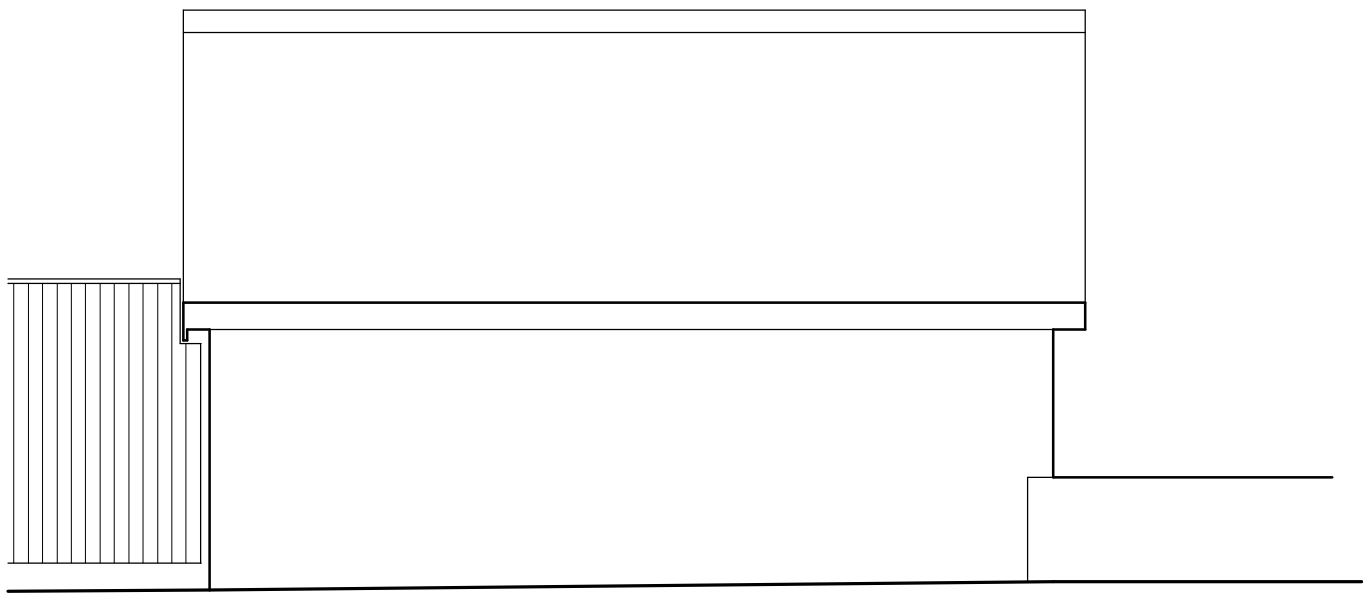

EAST ELEVATION
(Scale 1:100)

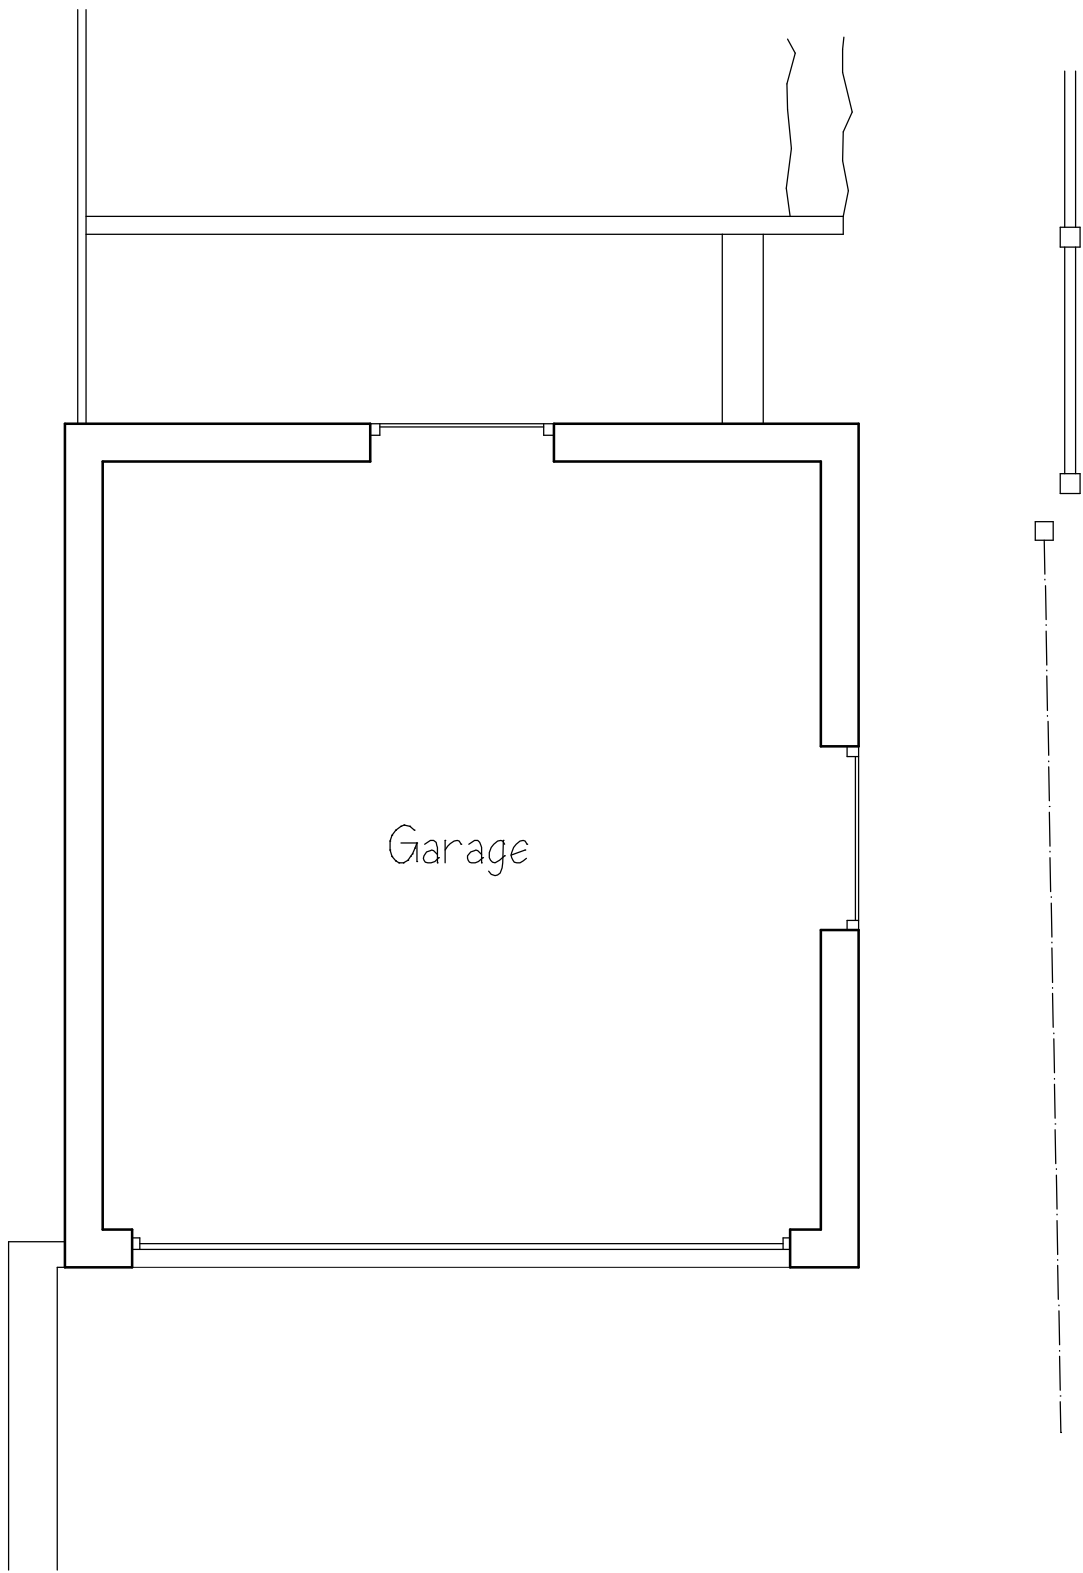

FLOOR PLAN
(Scale 1:50)

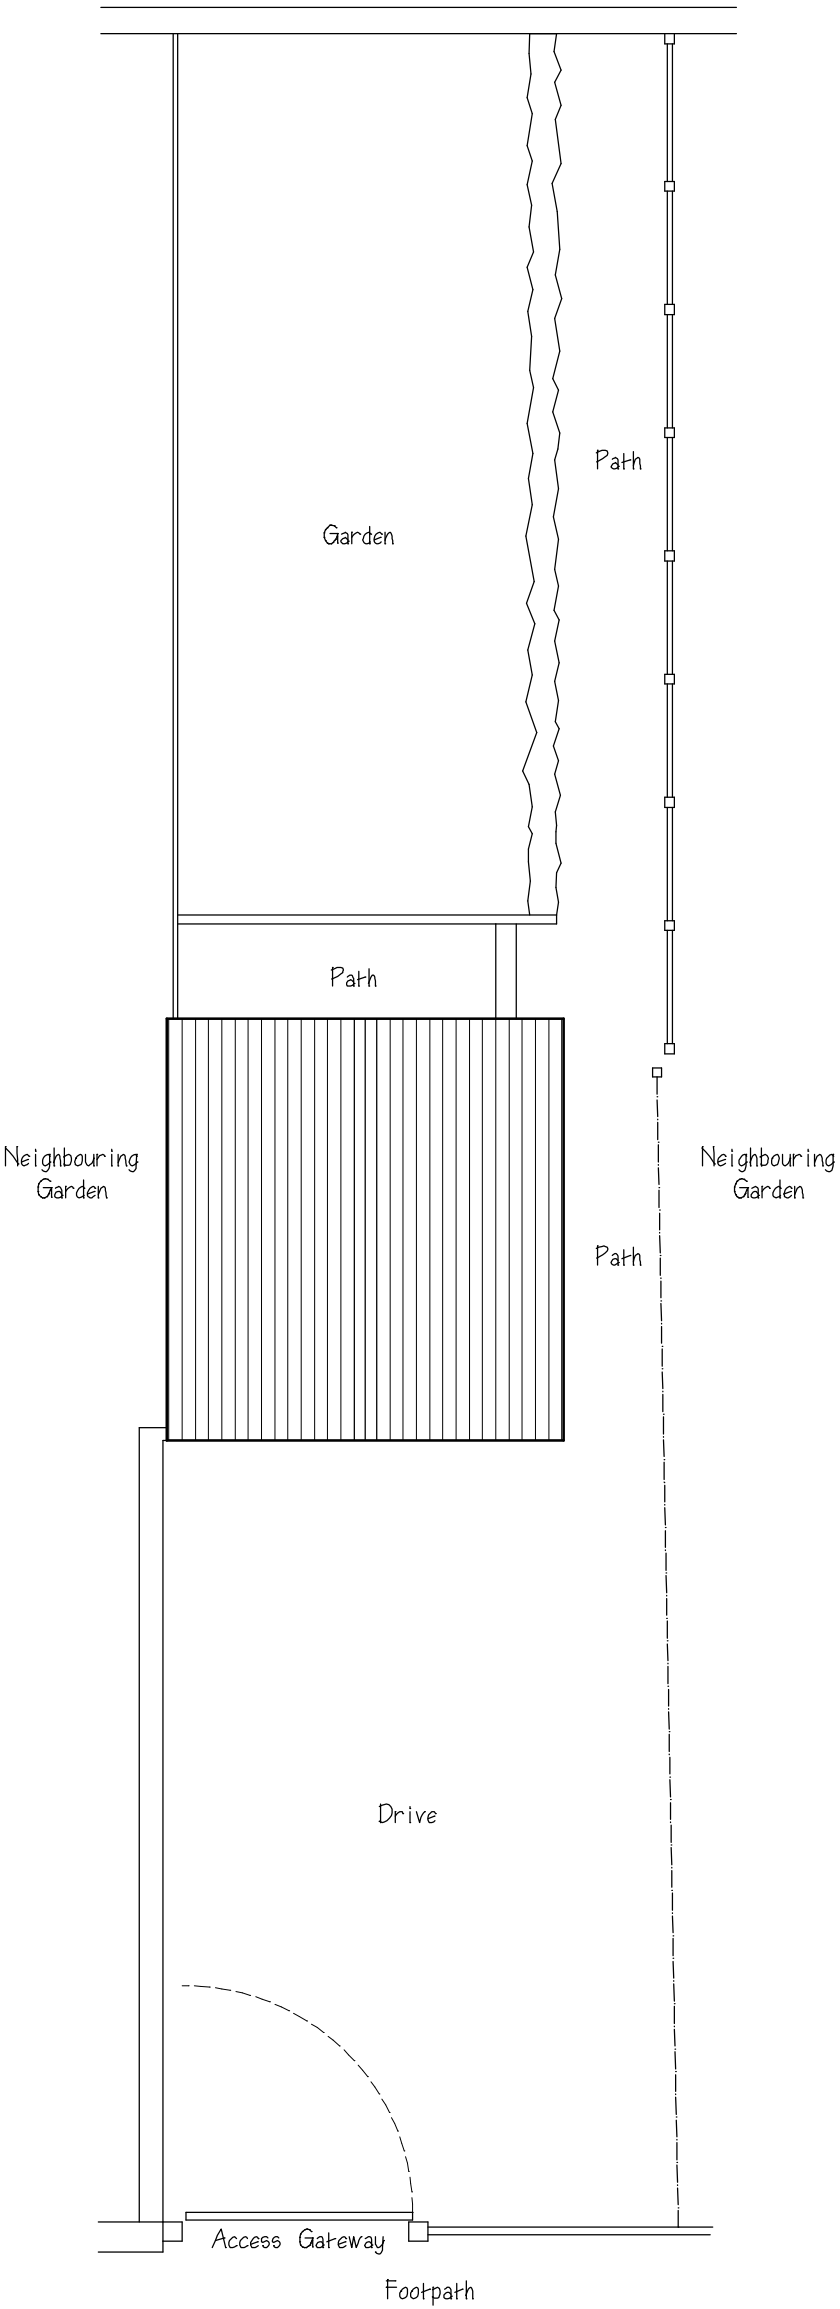

SITE PLAN
(Scale 1:100)

project
PROPOSED REPLACEMENT
GARAGE, STORE & HOME OFFICE

address
SYLVAN CLIFF,
BUXTON
p'code
SK17 6QW
for
MR & MRS HORNSEY

title
EXISTING PLAN, ELEVATIONS
AND SITE PLAN

dwg no.
2165-01

scale
1:50 & 1:100 on A1 Sheet

date
APRIL 2022