




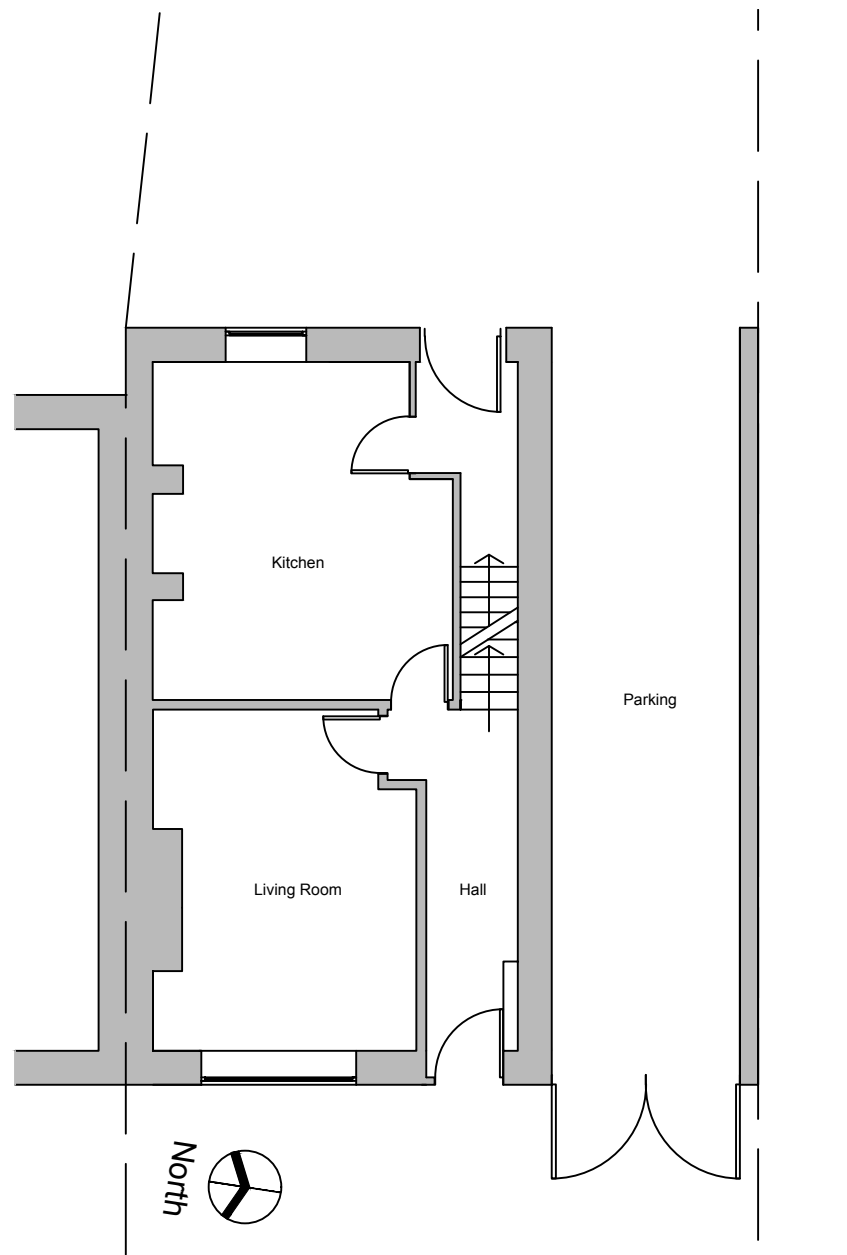

Existing Ground Floor Plan

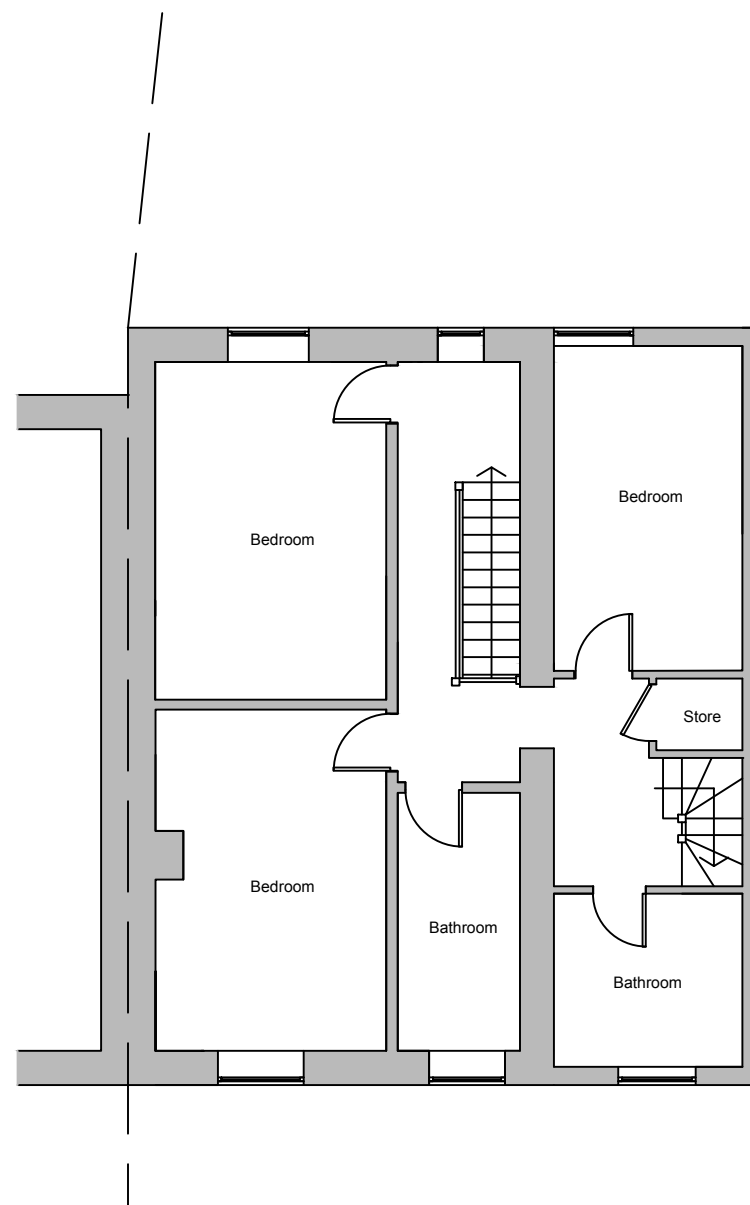

Existing First Floor Plan

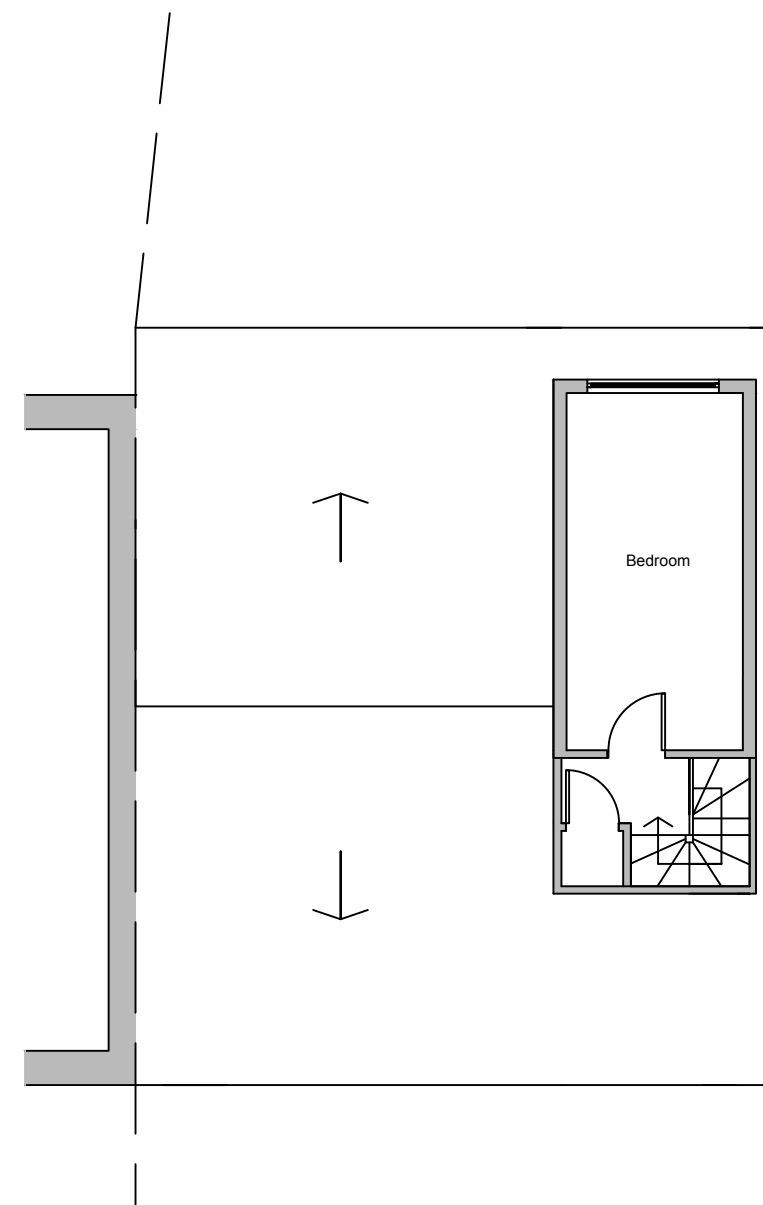

Existing Second Floor Plan



Existing Front Elevation



Existing Rear Elevation



Metric Scale



Client:
Mrs R Vasey
15 Shrewsbury Street, Glossop, Derbyshire, SK13 7AN

Project:
Proposed single storey rear extension

Title:
Existing Plans

Scale: 1:100 @ A3

Drawn: C.K.	Date: December 2022
----------------	------------------------

Project no.: 3180	Drawing no.: 3180-001
----------------------	--------------------------

PLANMART LIMITED
9, GEORGE STREET, GLOSSOP,
DERBYSHIRE SK13 8AY.
TEL: 01457 863153