





Proposed Front Elevation



Proposed Rear Elevation

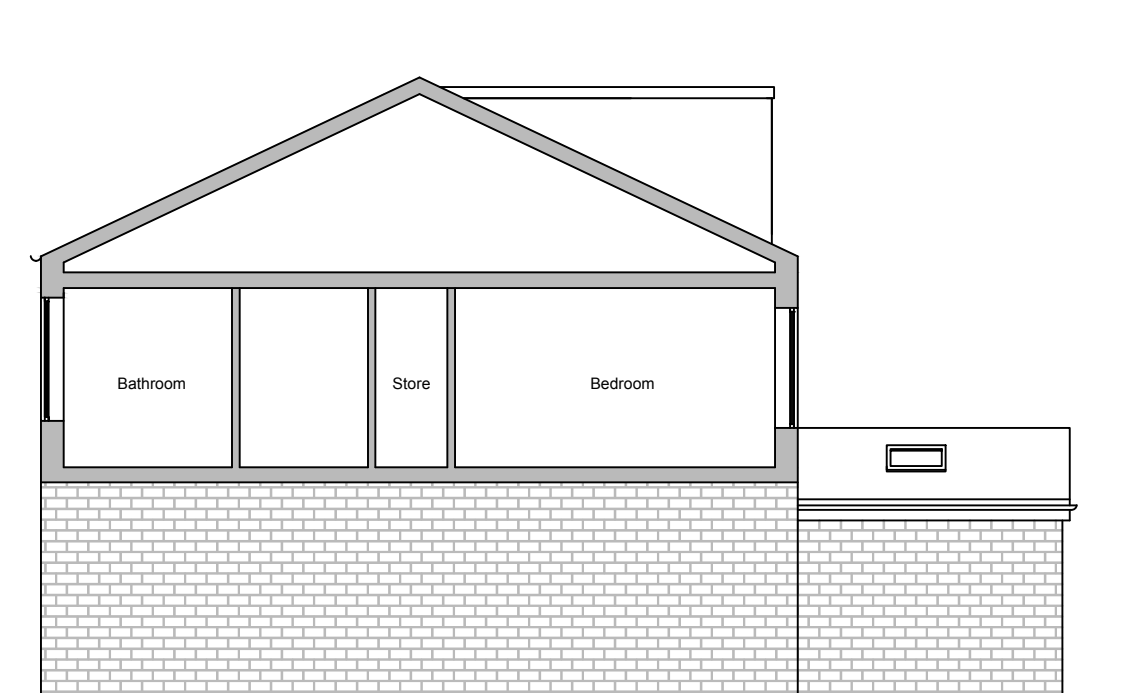

Proposed Side Elevation

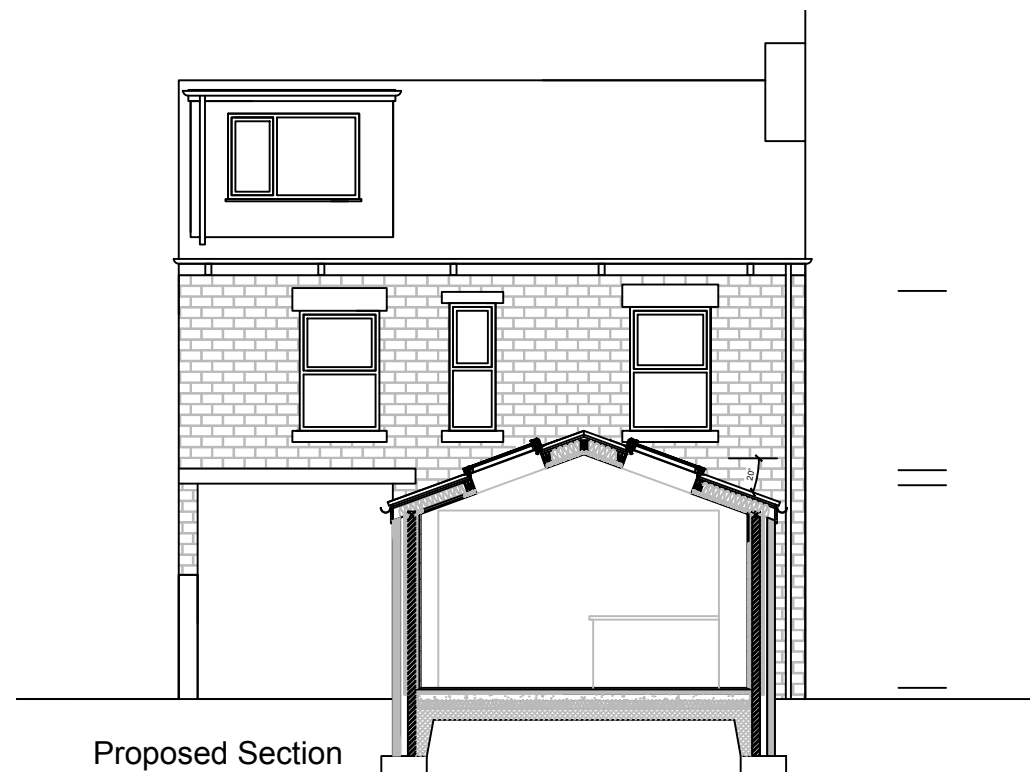

Proposed Section



Metric Scale



Client:

Mrs R Vasey
15 Shrewsbury Street, Glossop, Derbyshire, SK13 7AN

Project:

Proposed single storey rear extension

Title:

Proposed Elevations

Scale: 1:100 @ A3

Drawn: C.K.	Date: December 2022
----------------	------------------------

Project no.: 3180	Drawing no.: 3180-003
----------------------	--------------------------

PLANMART LIMITED
9, GEORGE STREET, GLOSSOP,
DERBYSHIRE SK13 8AY.
TEL: 01457 863153