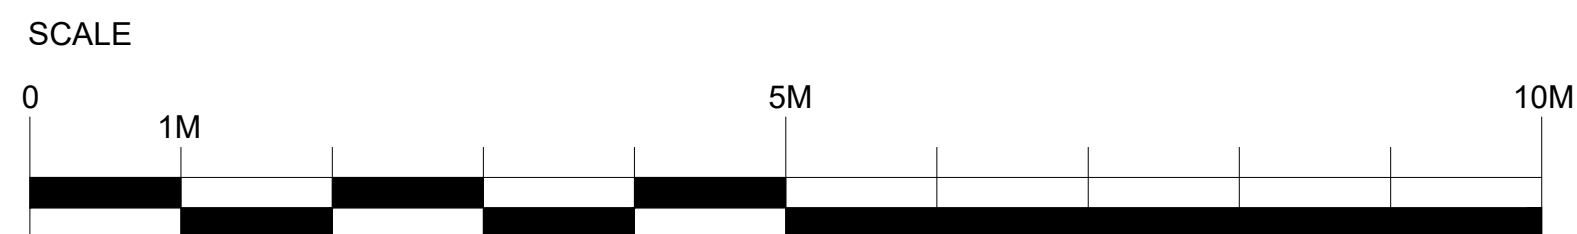
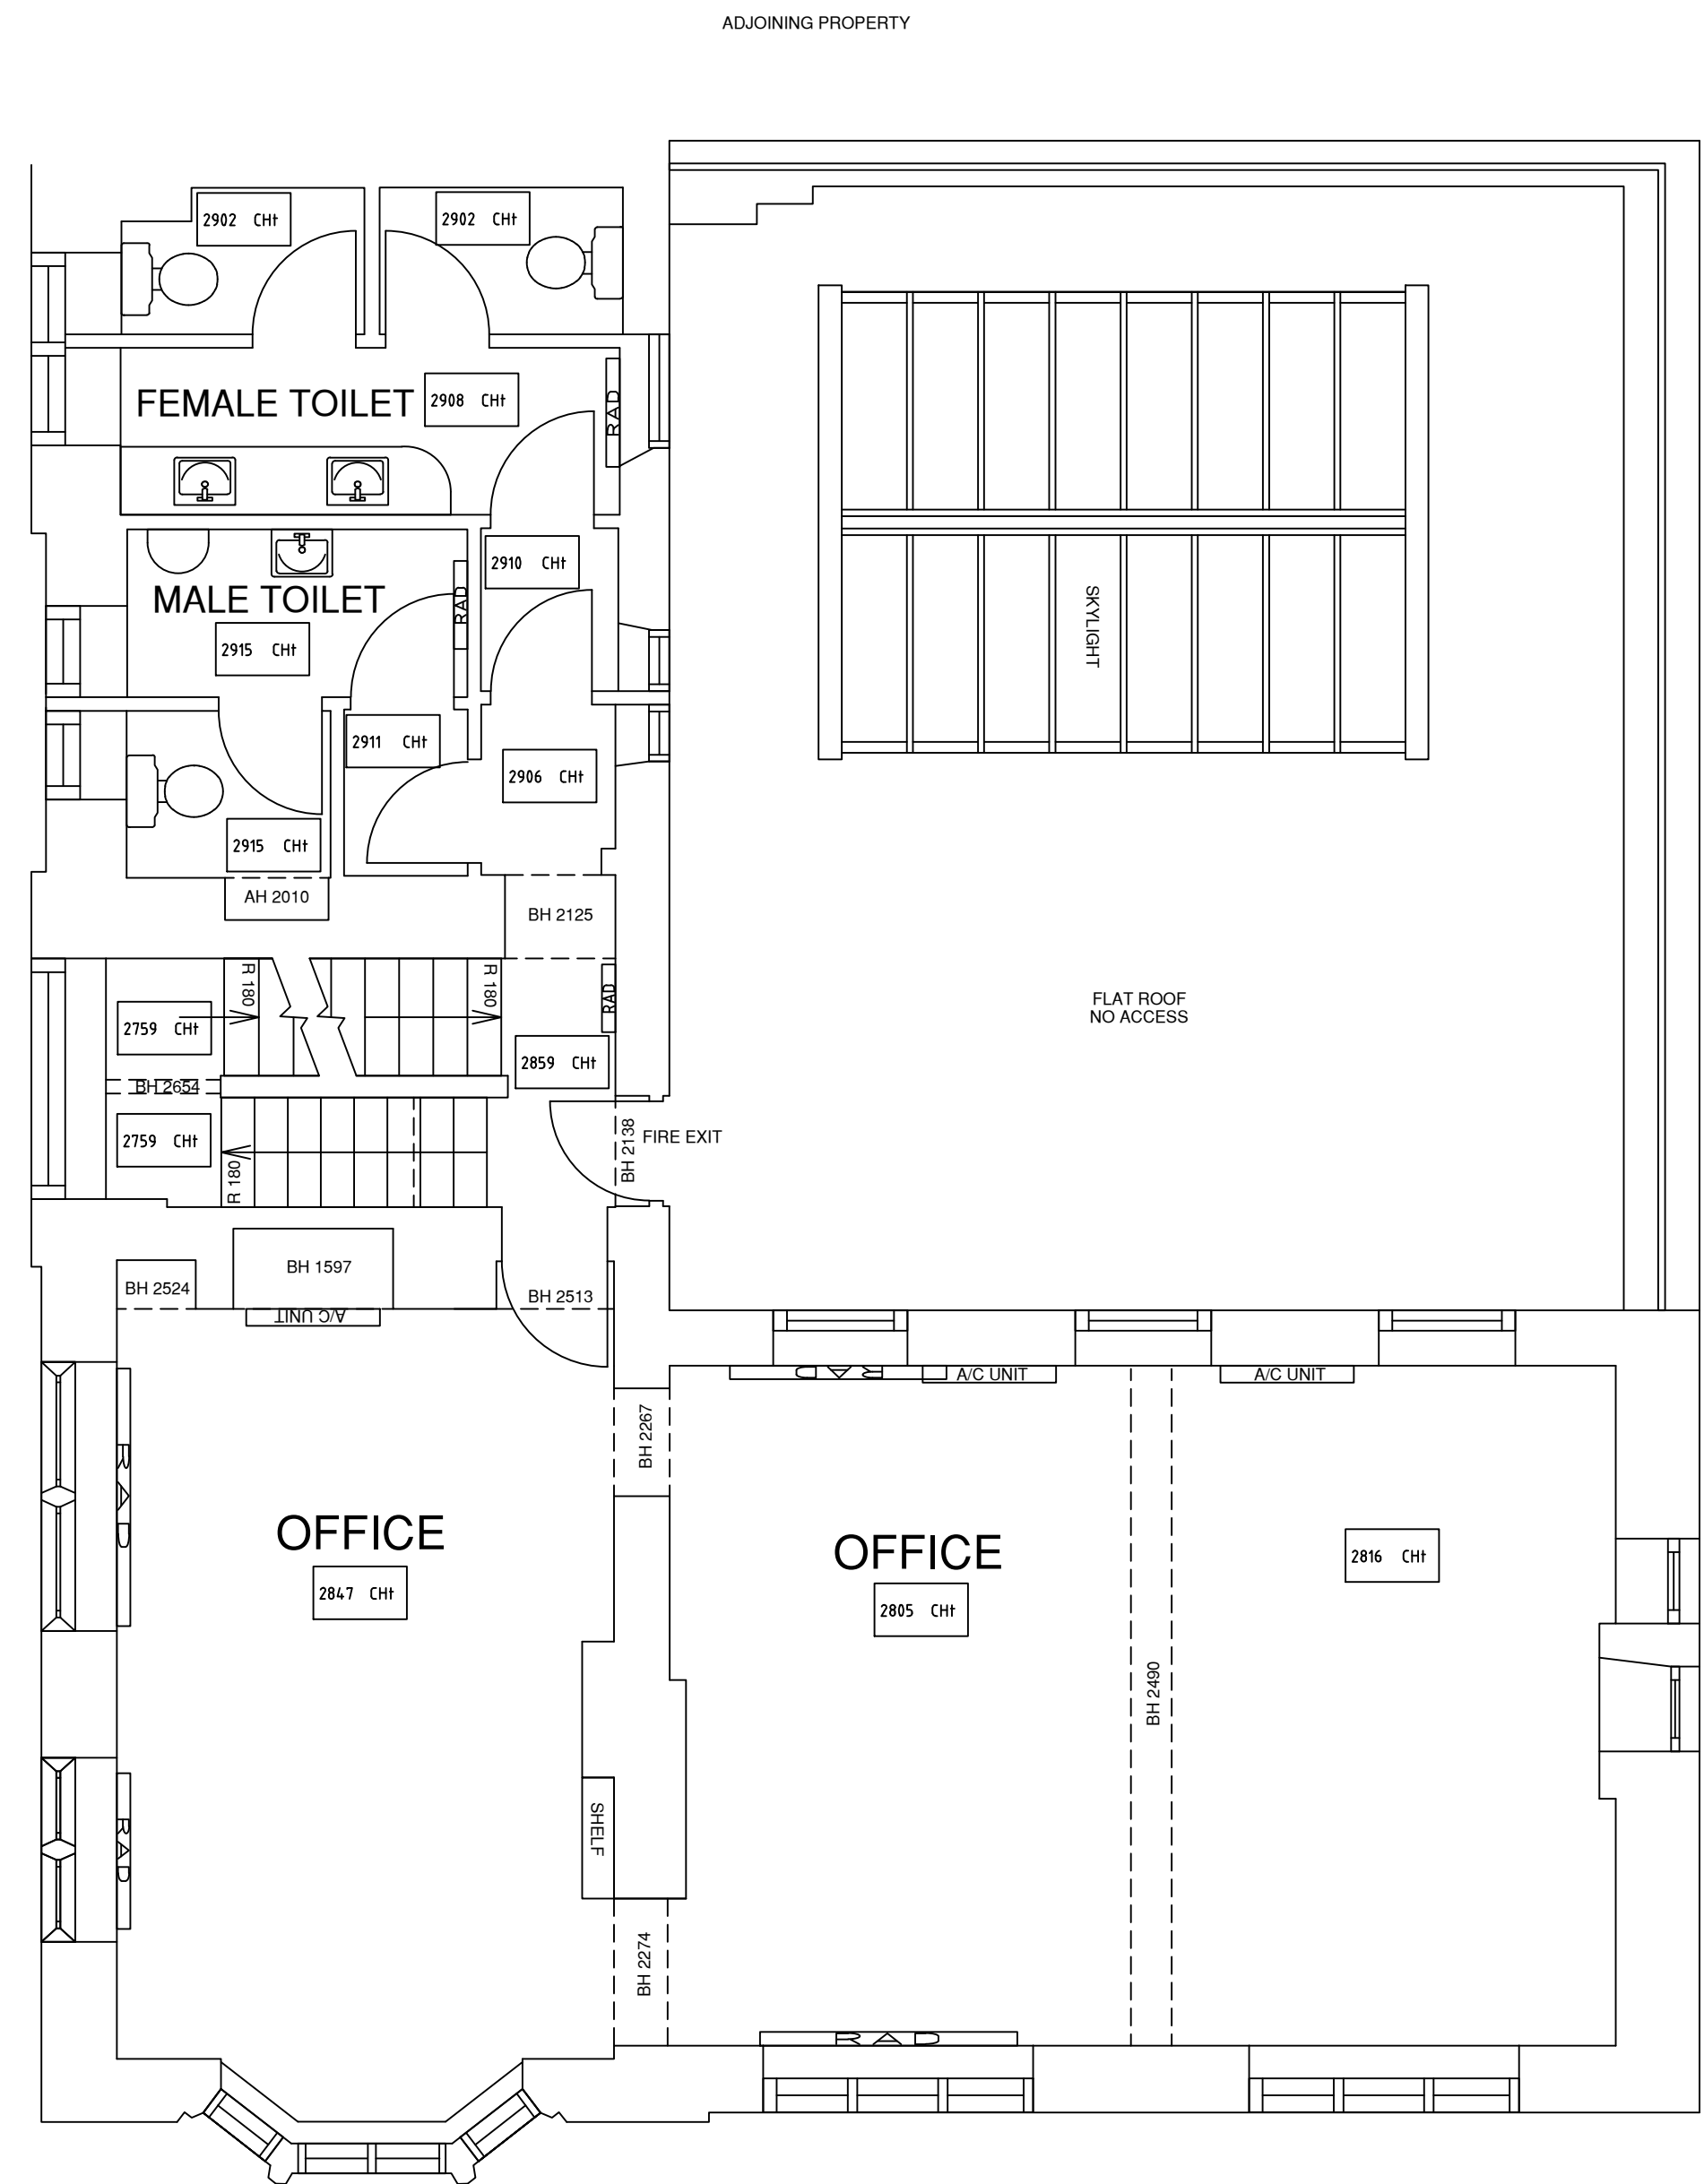


Location & Property Strategy

This drawing is the copyright and property of
The Royal Bank of Scotland plc.
It must not be copied or published without written
consent.

[illegible]

address

GLOSSOP
NORFOLK SQUARE, GLOSSOP
DERBYSHIRE
SK13 8BR

ref no.	sortcode 10338
---------	----------------

description

First Floor Plan GA
Proposed Layout
Coral 2022

status

Contractor Proposal

iPMS1		sqm	
iPMS2		sqm	
iPMS3		sqm	
scale 1:50 @ A1		brand	
dtn IL	date 01.12.22		
rbs drawing number 10338/P1/01			rev. -