



SCOPE

1. THROUGHOUT THE BASEMENT FLOOR, CAREFULLY REMOVE NON-ORIGINAL INTERNAL SIGNAGE, MARKETING, FIXTURES, FITTINGS, RACKING, IT EQUIPMENT, FURNITURE AND EQUIPMENT RELATING TO THE OPERATION OF THIS RETAIL BANK. AS SHOWN ON PLAN BY RED DASHED LINES. MAKE GOOD ANY LARGE DAMAGE CAUSED.
2. GLAZING TO BE SECURED TO ALL AREAS, MAKING GOOD AS REQUIRED.
3. NO WORKS TO REDECORATE ARE PROPOSED.
4. REMOVE ALL ASSOCIATED MECHANICAL AND ELECTRICAL ITEMS AND MAKE SAFE.
5. ENSURE WATER SUPPLY IS NOT SHARED PRIOR TO TURNING OFF AND ENSURING ANY HEATING SYSTEM WILL NOT BE DAMAGED OR AFFECTED.
6. TIDY AND CLEAN THROUGHOUT.

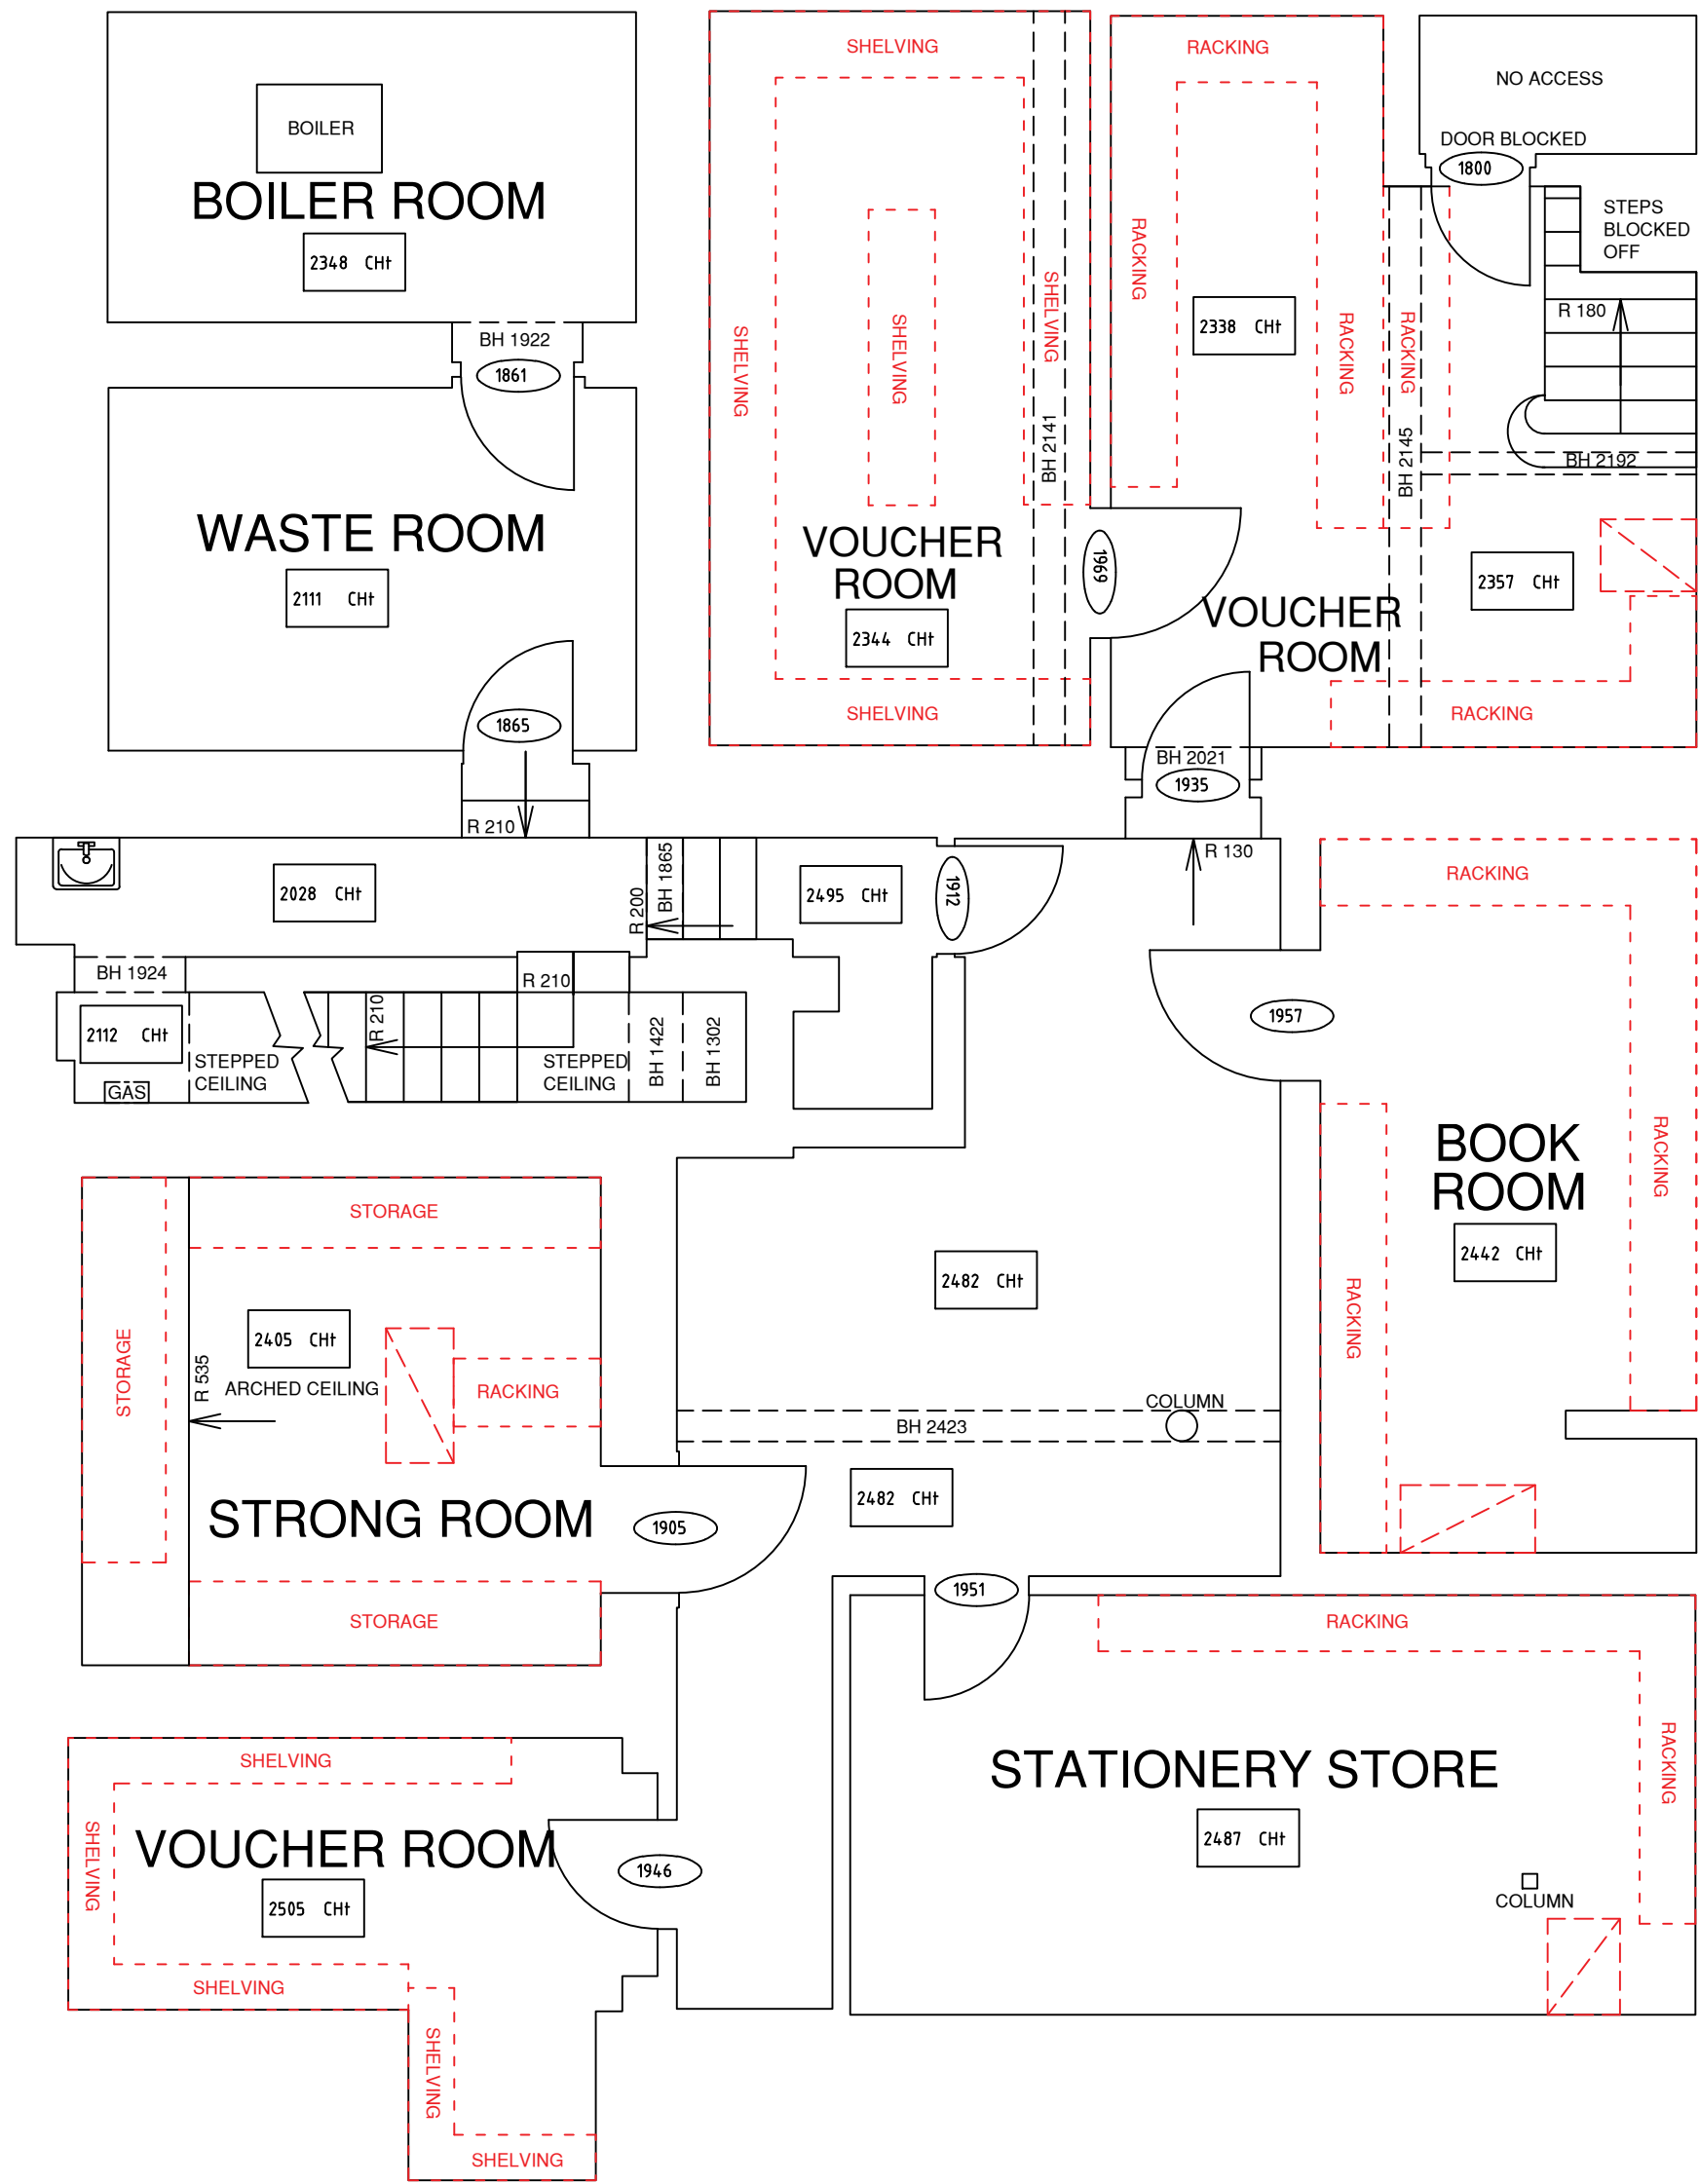

SCALE

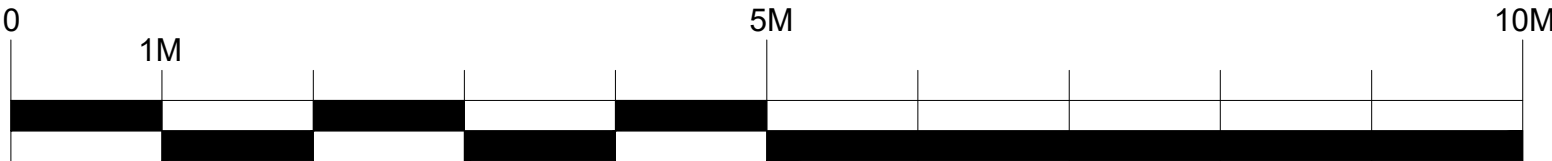

Location & Property Strategy

This drawing is the copyright and property of The Royal Bank of Scotland plc. It must not be copied or published without written consent.

rev & description	A - occupancy	B - desk/desk number	C - ancillary furniture	D - structural	E - elec/mech services	F - cad admin	date

address

GLOSSOP
NORFOLK SQUARE, GLOSSOP
DERBYSHIRE
SK13 8BR

ref no.

sortcode

10338

description

Basement Floor Plan GA
Demolition Layout
Coral 2022

status

Contractor Proposal

IPMS1

sqm

IPMS2

sqm

IPMS3

sqm

scale

1:50 @ A1

brand

dwn

IL

date

01.12.22

rbs drawing number

10338/P2/BA

rev.

-