


SCOPE

1. THROUGHOUT THE SECOND FLOOR, CAREFULLY REMOVE NON-ORIGINAL INTERNAL SIGNAGE, MARKETING, FIXTURES, FITTINGS, RACKING, IT EQUIPMENT, FURNITURE AND EQUIPMENT RELATING TO THE OPERATION OF THIS RETAIL BANK. AS SHOWN ON PLAN BY RED DASHED LINES. MAKE GOOD ANY LARGE DAMAGE CAUSED.
2. GLAZING TO BE SECURED TO ALL AREAS, MAKING GOOD AS REQUIRED.
3. NO WORKS TO REDECORATE ARE PROPOSED.
4. REMOVE ALL ASSOCIATED MECHANICAL AND ELECTRICAL ITEMS AND MAKE SAFE.
5. ENSURE WATER SUPPLY IS NOT SHARED PRIOR TO TURNING OFF AND ENSURING ANY HEATING SYSTEM WILL NOT BE DAMAGED OR AFFECTED.
6. TIDY AND CLEAN THROUGHOUT.

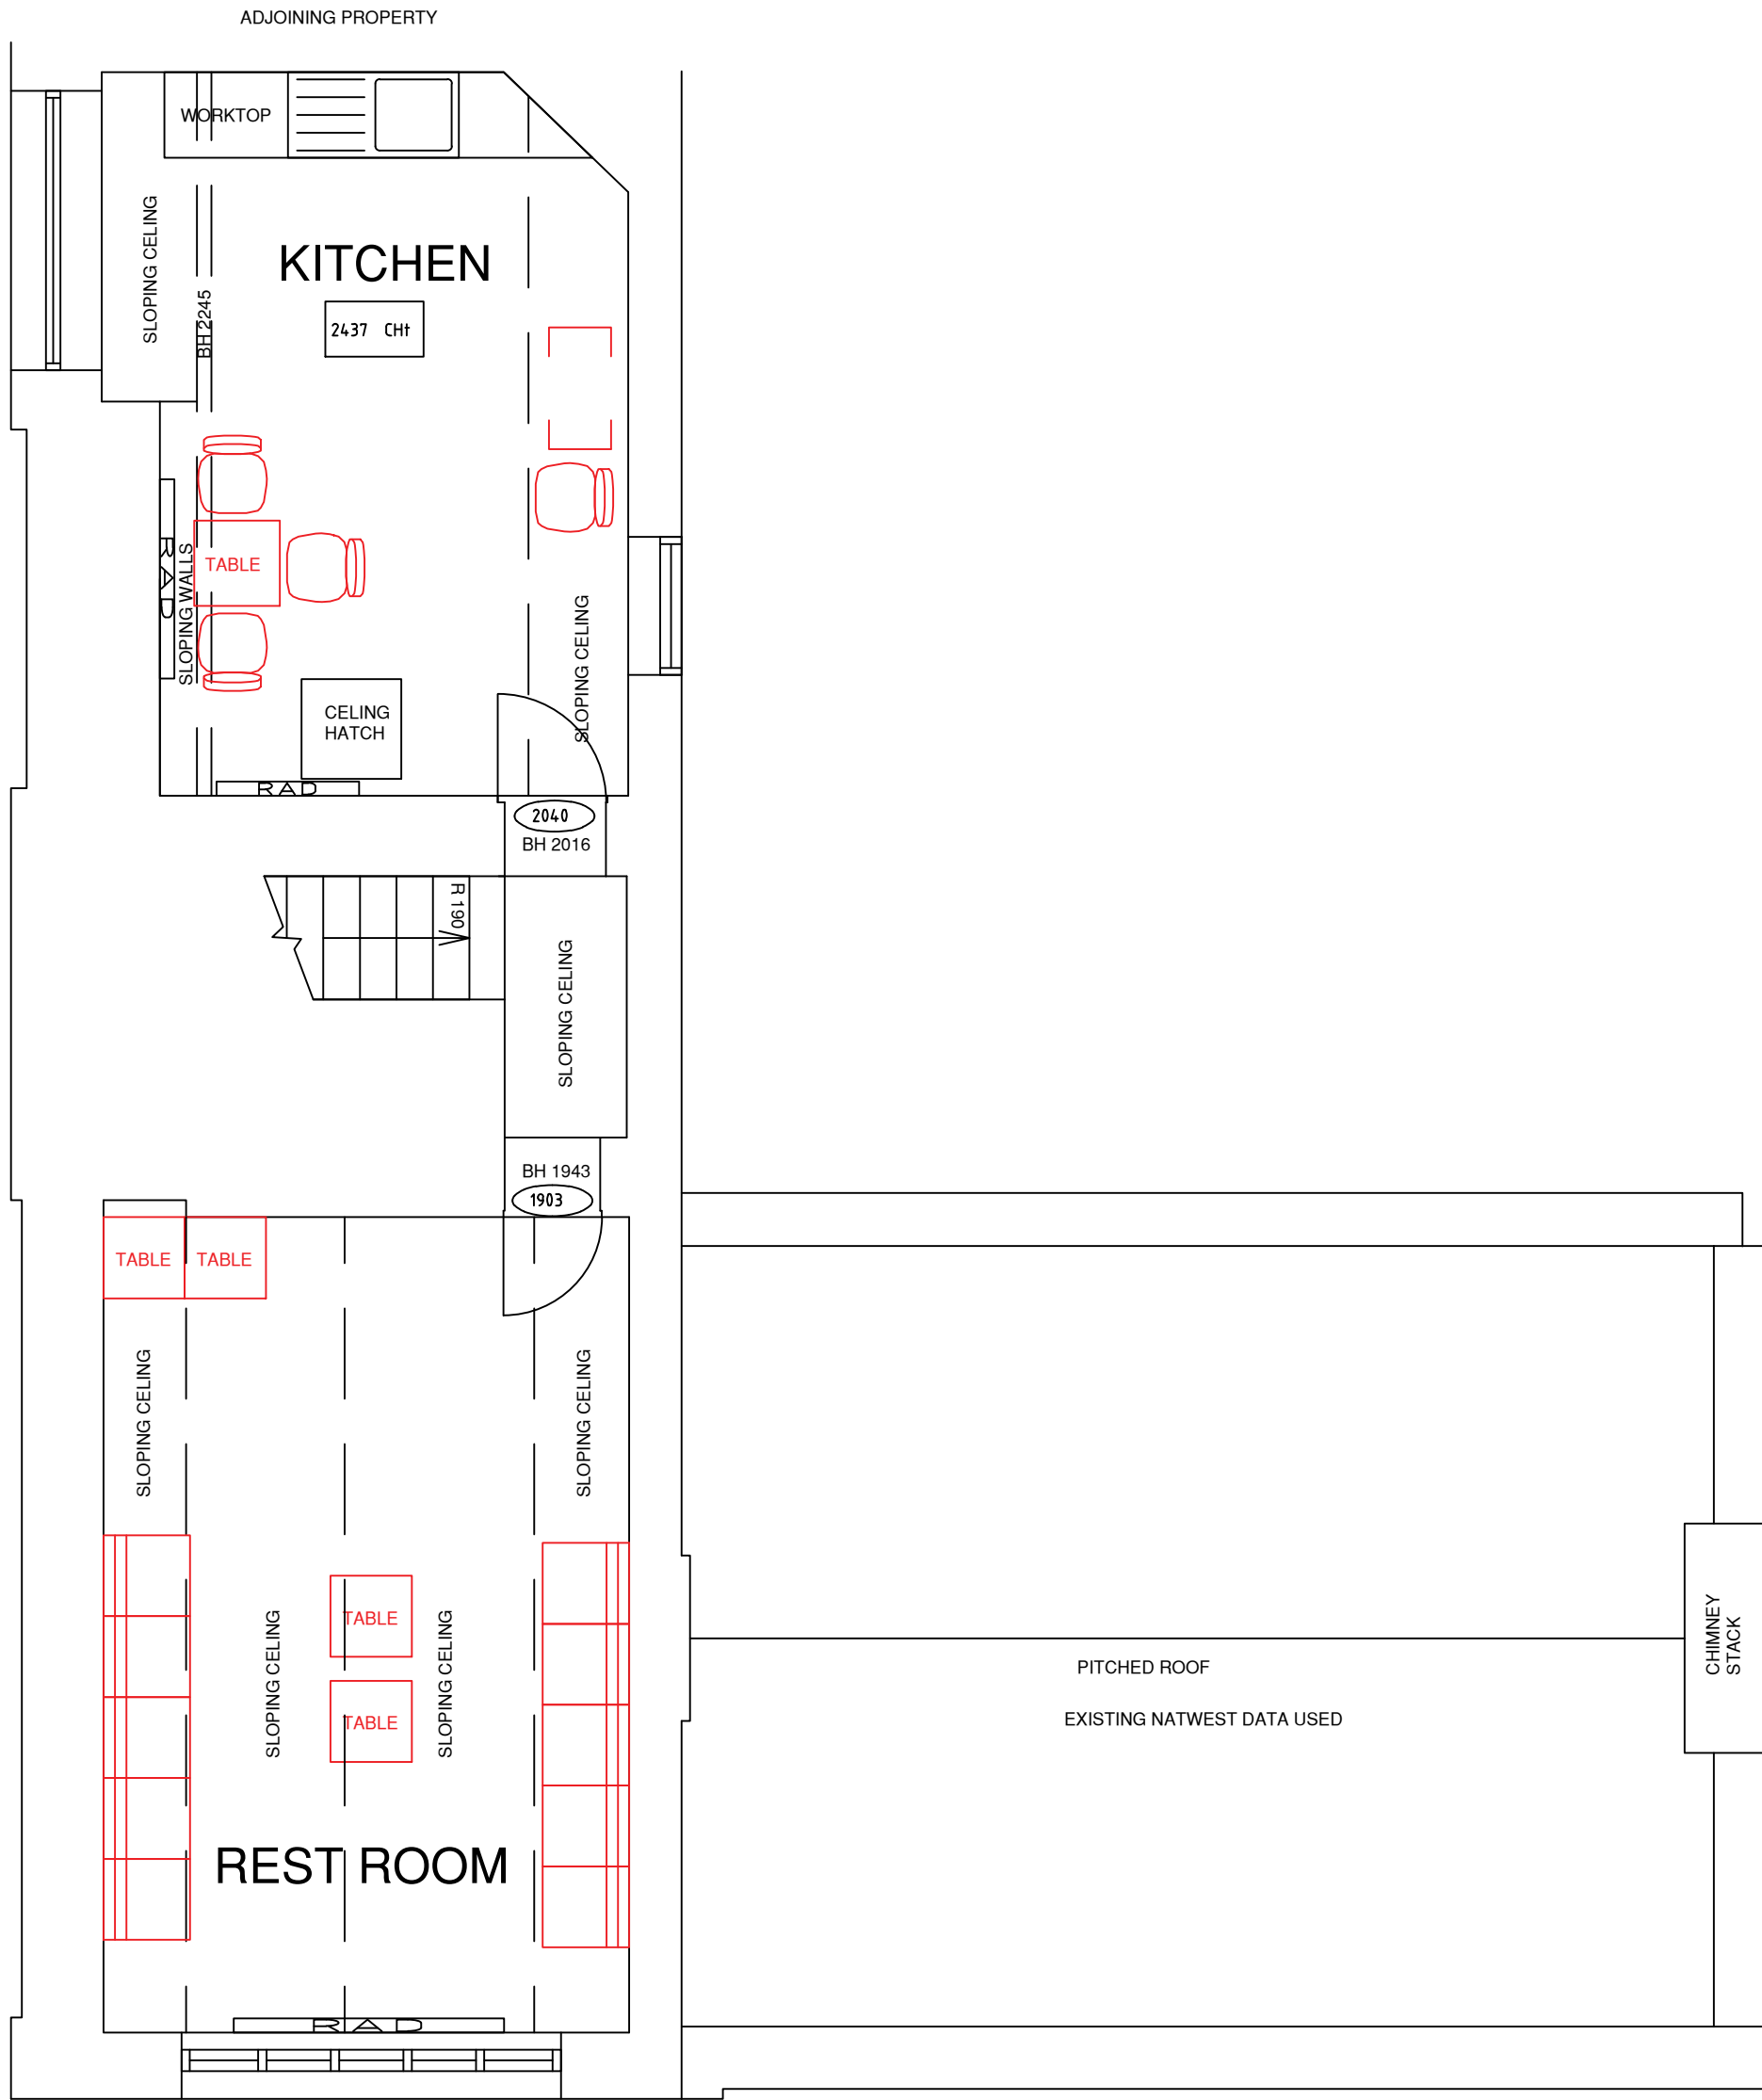

SCALE



Location & Property Strategy

This drawing is the copyright and property of The Royal Bank of Scotland plc. It must not be copied or published without written consent.

rev & description	A - occupancy	B - desk/desk number	C - ancillary furniture	D - structural	E - elec/mech services	F - cad admin	date



address
GLOSSOP
NORFOLK SQUARE, GLOSSOP
DERBYSHIRE
SK13 8BR

ref no. sortcode
10338

description
Second Floor Plan GA
Demolition Layout
Coral 2022

status
Contractor Proposal

IPMS1	sqm
IPMS2	sqm
IPMS3	sqm
scale 1:50 @ A1	brand
dtn IL	date 01.12.22
rbs drawing number 10338/P2/02	rev. -