
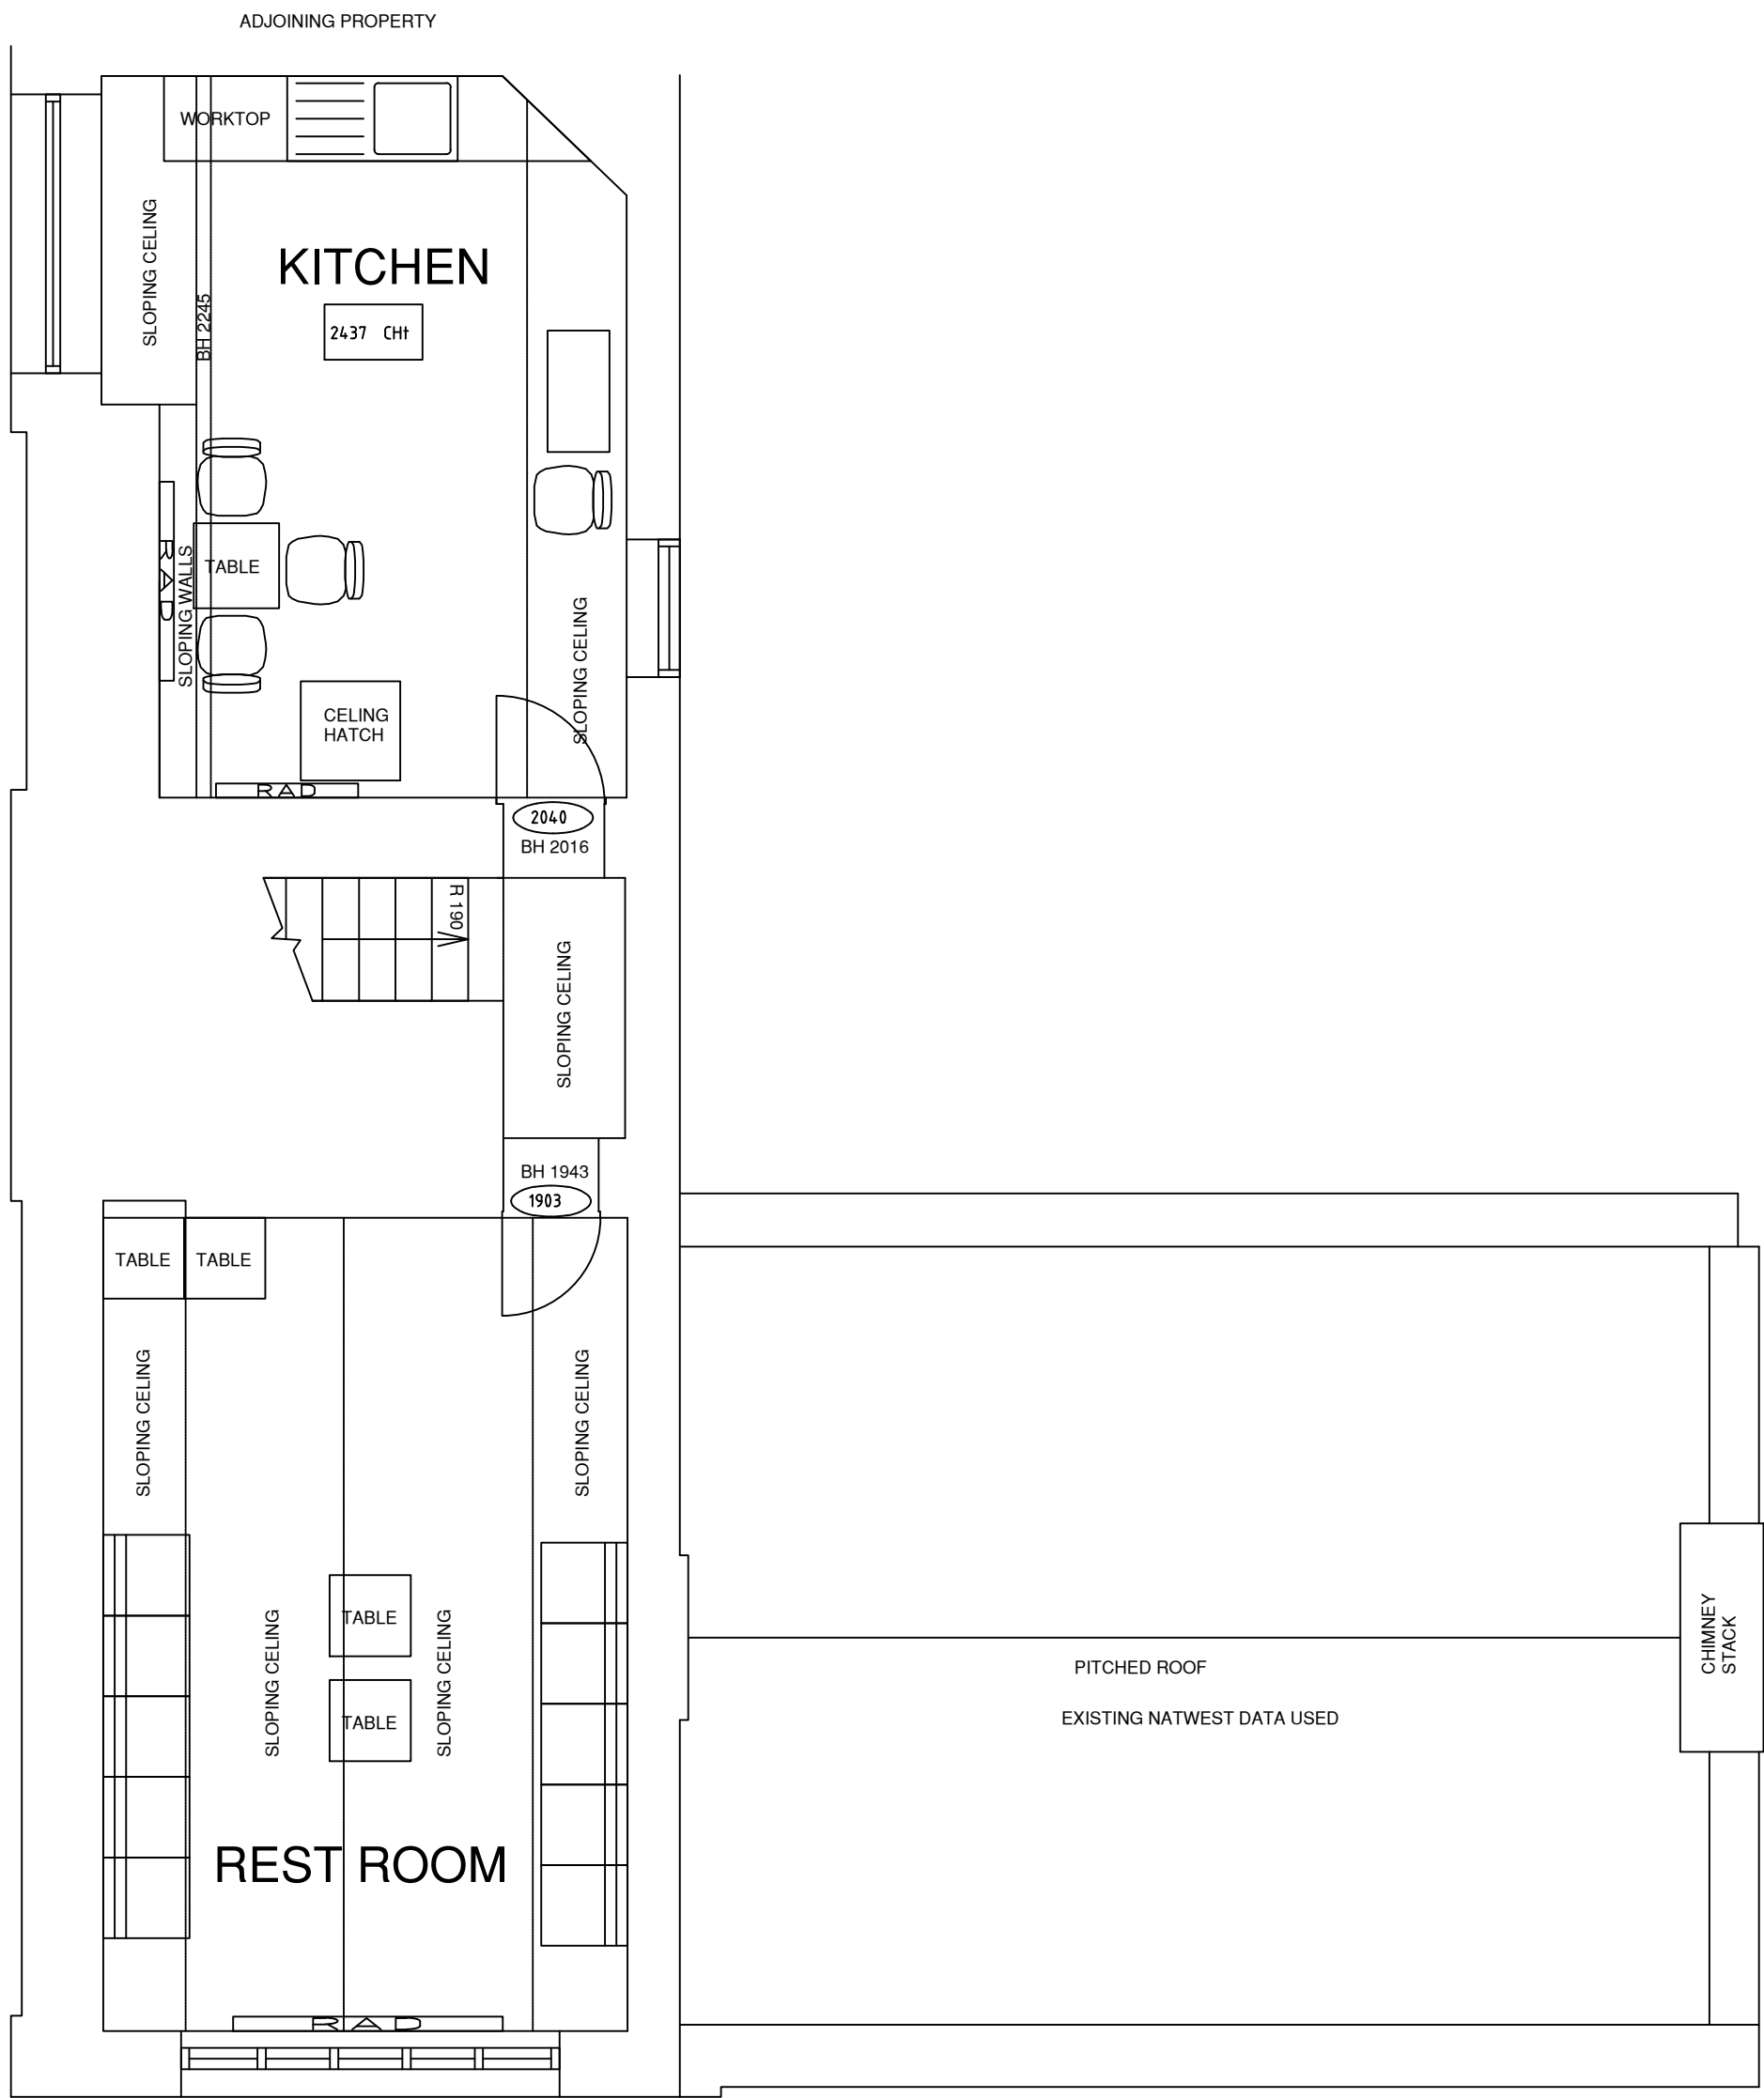


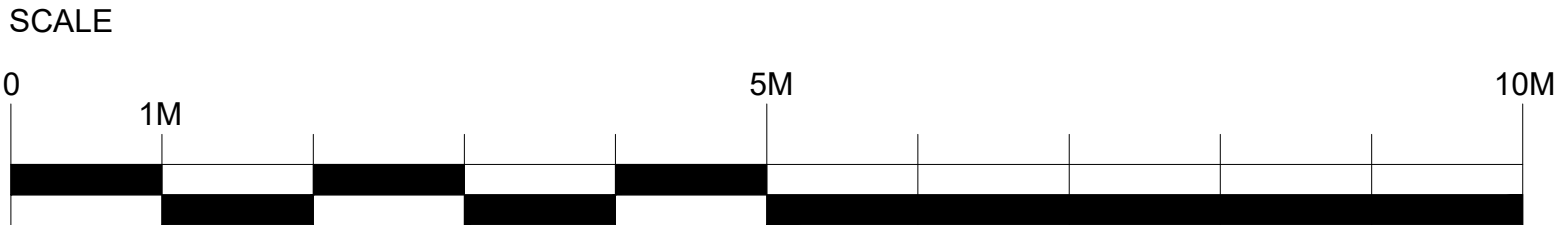

Location & Property Strategy

This drawing is the copyright and property of The Royal Bank of Scotland plc. It must not be copied or published without written consent.

rev & description	A - occupancy	B - desk/desk number	C - ancillary furniture	D - structural	E - elec/mech services	F - cad admin	date

address

GLOSSOP
NORFOLK SQUARE, GLOSSOP
DERBYSHIRE
SK13 8BR

ref no.

sortcode

10338

description

Second Floor Plan GA
Existing Layout
Coral 2022

status

Contractor Proposal

IPMS1

sqm

IPMS2

sqm

IPMS3

sqm

scale

1:50 @ A1

brand

dwn

IL

date

01.12.22

rbs drawing number

10338/G1/02

rev.

-