
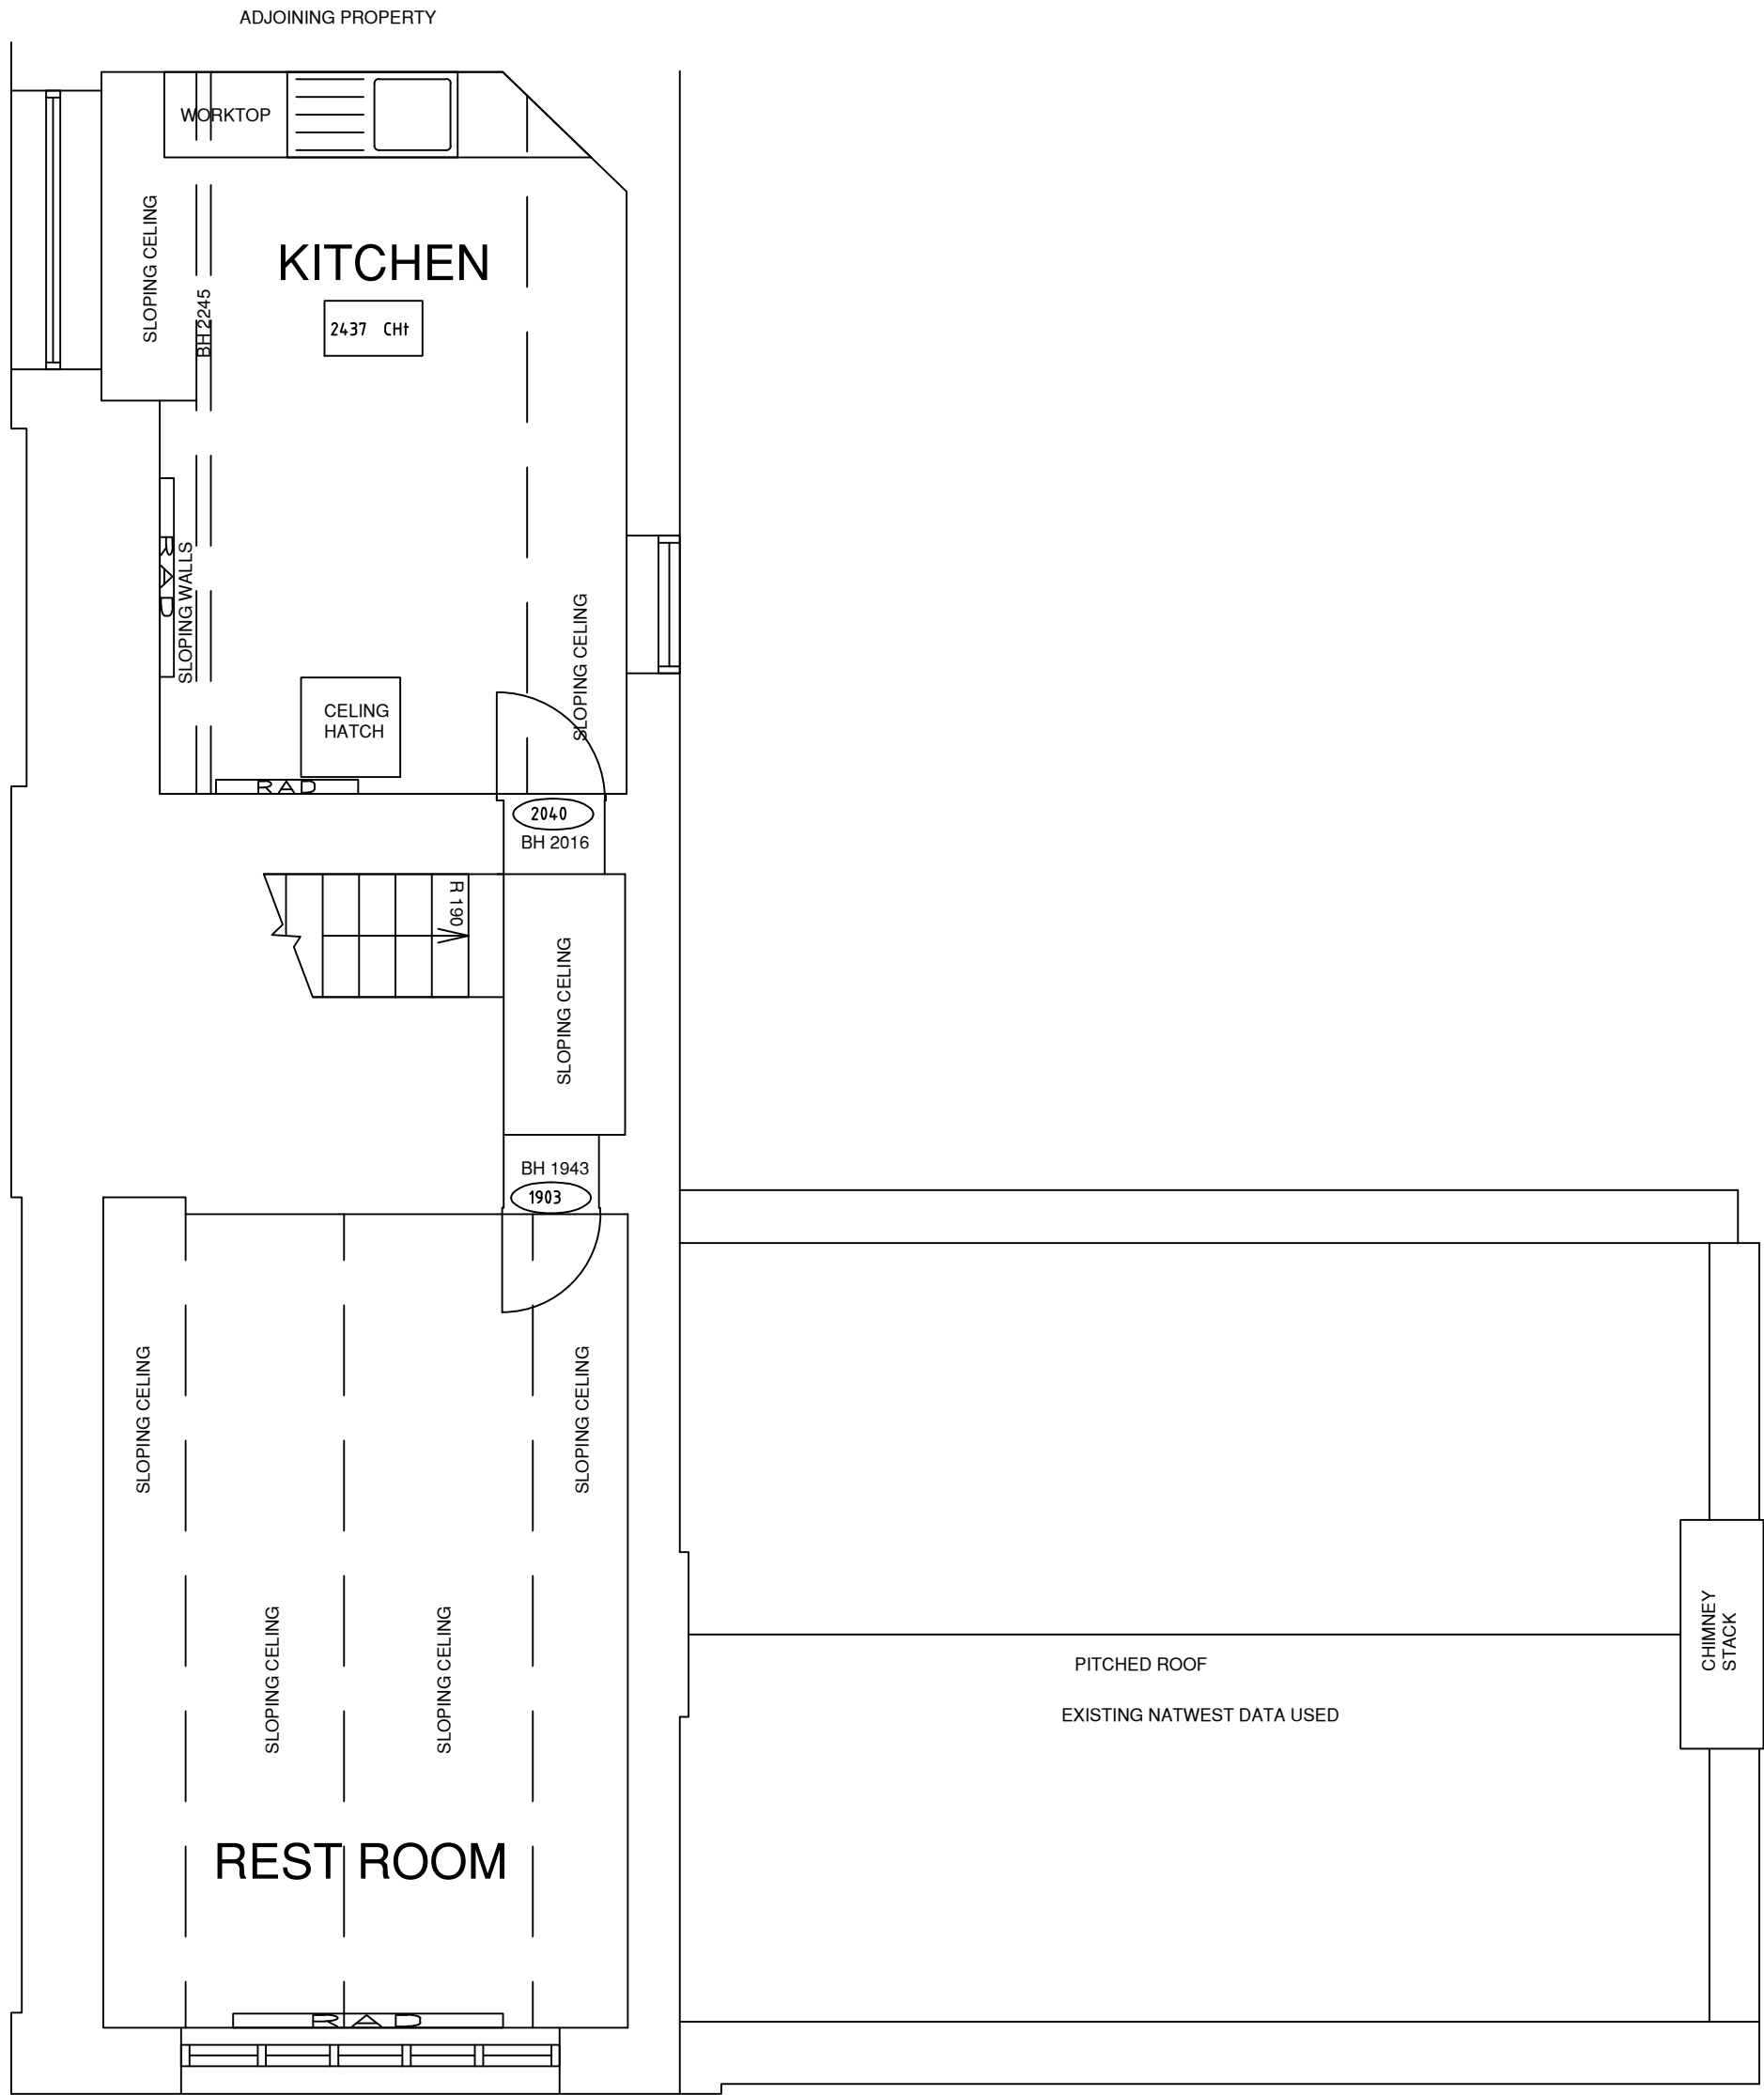


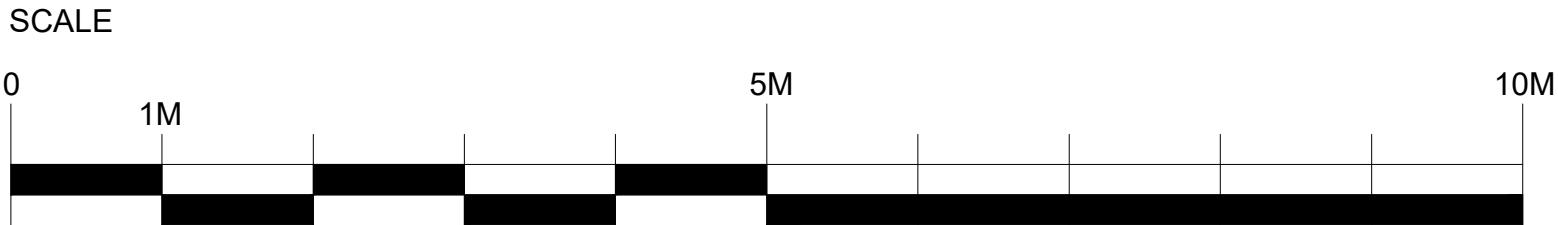

Location & Property Strategy

This drawing is the copyright and property of The Royal Bank of Scotland plc. It must not be copied or published without written consent.

rev & description	A - occupancy	B - desk/desk number	C - ancillary furniture	D - structural	E - elec/mech services	F - cad admin	date

address

GLOSSOP
NORFOLK SQUARE, GLOSSOP
DERBYSHIRE
SK13 8BR

ref no.

sortcode

10338

description

Second Floor Plan GA
Proposed Layout
Coral 2022

status

Contractor Proposal

IPMS1	sqm
IPMS2	sqm
IPMS3	sqm

scale	1:50 @ A1	brand	
dtn	IL	date	01.12.22

rbs drawing number	rev.
10338/P1/02	-