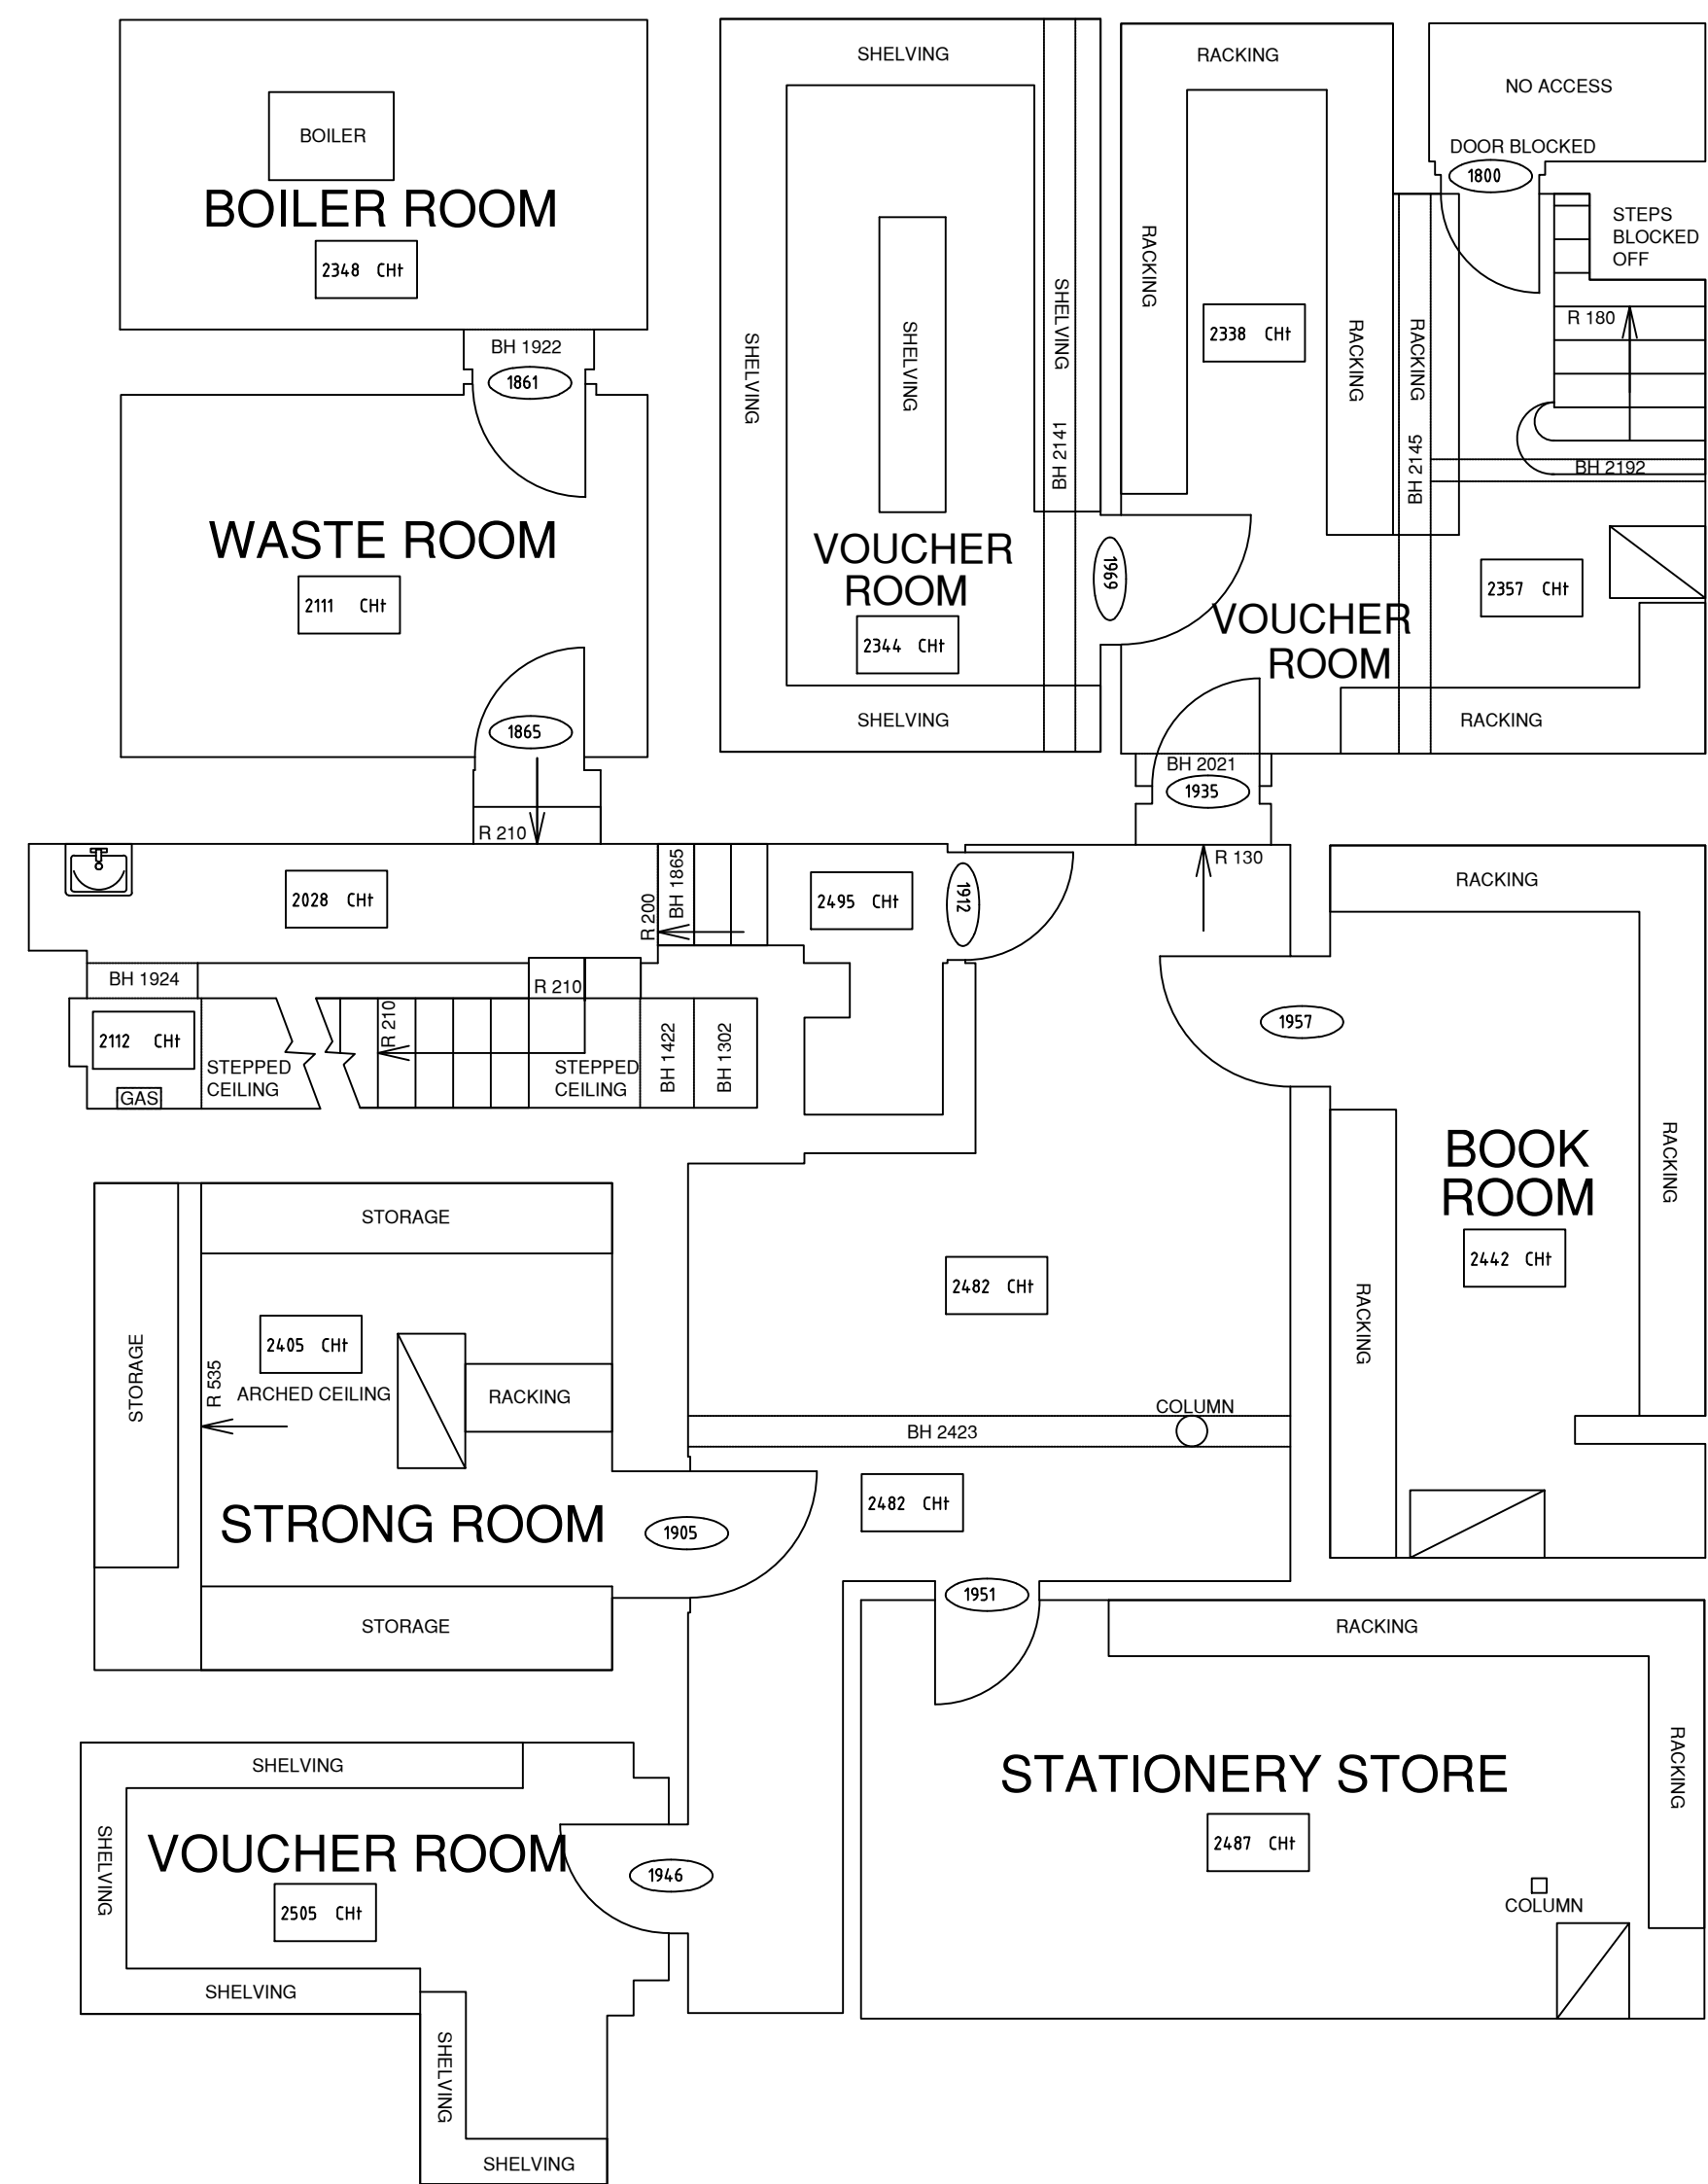


This drawing is the copyright and property of
The Royal Bank of Scotland plc.
It must not be copied or published without written
consent.

[illegible]

address

GLOSSOP
NORFOLK SQUARE, GLOSSOP
DERBYSHIRE
SK13 8BR

ref no.	sortcode 10338
---------	----------------

description
Basement Floor Plan GA Existing Layout Coral 2022

status

Contractor Proposal

IPMS1		sqm	
IPMS2		sqm	
IPMS3		sqm	
scale 1:50 @ A1		brand	
dm IL	date 01.12.22		
rbs drawing number 10338/G1/BA		rev. -	