



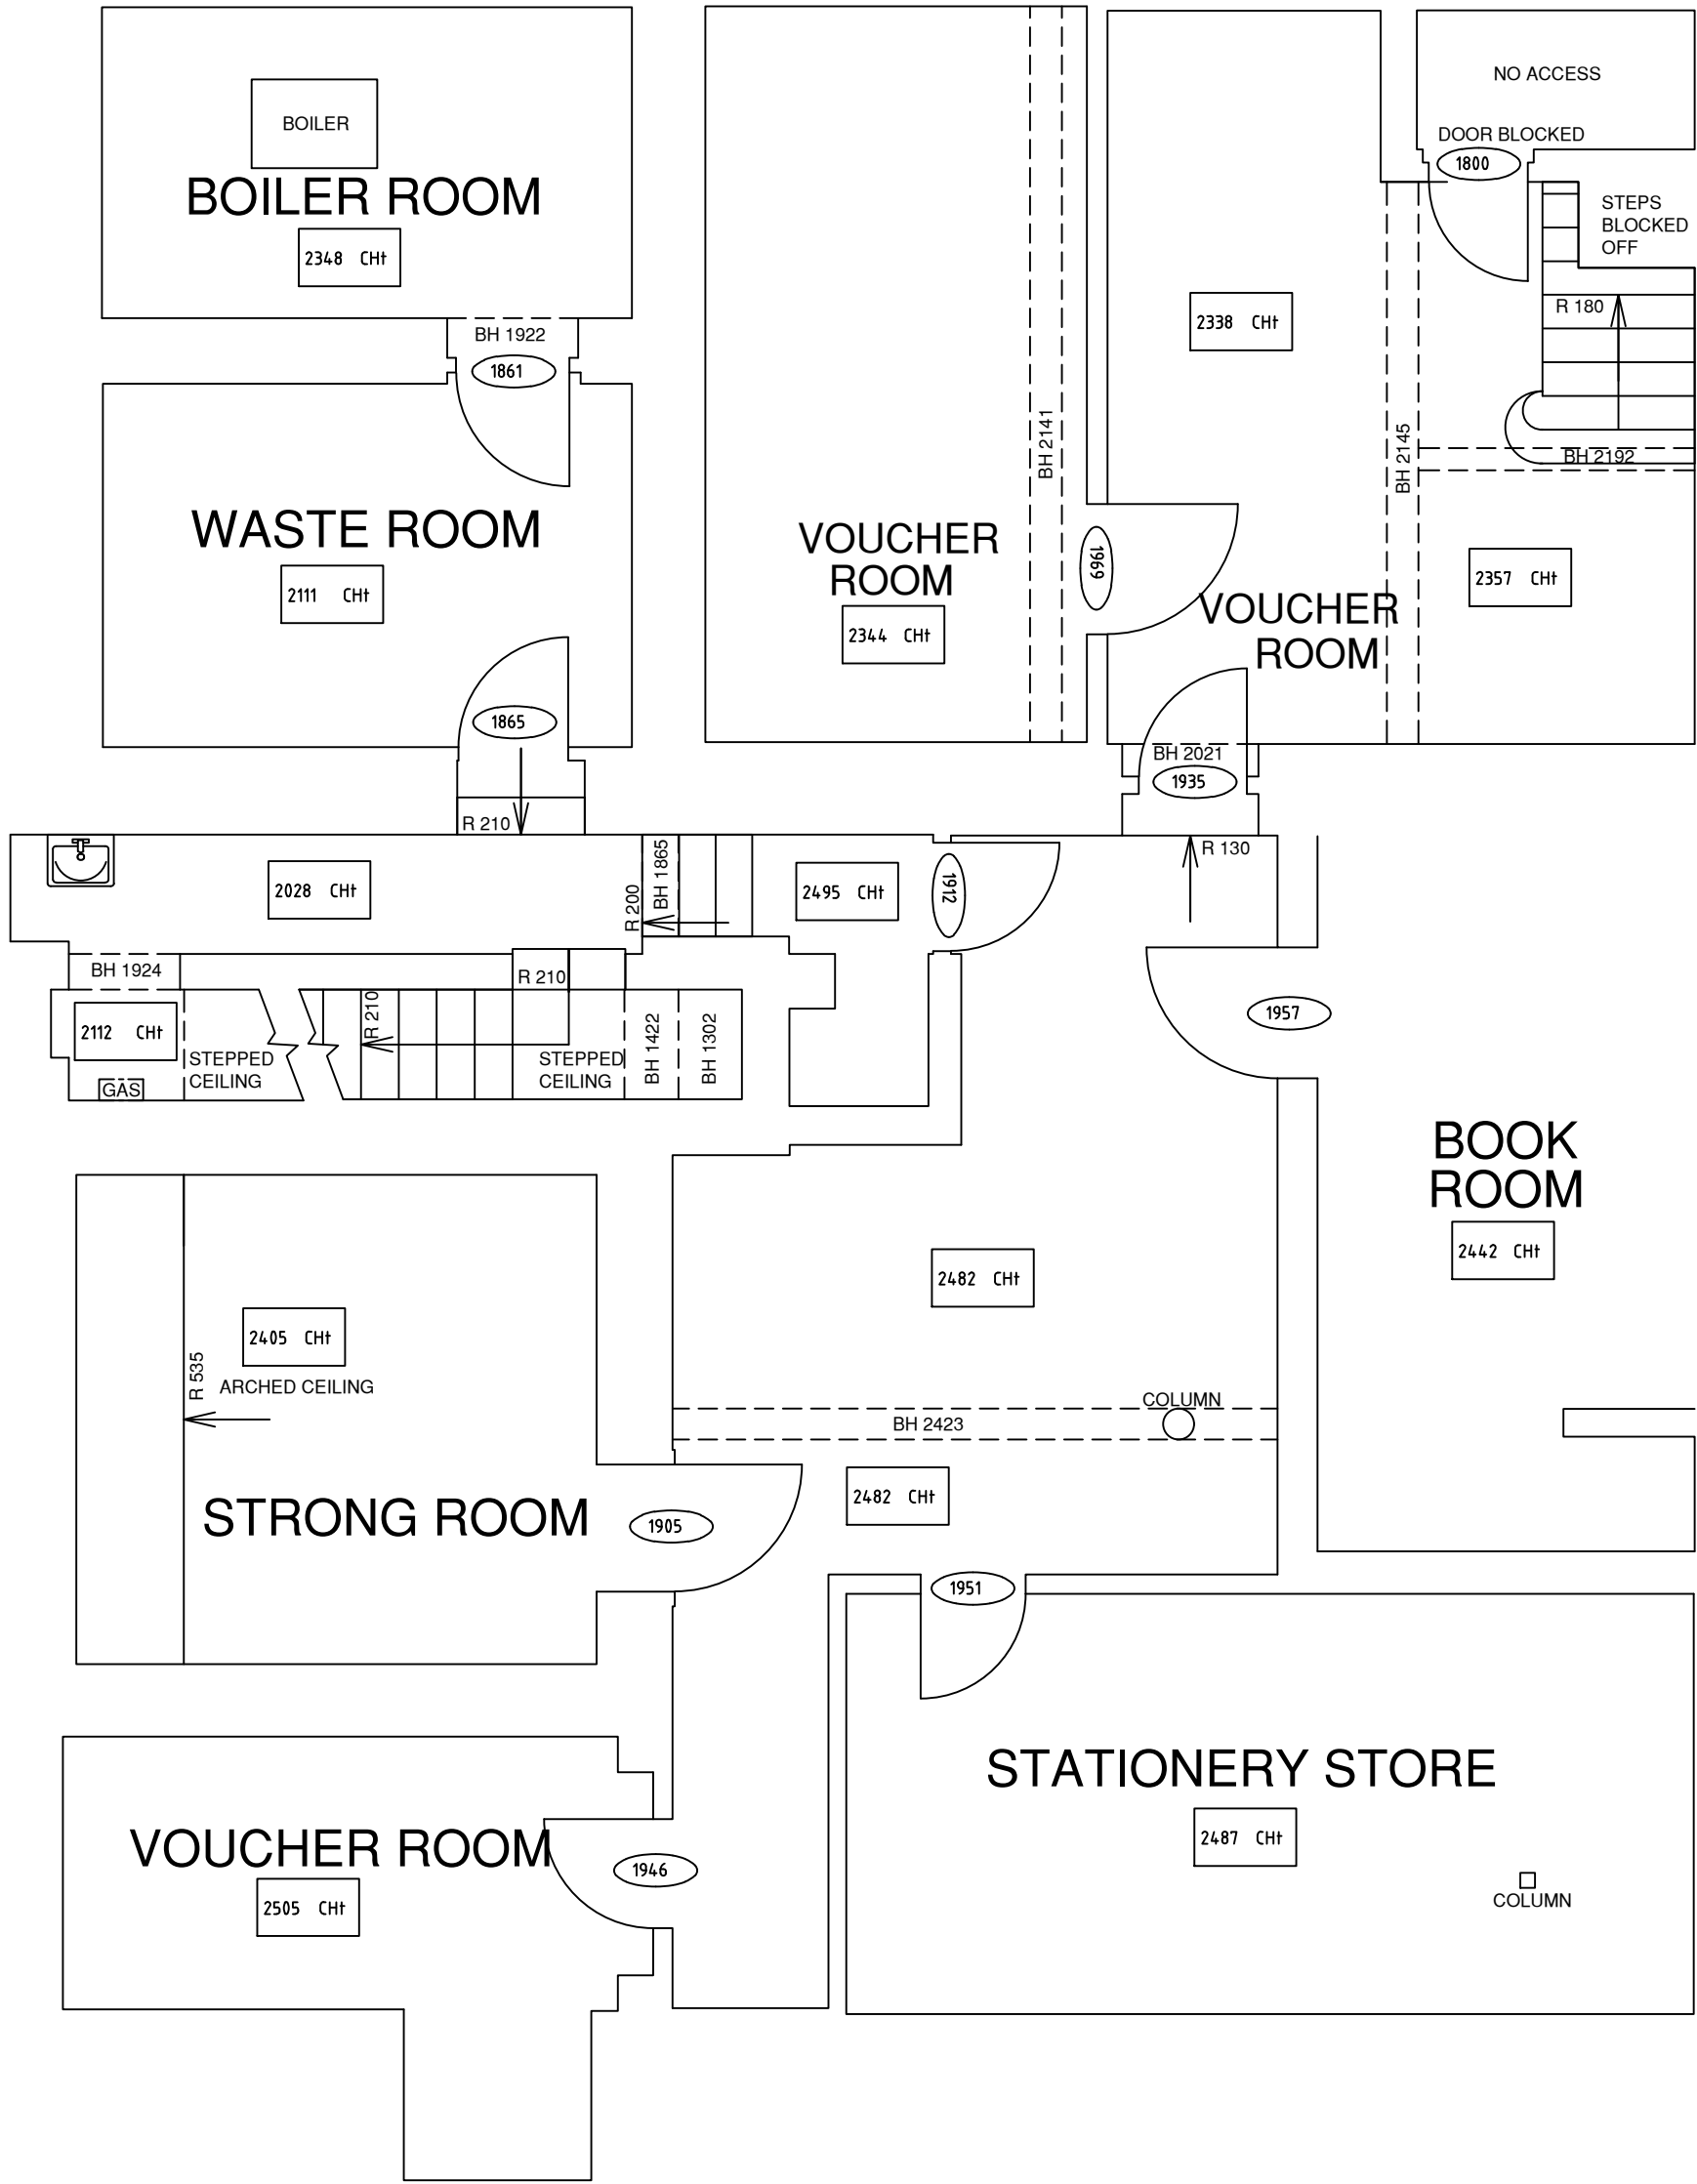

Location & Property Strategy

This drawing is the copyright and property of The Royal Bank of Scotland plc. It must not be copied or published without written consent.

rev & description	A - occupancy	B - desking/desk number	C - ancillary furniture	D - structural	E - elec/mech services	F - cad admin	date

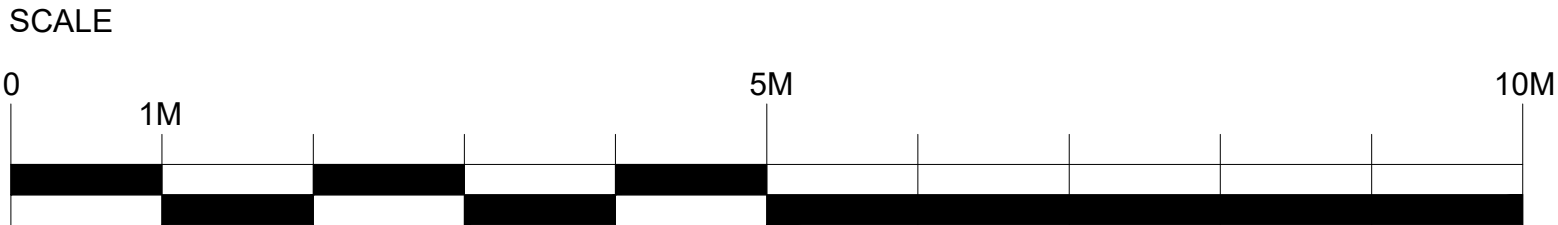

address
GLOSSOP
NORFOLK SQUARE, GLOSSOP
DERBYSHIRE
SK13 8BR

ref no. sortcode 10338

description
BasementFloor Plan GA
Proposed Layout
Coral 2022

status
Contractor Proposal

IPMS1	sqm
IPMS2	sqm
IPMS3	sqm
scale 1:50 @ A1	brand
dwn IL	date 01.12.22
rbs drawing number 10338/P1/BA	rev. -