



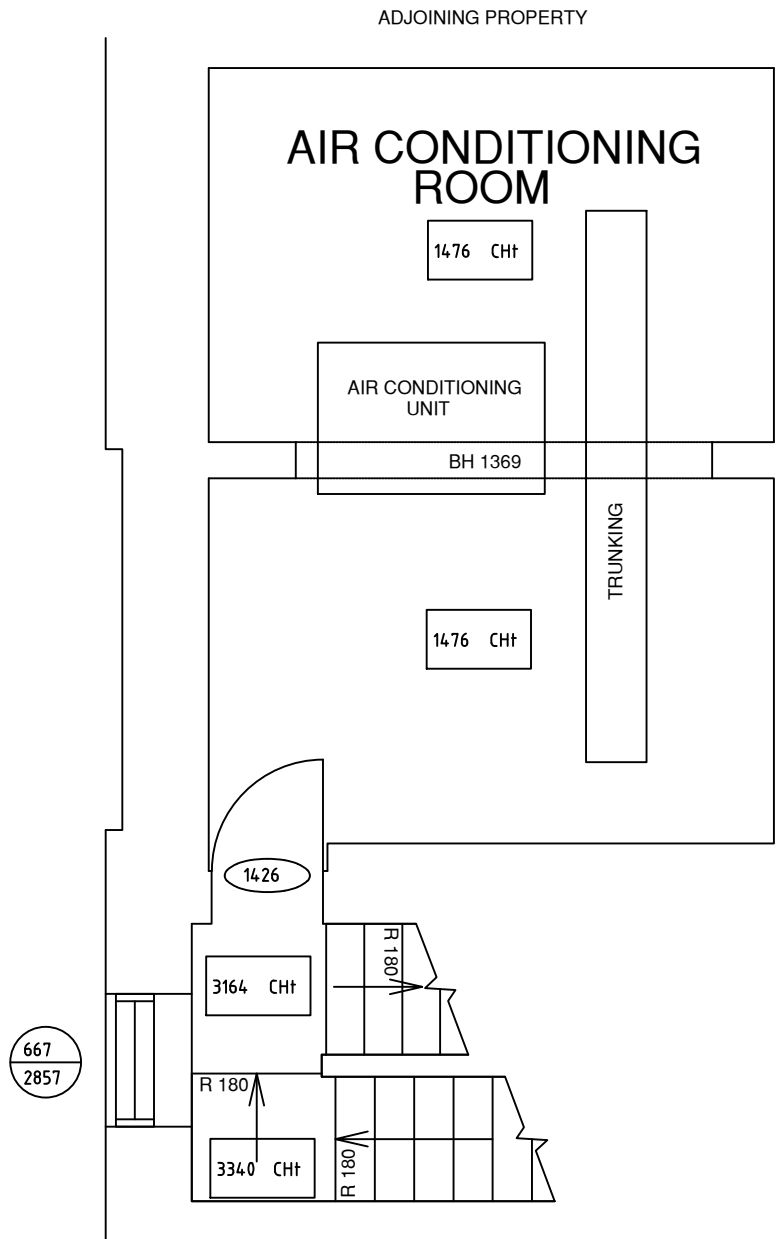

Location & Property Strategy

This drawing is the copyright and property of The Royal Bank of Scotland plc. It must not be copied or published without written consent.

rev & description	A - occupancy	B - desk/desk number	C - ancillary furniture	D - structural	E - elec/mech services	F - cad admin	date

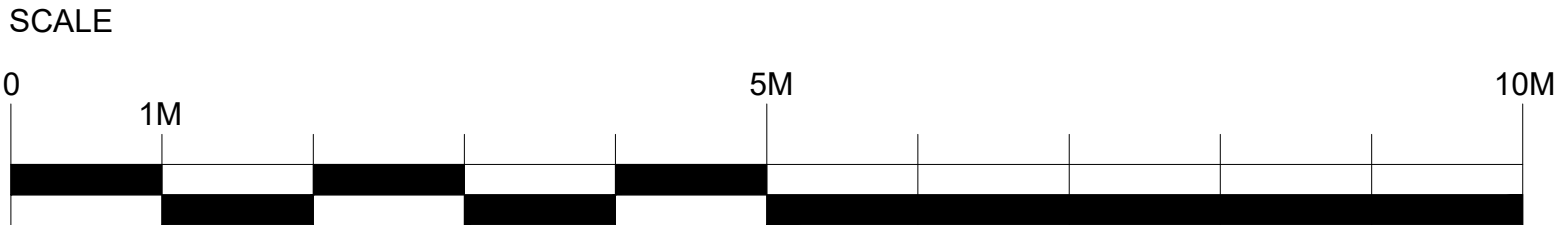

address

GLOSSOP
NORFOLK SQUARE, GLOSSOP
DERBYSHIRE
SK13 8BR

ref no.	sortcode
	10338

description

Mezzanine Floor Plan GA
Existing Layout
Coral 2022

status

Contractor Proposal

IPMS1	sqm
IPMS2	sqm
IPMS3	sqm
scale	brand
1:50 @ A1	
dwn	date
IL	01.12.22
rbs drawing number	rev.
10338/G1/MZ	-