


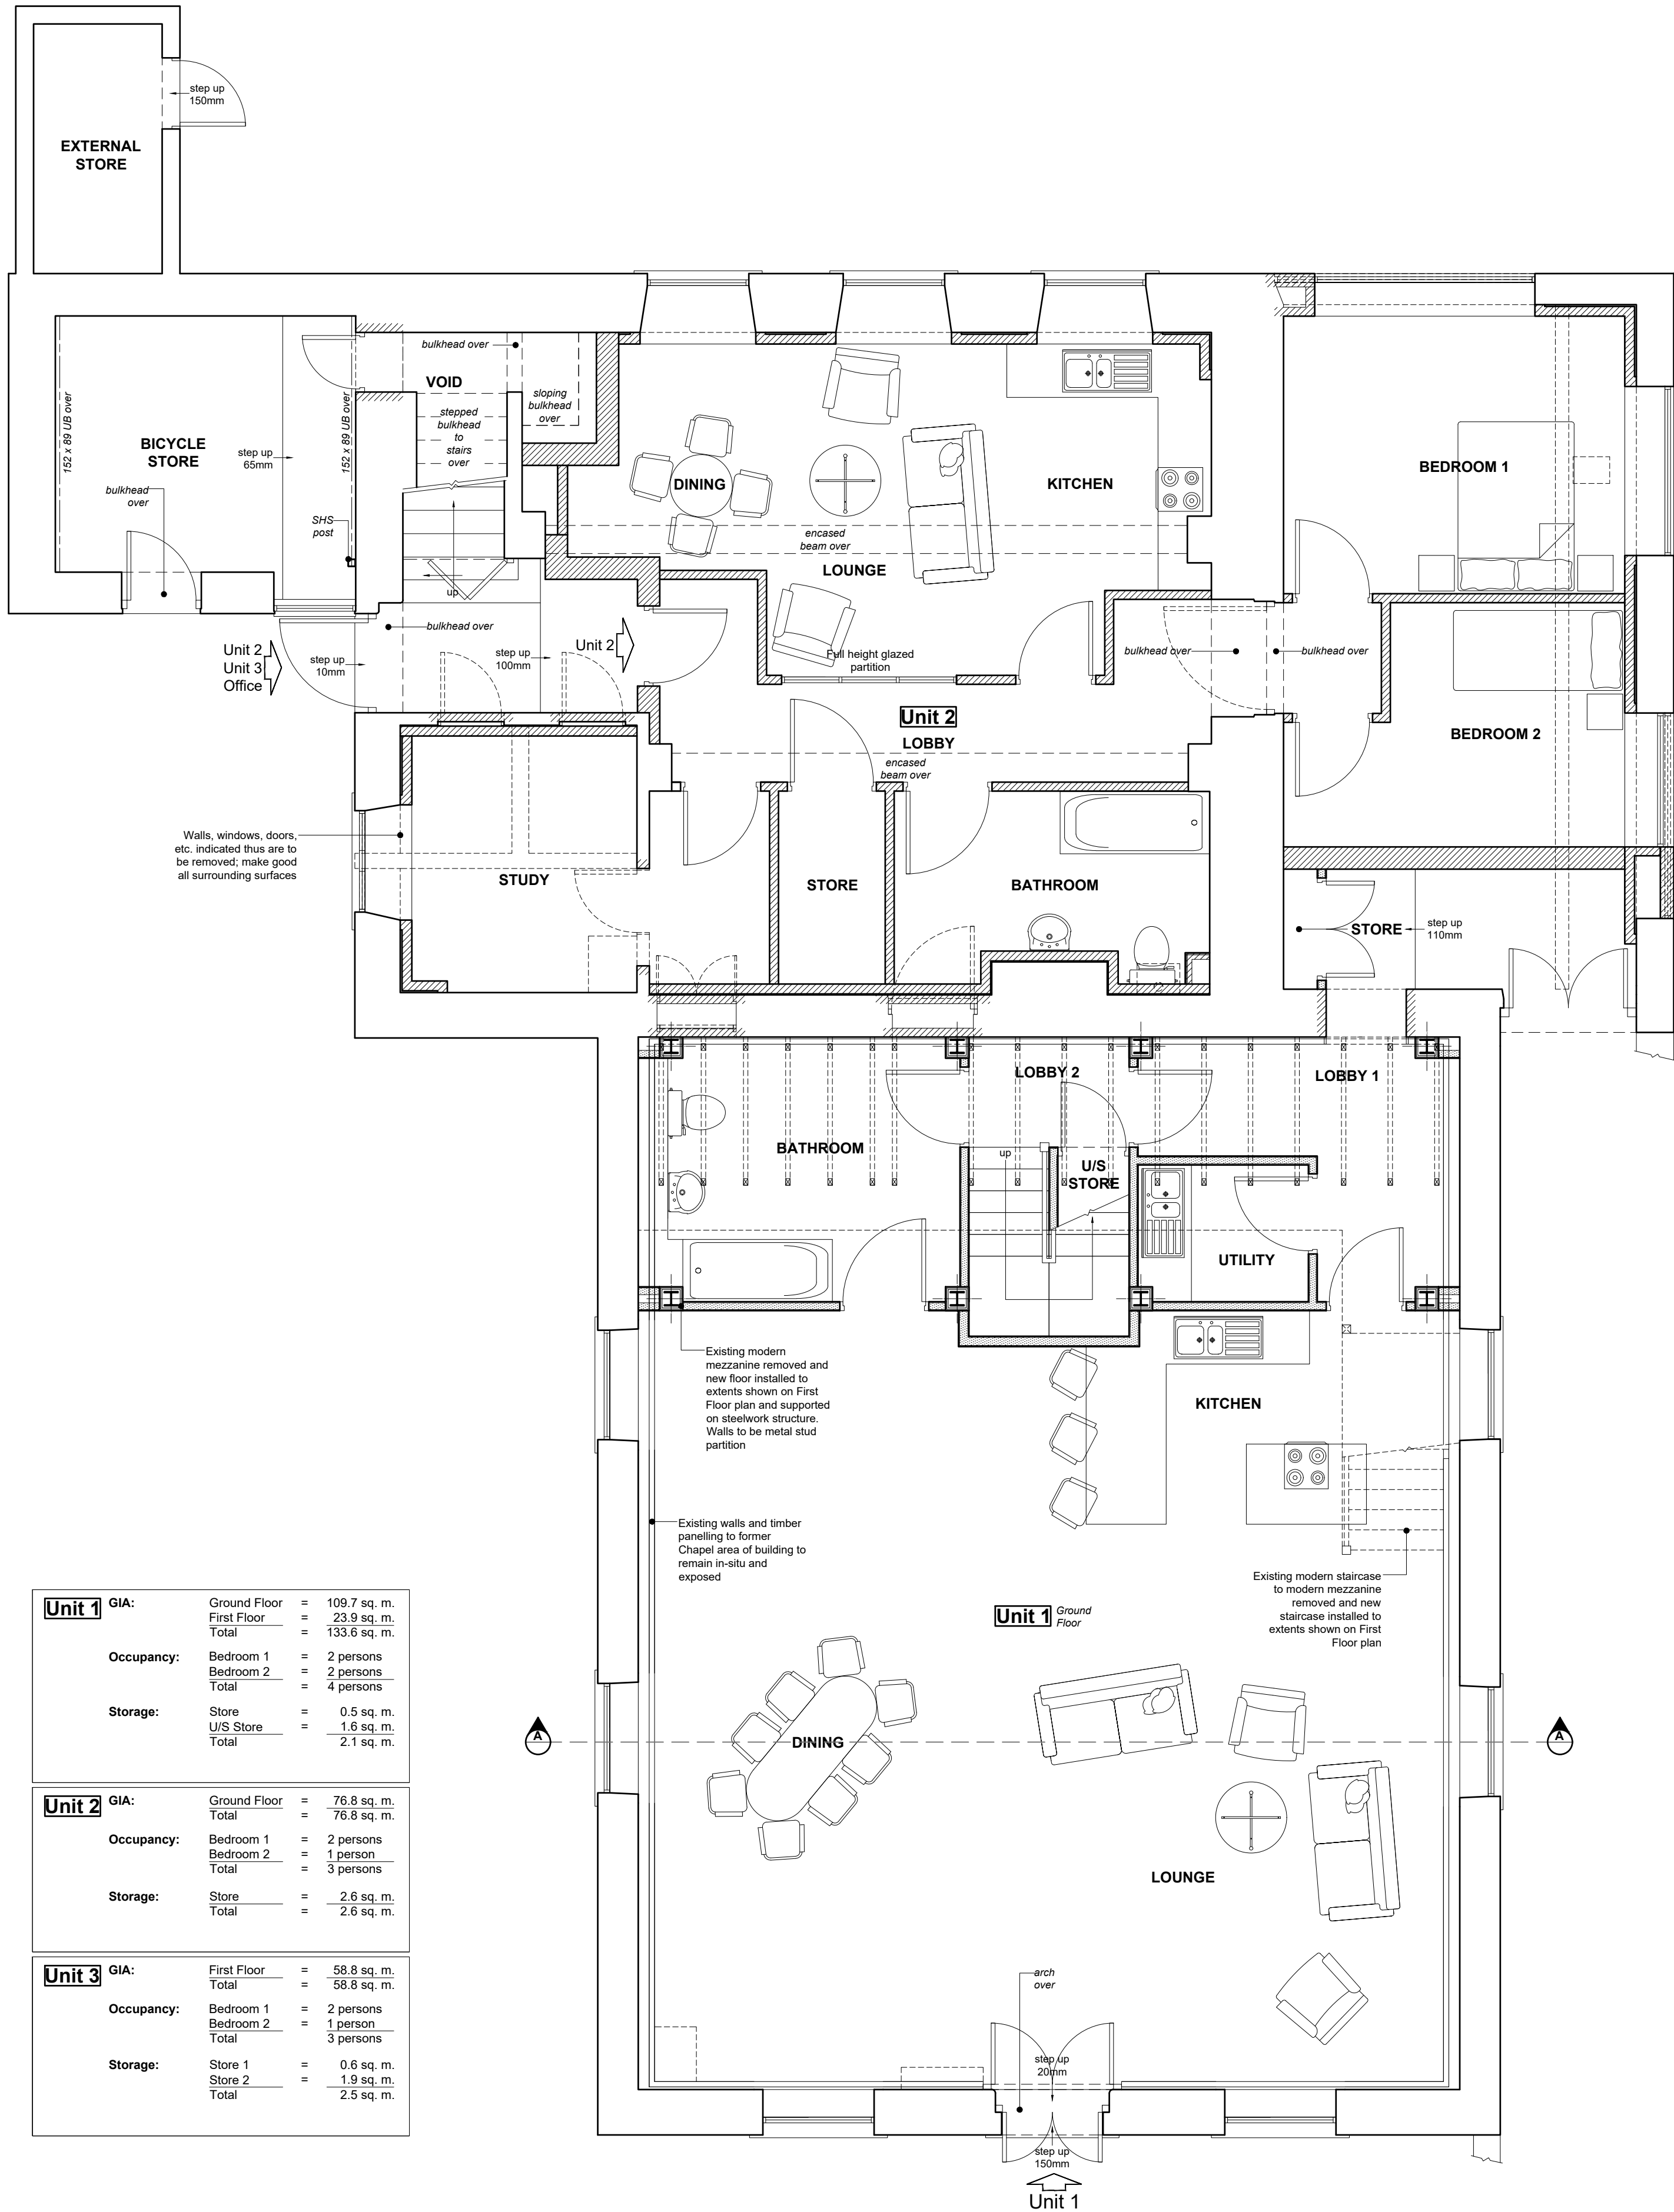

PROPOSED GROUND FLOOR PLAN

NOTES
All dimensions are to be checked on site and any discrepancies referred to the designer prior to proceeding. All levels are to be confirmed on site prior to proceeding with the work. All discrepancies between information shown on the drawing and the information shown on the specification are to be referred to the designer prior to proceeding with the works. All component sizes and references to be checked prior to the ordering of materials. Positions of existing drain runs and associated installations to be confirmed prior to proceeding and drains checked as necessary. All relevant boundary positions to be checked prior to proceeding. Any on site design changes must be reported to the designer and agreed with the relevant authority prior to proceeding. Levels shown are related to an arbitrary datum and therefore not related to ordinance datum.

C	23.12.22	Section A-A and section flags added
B	04.11.22	Amended following receipt of heritage consultant's comments
A	15.10.22	Amended following receipt of planning pre-application consultation report

Revision	Date	Details
----------	------	---------

GRUNDY R.A.G. ARCHITECTURAL SERVICES LIMITED
ARCHITECTURAL DESIGN 30 PARK ROAD, HADFIELD, GLOSOP, DERBYSHIRE, SK12 2AH
TEL: 0774 501 862
E-MAIL: GRUNDY@GLOSOPCHITCHEN.COM

Project: Proposed Conversion of:
Northern Glass Works
Manor Park Road
Glossop
SK13 7SH
Client: Mr. K. & Mrs. A. Knott
Drawing Title: PROPOSED GROUND FLOOR PLAN

Drawn by: R.G.	Date: 10th October 2021
Drawing No.: 2120L.11	Scale: 1:50 @ A1
Revision: C	

