
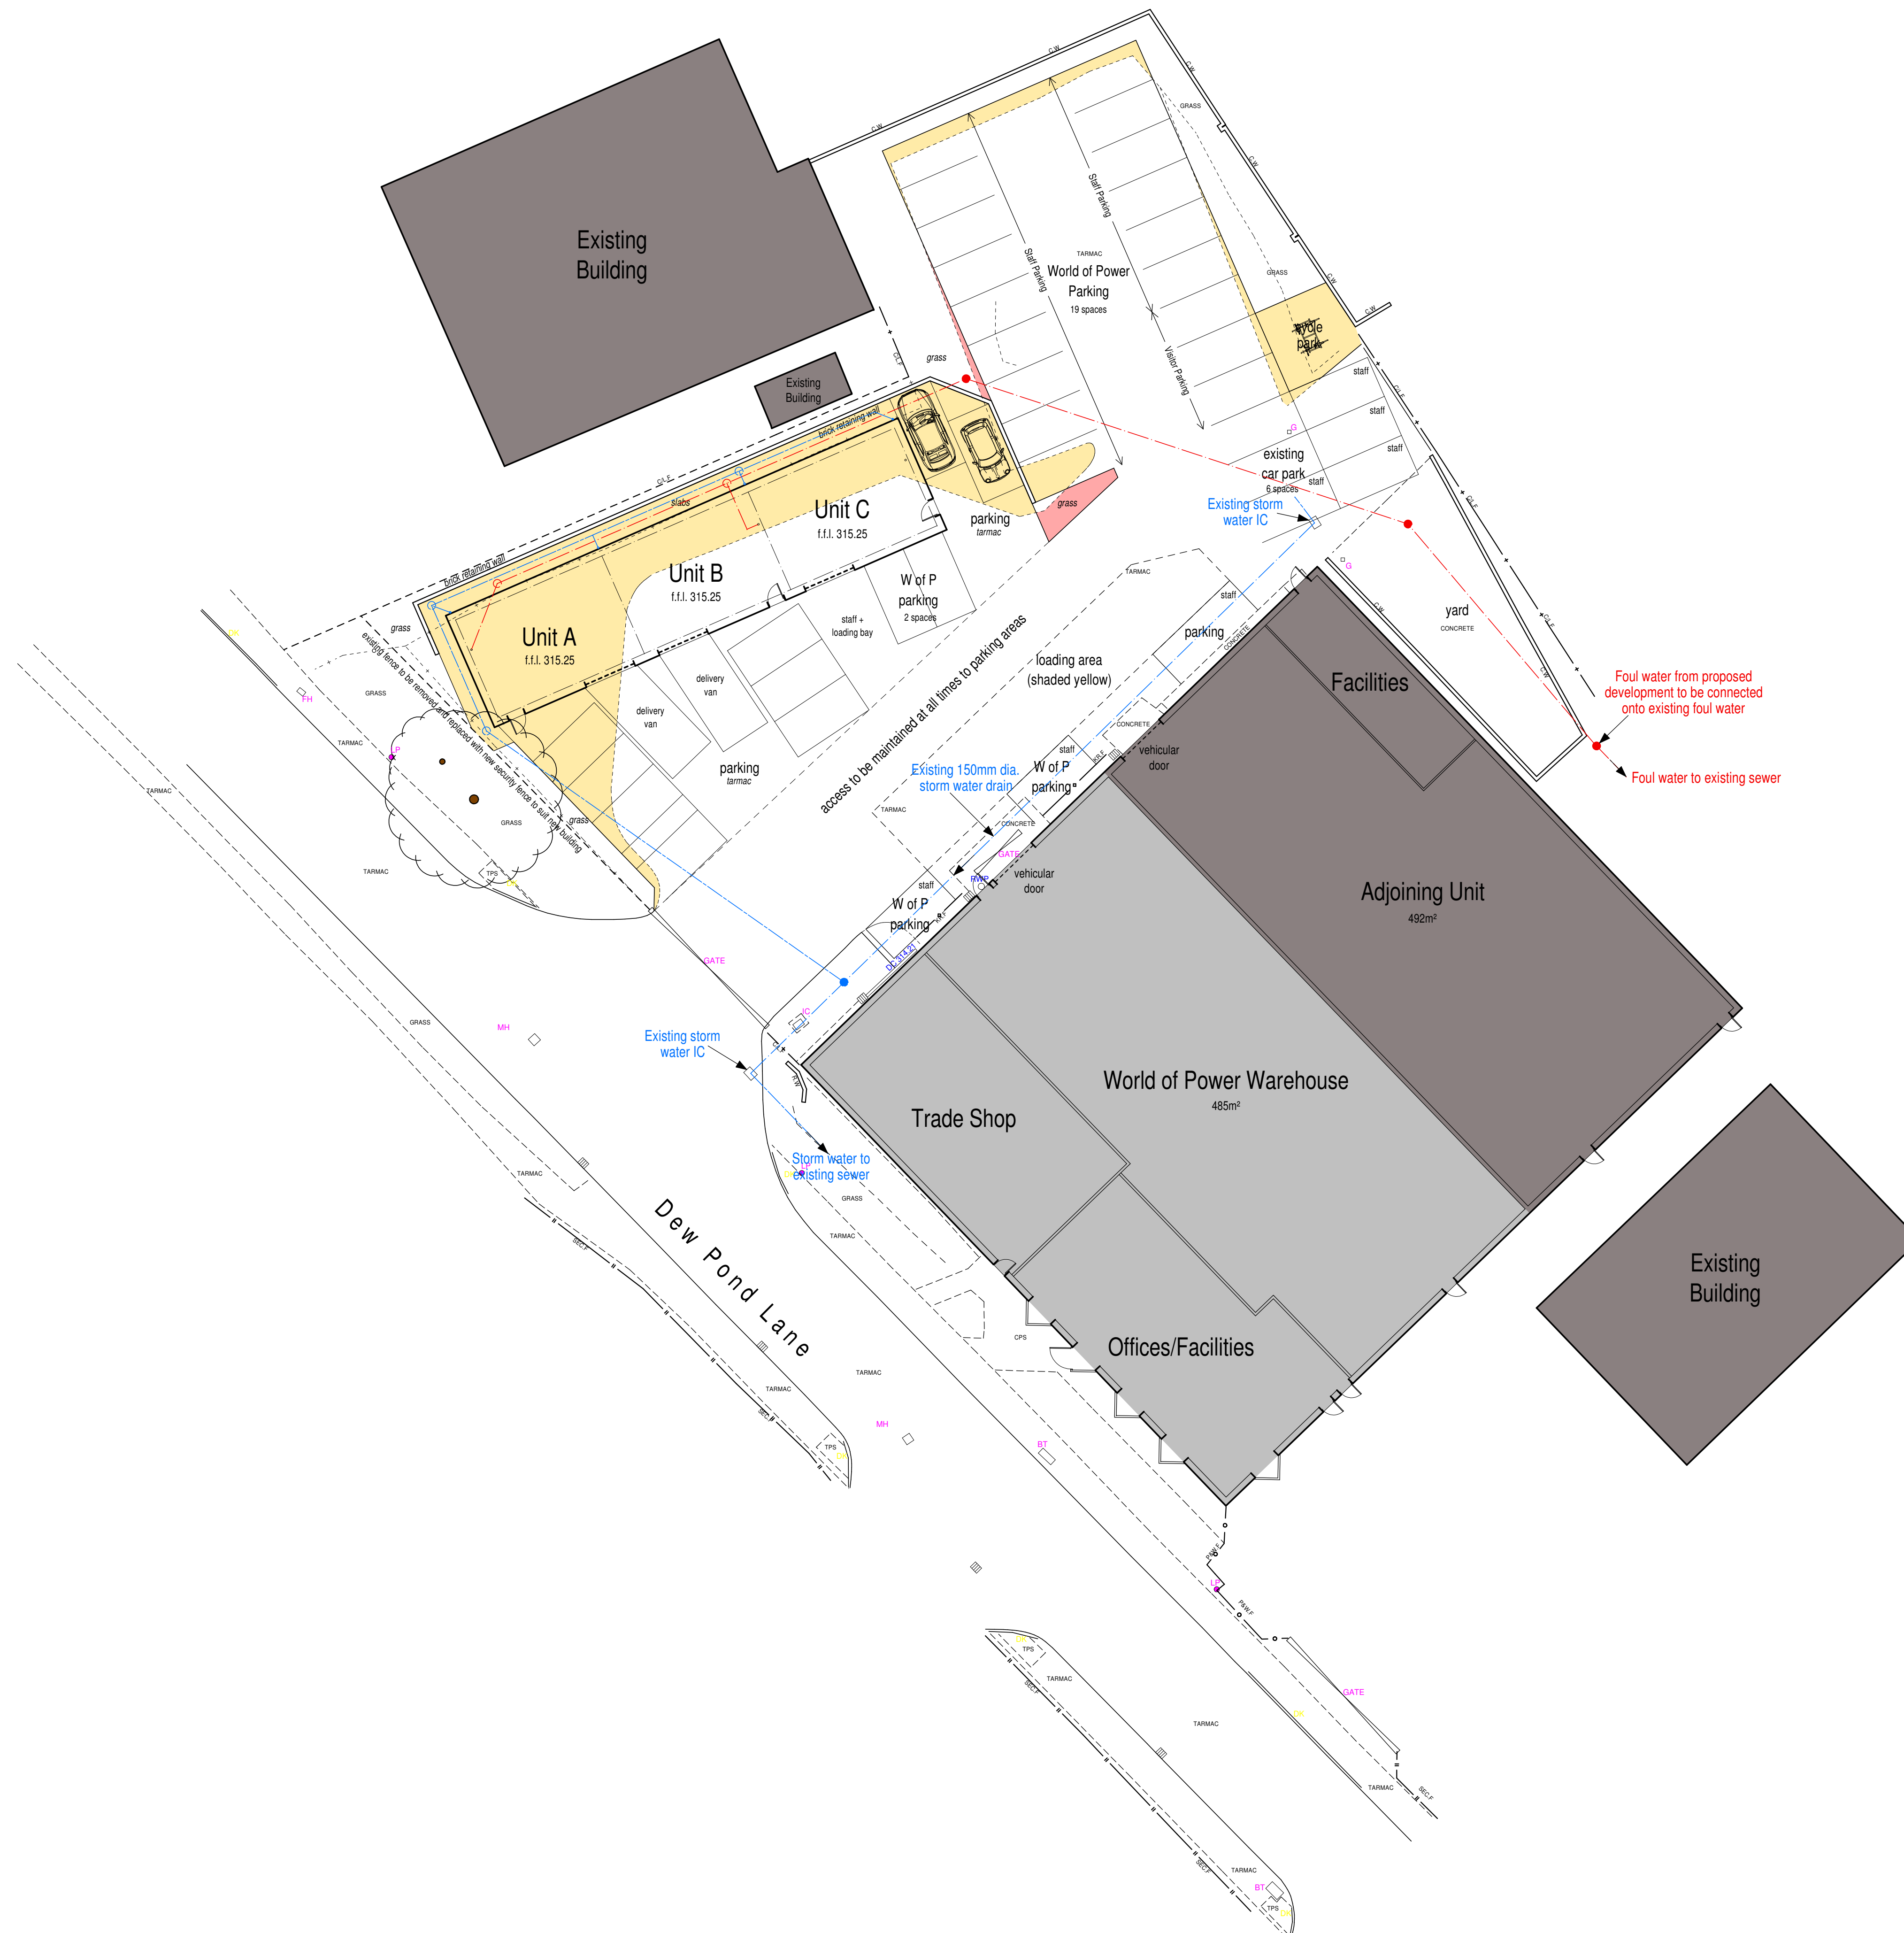


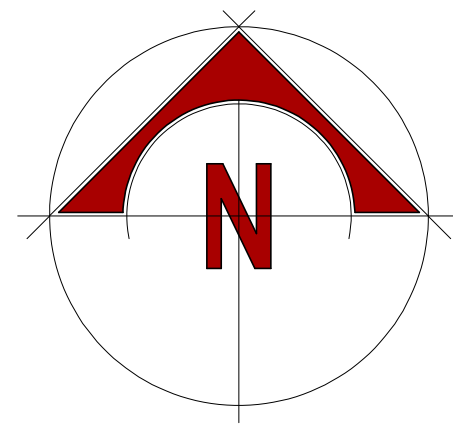

DRAINAGE AREAS

Concrete area to be grassed / returned to porous ground

Concrete area to be grassed / returned to porous ground
8.4m²
8.4 x 50 / 3600 = 0.12 litres / sec

Additional concrete area / non porous ground

Additional concrete area / non porous ground
275.7m²
275.7 x 50 / 3600 = 3.82 litres / sec

DRAINAGE LEGEND

- Foul water drain
- Foul water IC
- Storm water drain
- Storm water IC

scale bar @ 1:200

Pork Chop Ltd

Proposed Business Units
Dew Pond Lane
Tongue Lane Industrial Estate
Buxton, Derbyshire
SK17 7LF

Planning conditions
Site plan drainage areas

Date	Sheet	Scale
December 2022	A1	1:200
Dwg No.	Rev.	Drawn
2021-2613-11	-	ASR

SAMMONS
Architectural
LIMITED

10 Cawdry Buildings, Fountain Street, Leek, ST13 6JP
Telephone: 01538 386002
E-mail: info@sammonsltd.co.uk
Web: www.sammonsltd.co.uk

This drawing is copyright.
All dimensions must be checked prior to commencement.