




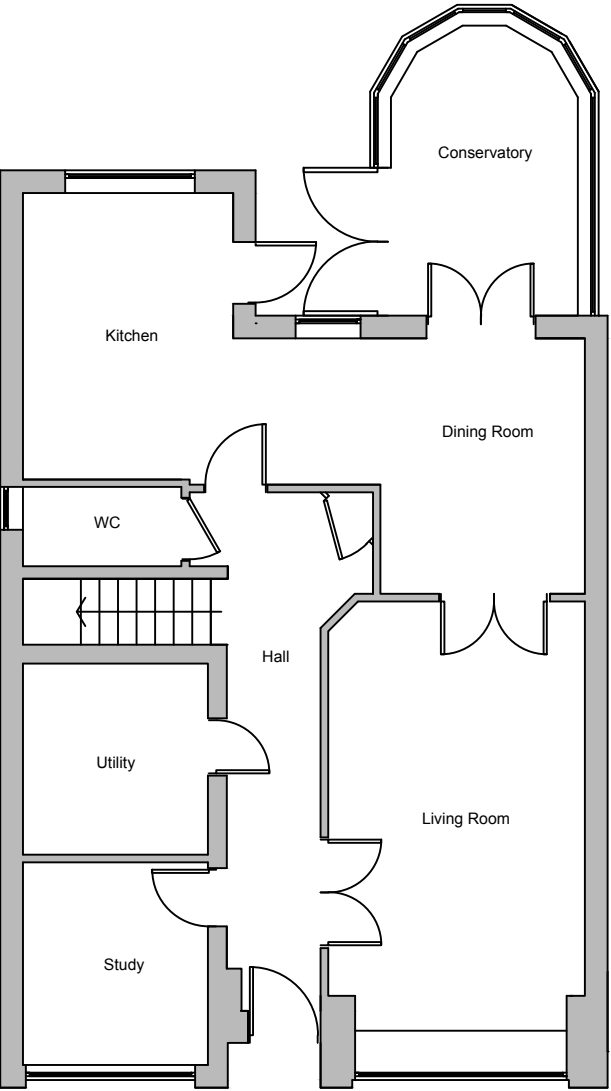

Existing Ground Floor Plan

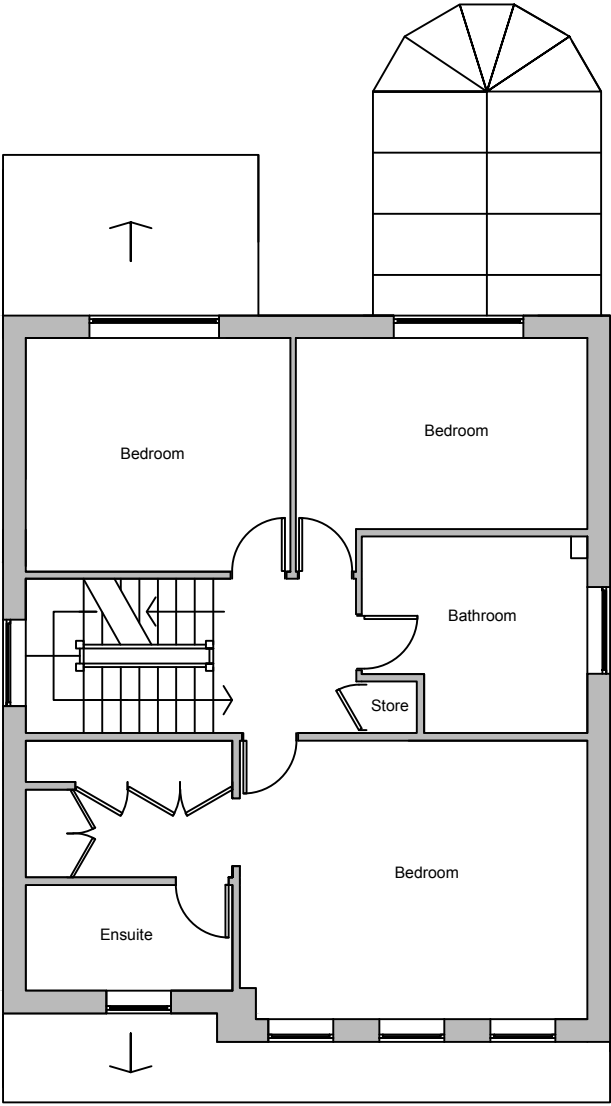

Existing First Floor Plan

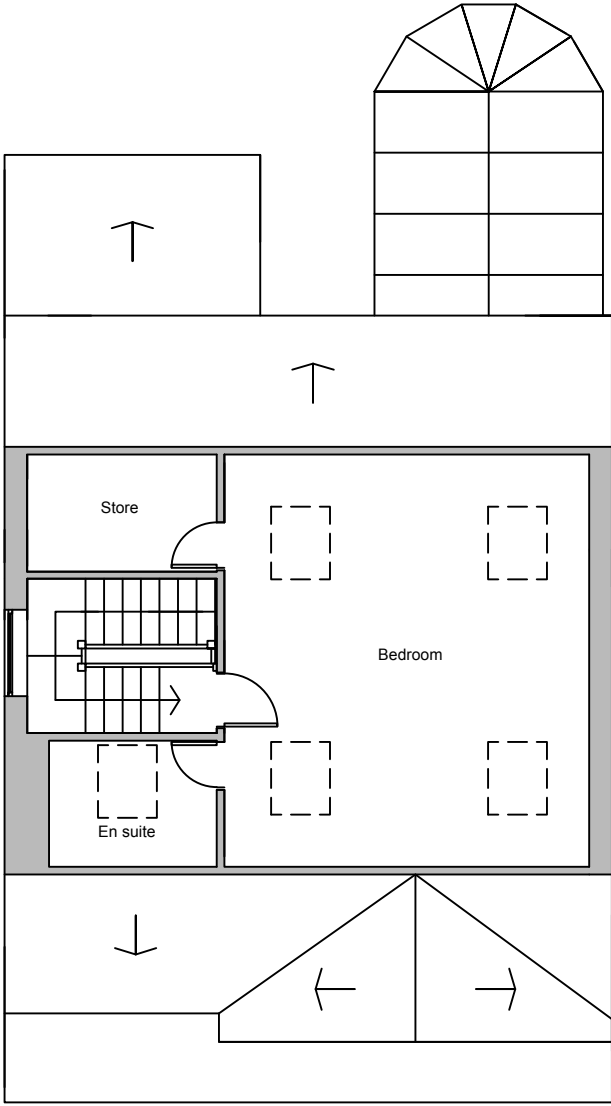

Existing Second Floor Plan



Client:

Mrs Jill Patterson
63 Hurst Crescent, Glossop, Derbyshire, SK13 8UA

Project:

Proposed single storey rear extension

Title:

Existing Plans

Scale: 1:100 @ A3

Drawn: C.K.	Date: December 2022
----------------	------------------------

Project no.: 3183	Drawing no.: 3183-001
----------------------	--------------------------



Metric Scale

PLANMART LIMITED
9, GEORGE STREET, GLOSSOP,
DERBYSHIRE SK13 8AY.
TEL: 01457 863153