




Existing Front Elevation

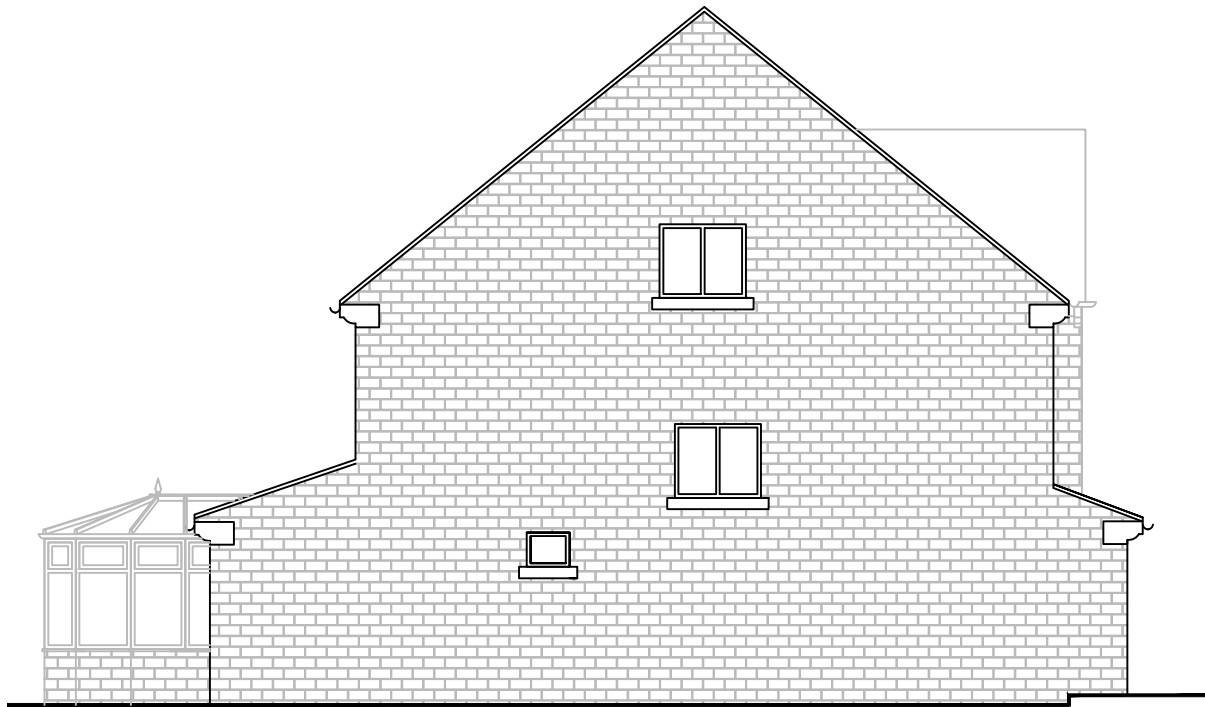

Existing Side Elevation



Existing Side Elevation



Existing Rear Elevation



Metric Scale



Client:

Mrs Jill Patterson
63 Hurst Crescent, Glossop, Derbyshire, SK13 8UA

Project:

Proposed single storey rear extension

Title:

Existing Elevations

Scale: 1:100 @ A3

Drawn: C.K.	Date: December 2022
----------------	------------------------

Project no.: 3183	Drawing no.: 3183-002
----------------------	--------------------------

PLANMART LIMITED
9, GEORGE STREET, GLOSSOP,
DERBYSHIRE SK13 8AY.
TEL: 01457 863153