




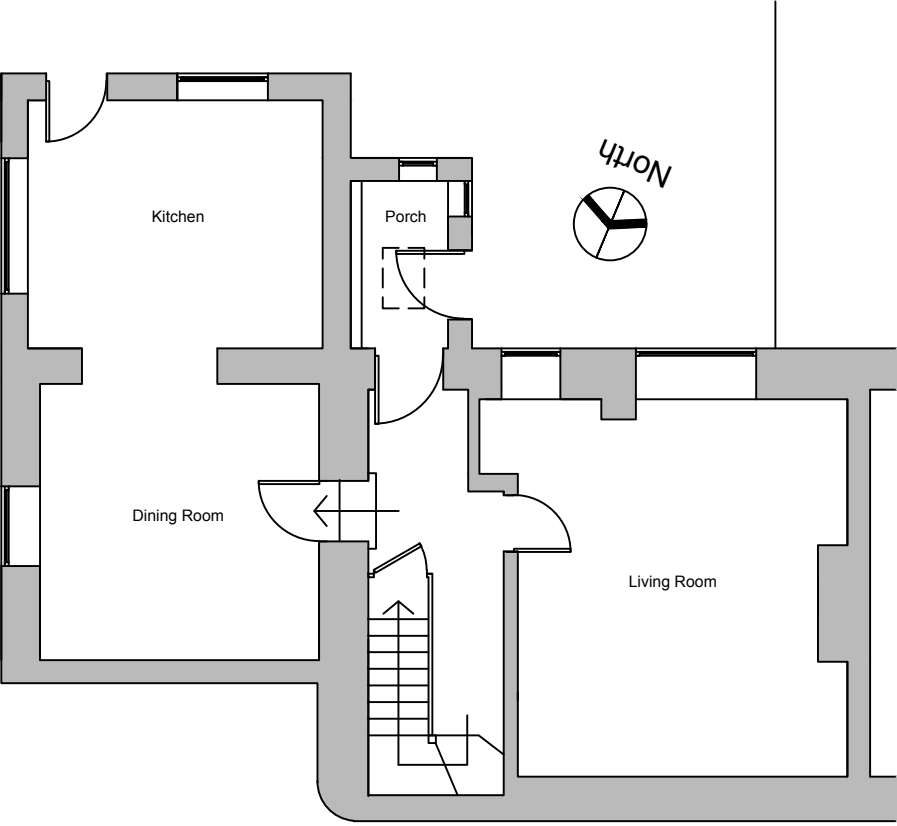


Existing Ground Floor Plan

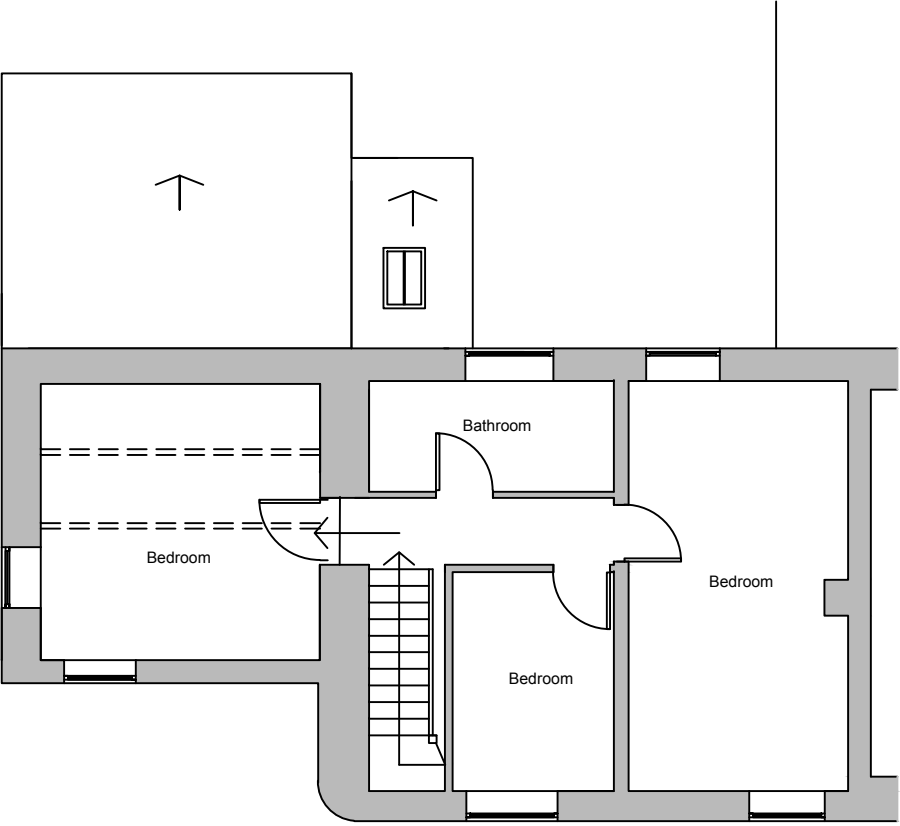

Existing First Floor Plan

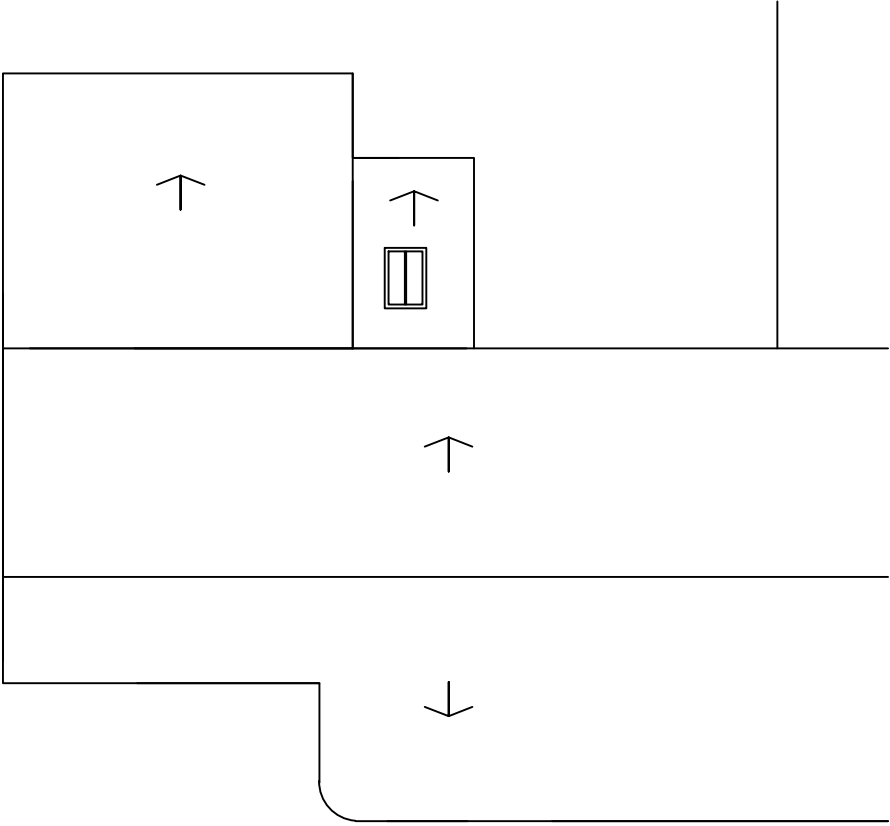

Existing Roof Plan

 

Metric Scale



Client:

Mr K Latchford & Miss J Horner
Padfield Brook Cottage, Little Padfield, Glossop,
Derbyshire, SK13 1ER

Project:

Proposed single storey rear extension

Title:

Existing Plans

Scale: 1:100 @ A3

Drawn: C.K.	Date: December 2022
----------------	------------------------

Project no.: 3179	Drawing no.: 3179-001
----------------------	--------------------------

PLANMART LIMITED
9, GEORGE STREET, GLOSSOP,
DERBYSHIRE SK13 8AY.
TEL: 01457 863153