



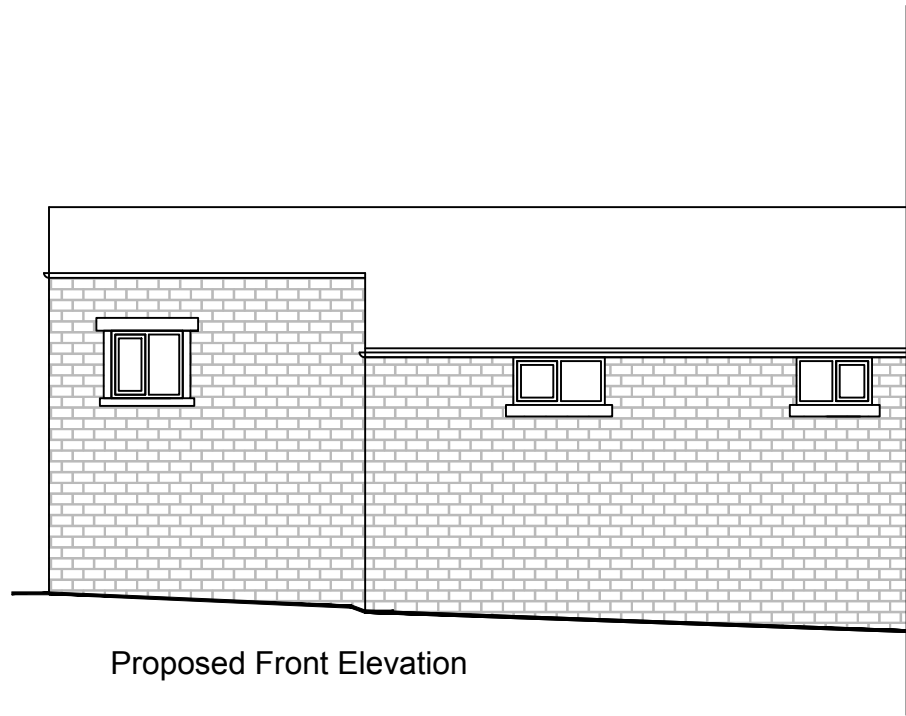

Proposed Front Elevation

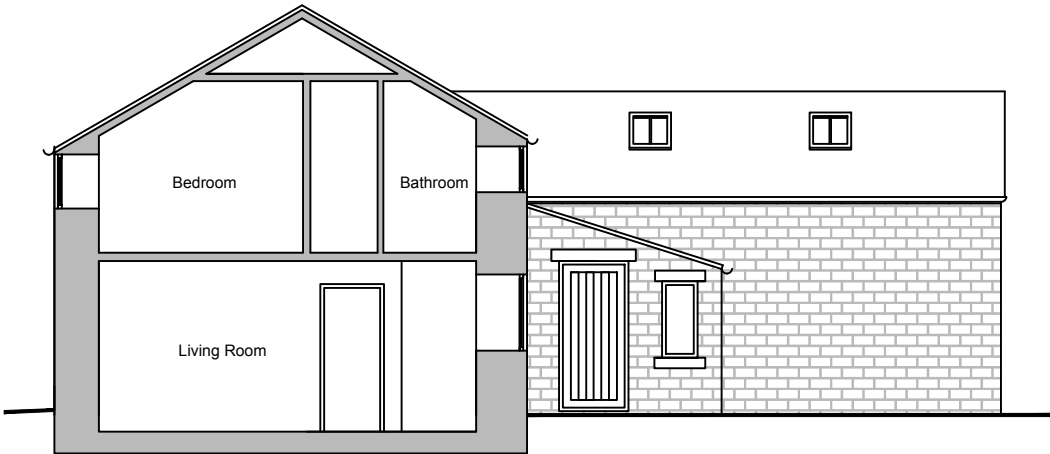

Proposed Side Elevation



Proposed Side Elevation



Proposed Rear Elevation



Client:

Mr K Latchford & Miss J Horner
Padfield Brook Cottage, Little Padfield, Glossop,
Derbyshire, SK13 1ER

Project:

Proposed single storey rear extension

Title:

Proposed Elevations

Scale: 1:100 @ A3

Drawn:	Date:
C.K.	December 2022

Project no.:	Drawing no.:
3179	3179-004



Metric Scale