


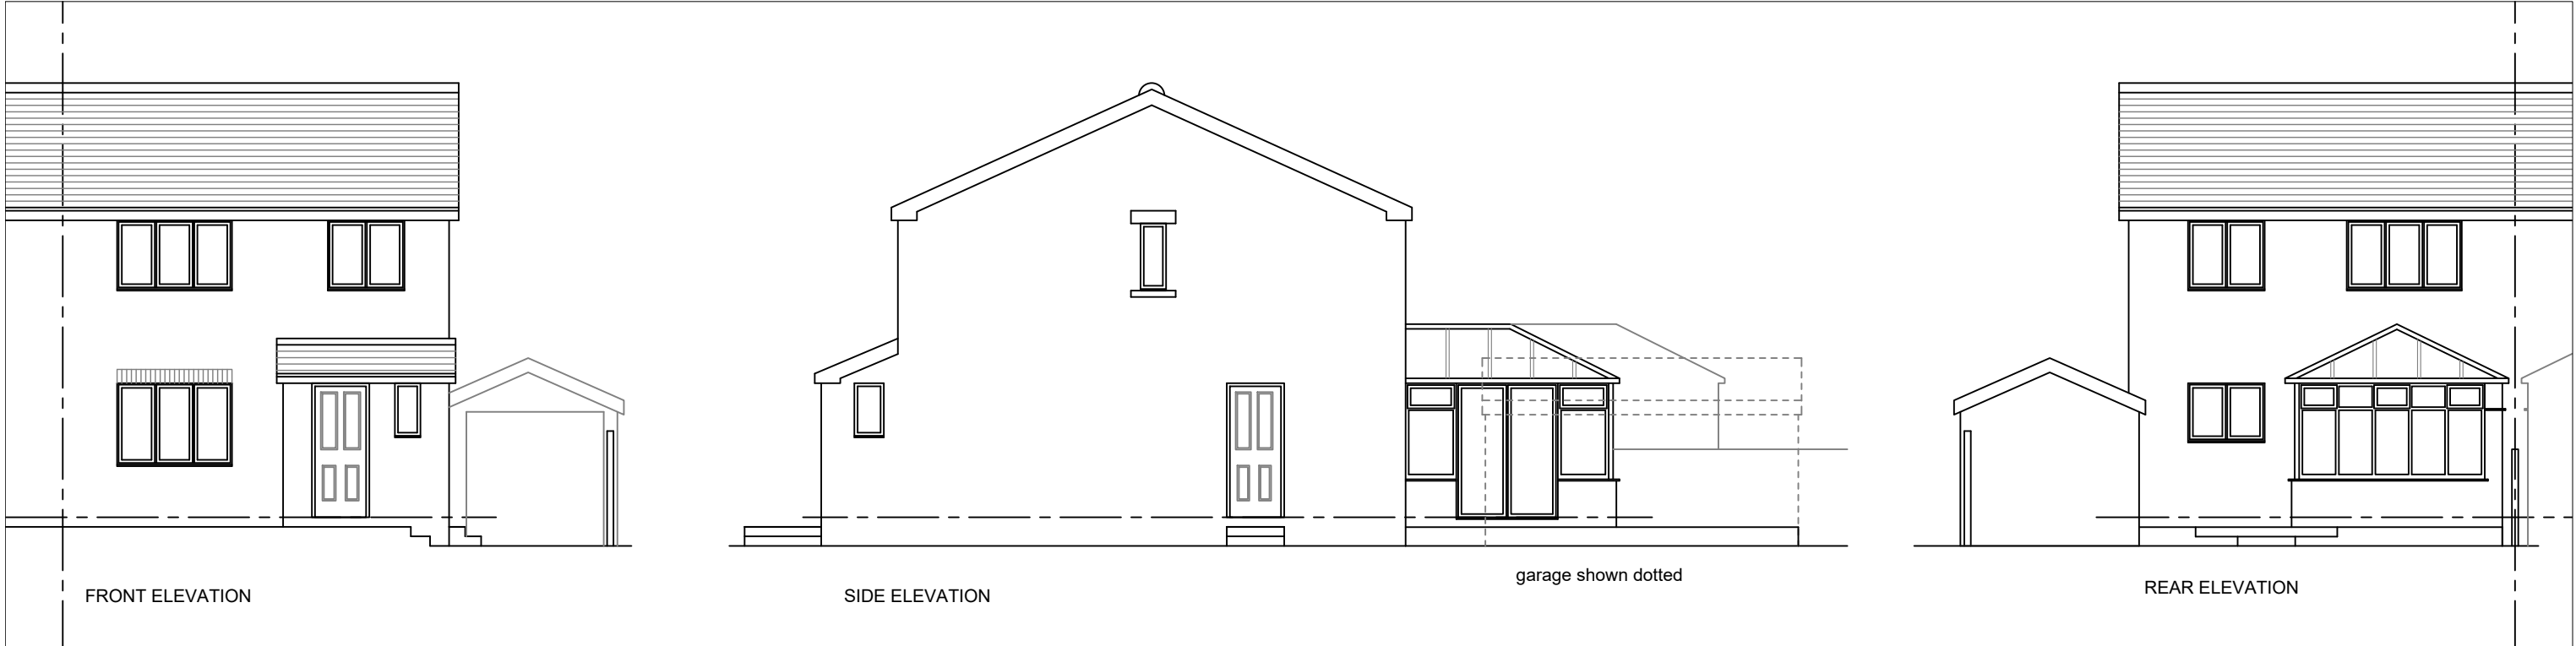


FRONT ELEVATION


SIDE ELEVATION

garage shown dotted

REAR ELEVATION

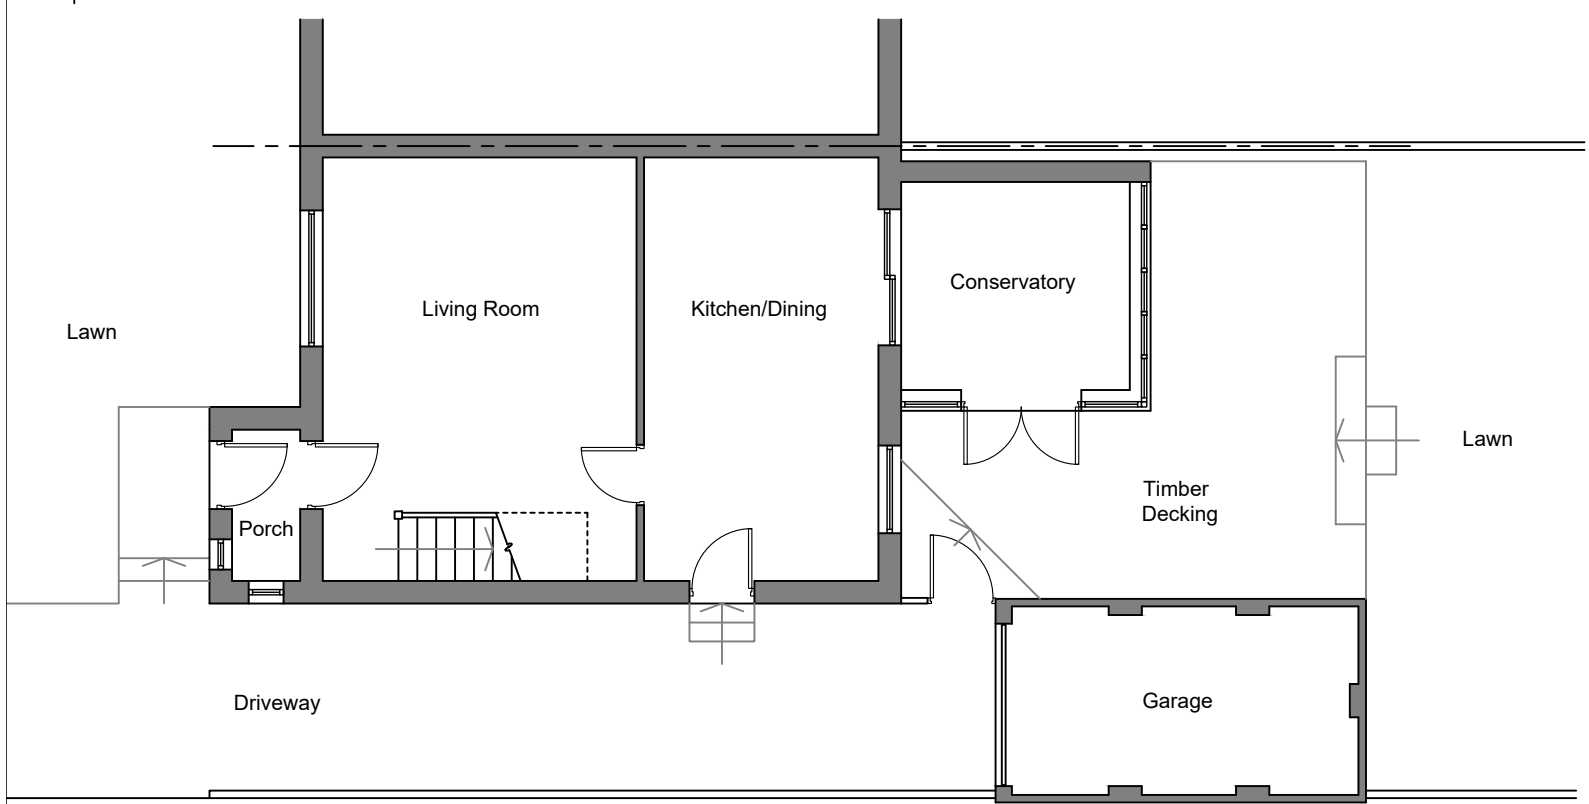


GROUND FLOOR PLAN

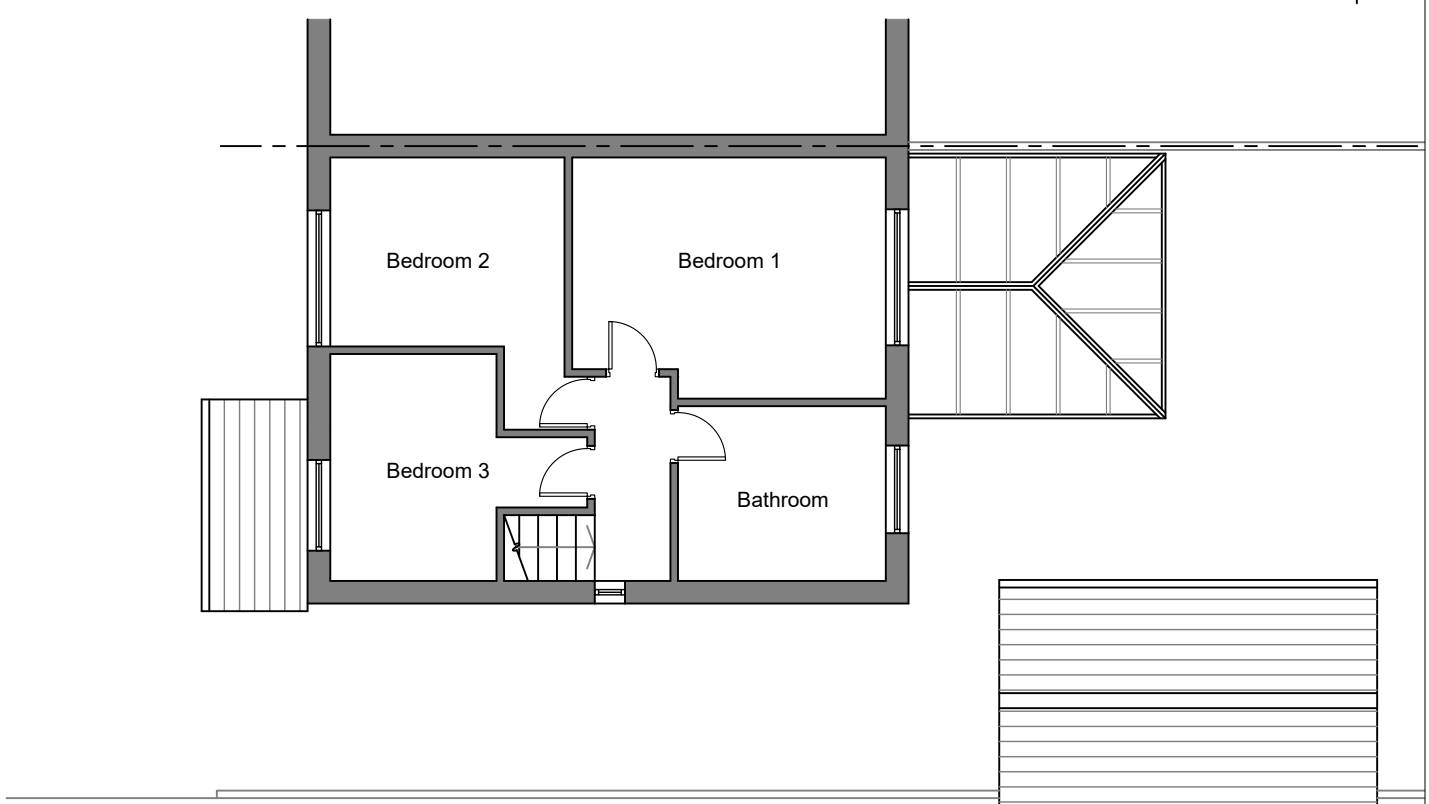

FIRST FLOOR PLAN

EXISTING MATERIALS:
 Buff facing brickwork
 White uPVC windows, fascias & soffits.
 Profiled interlocking concrete roofing tiles
 Black plastic rainwater goods.

 

**PROPOSED EXTENSION & REMODELLING
 OF 27A PARK CRESCENT, FURNESS VALE
 FOR MR & MRS SHEPLEY**
AP3 PLANS & ELEVATIONS AS EXISTING
 SCALE: 1:100 @ A3. REVISION: -.
 DRAWN: 14TH DECEMBER 2022