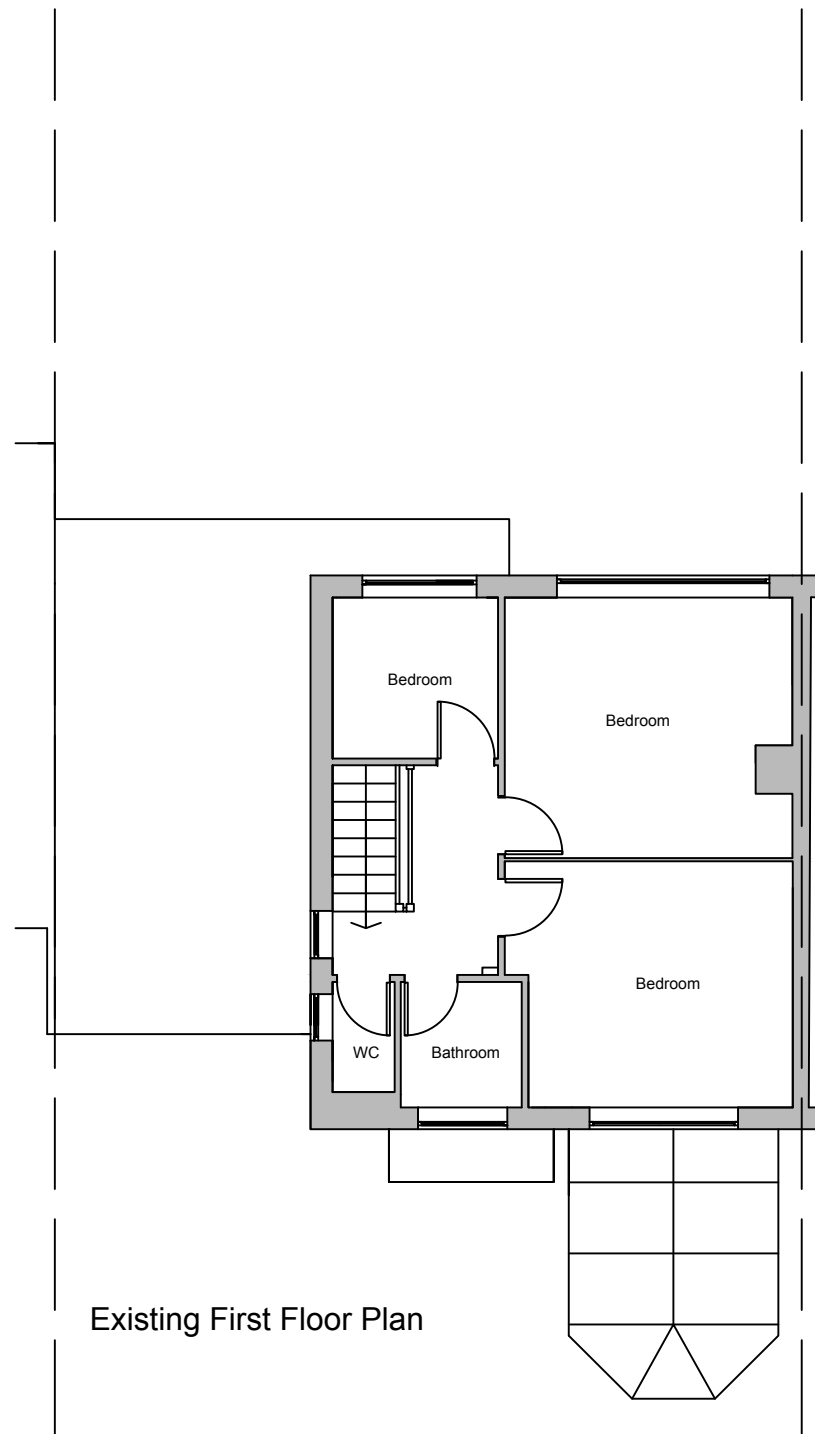
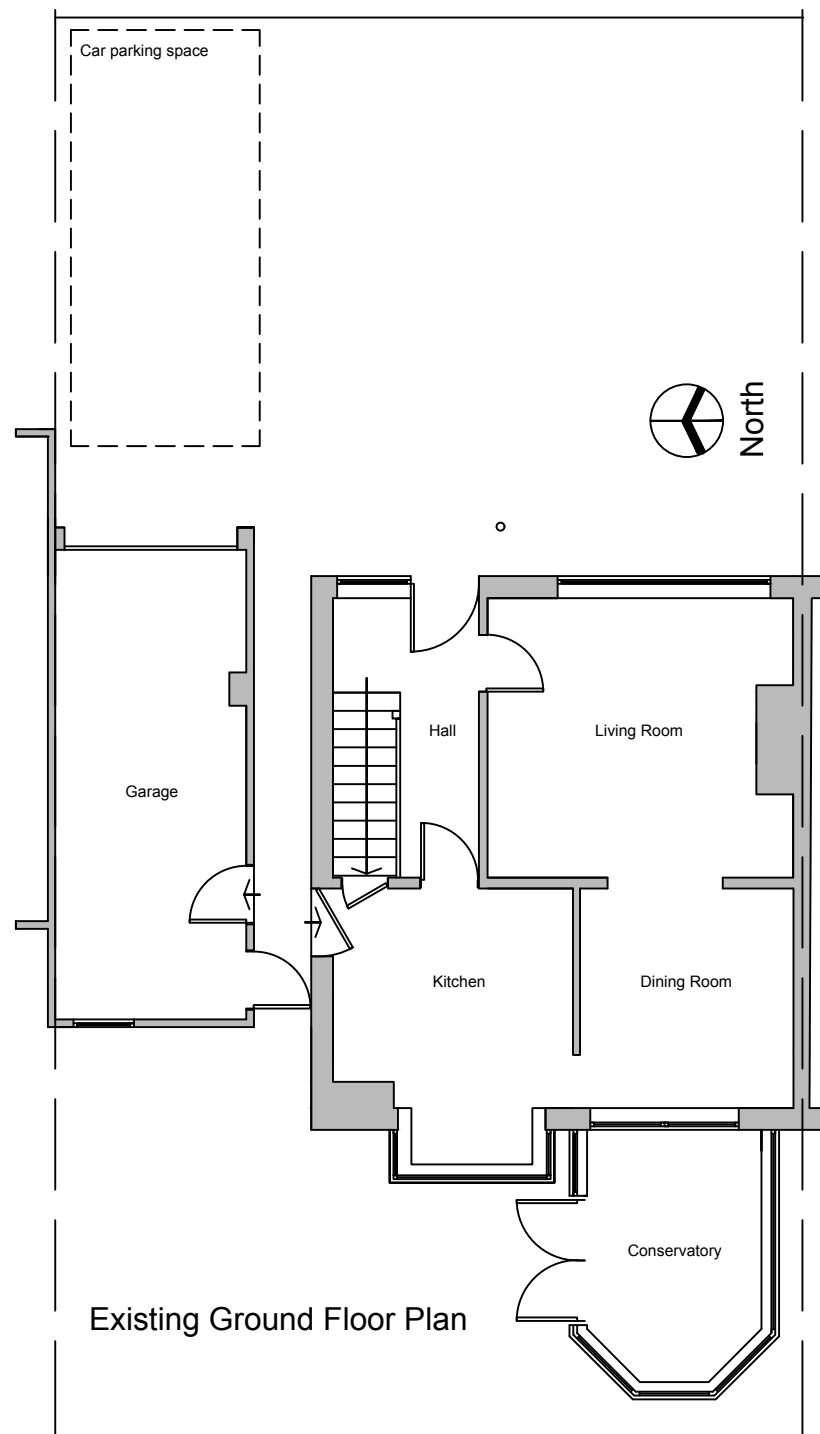


Client:

**Ms Diane Harrison**  
18 Littlebrook Close, Hadfield, Glossop, Derbyshire,  
SK13 2AW

Project:

Proposed single storey side extension to replace  
garage, porch to the front elevation and single  
storey extension to rear

Title:

Existing Plans

Scale: 1:100 @ A3

|                |                        |
|----------------|------------------------|
| Drawn:<br>C.K. | Date:<br>December 2022 |
|----------------|------------------------|

|                      |                          |
|----------------------|--------------------------|
| Project no.:<br>3177 | Drawing no.:<br>3177-001 |
|----------------------|--------------------------|

**PLANMART LIMITED**  
9, GEORGE STREET, GLOSSOP,  
DERBYSHIRE SK13 8AY.  
TEL: 01457 863153