




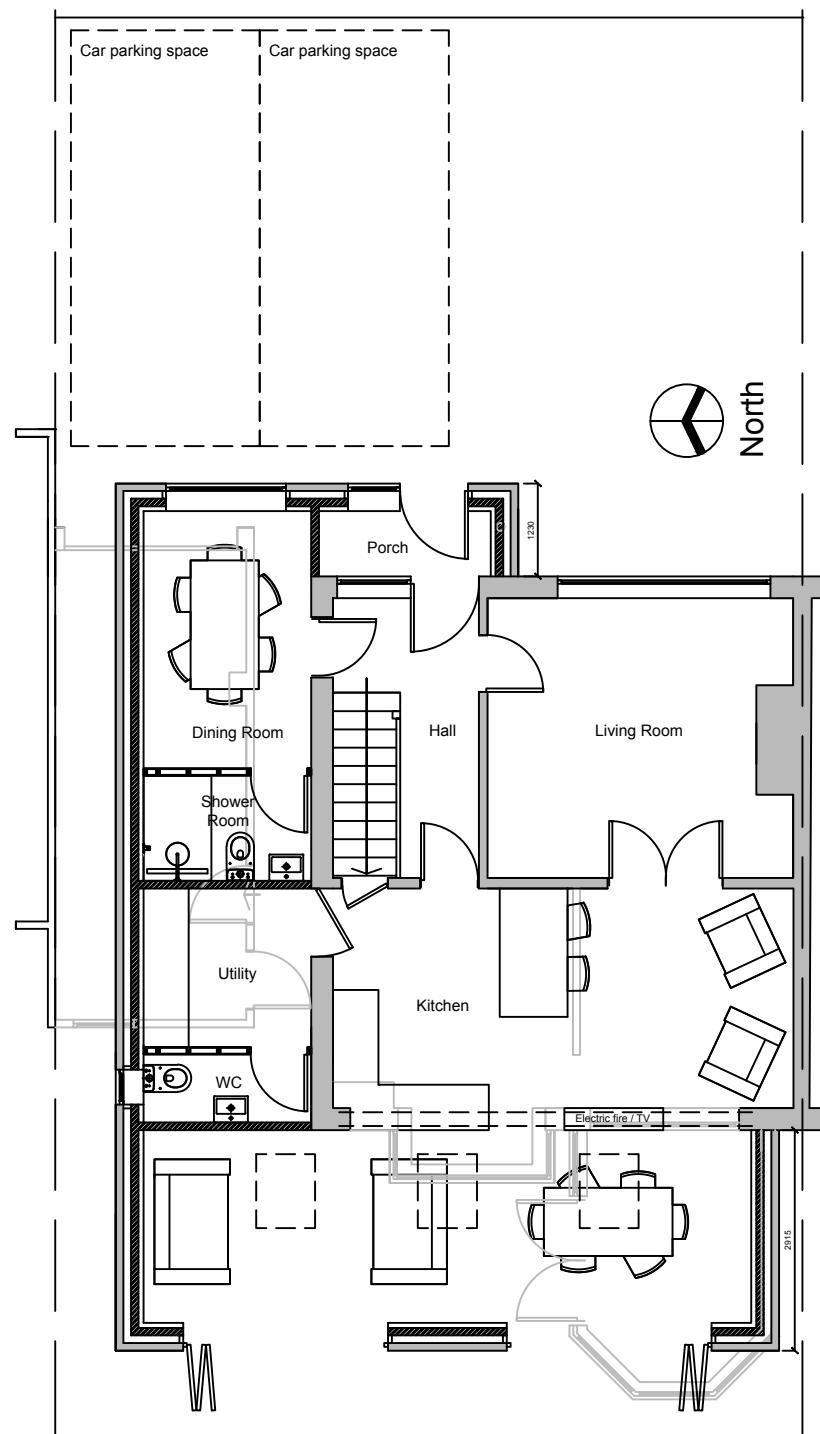

Proposed Ground Floor Plan

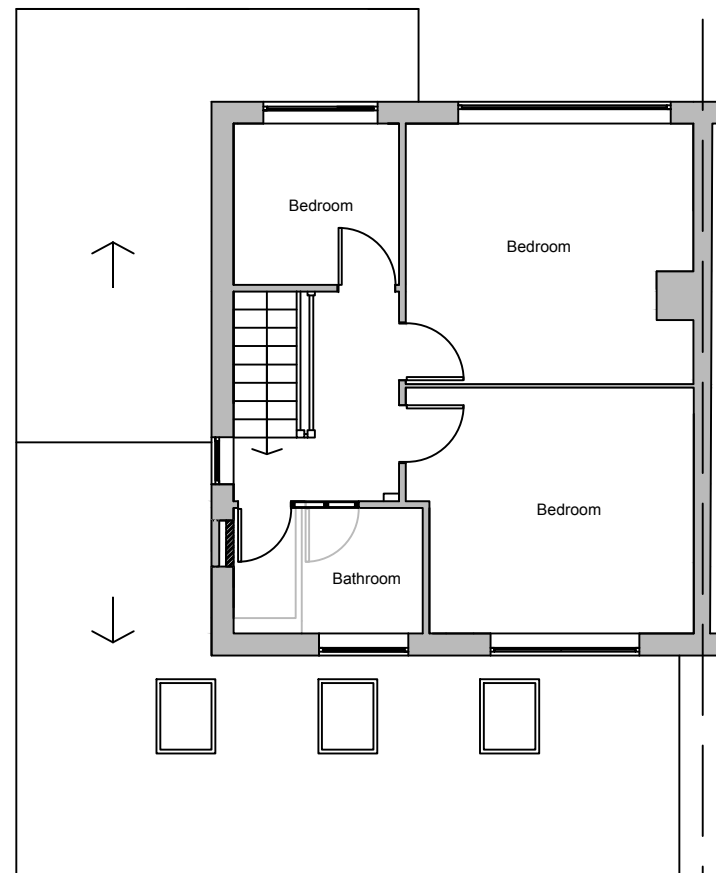

Proposed First Floor Plan

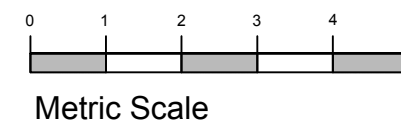

Client:

Ms Diane Harrison
18 Littlebrook Close, Hadfield, Glossop, Derbyshire,
SK13 2AW

Project:

Proposed single storey side extension to replace
garage, porch to the front elevation and single
storey extension to rear

Title:

Proposed Plans

Scale: 1:100 @ A3

Drawn: C.K.	Date: December 2022
----------------	------------------------

Project no.: 3177	Drawing no.: 3177-003
----------------------	--------------------------

PLANMART LIMITED
9, GEORGE STREET, GLOSSOP,
DERBYSHIRE SK13 8AY.
TEL: 01457 863153