




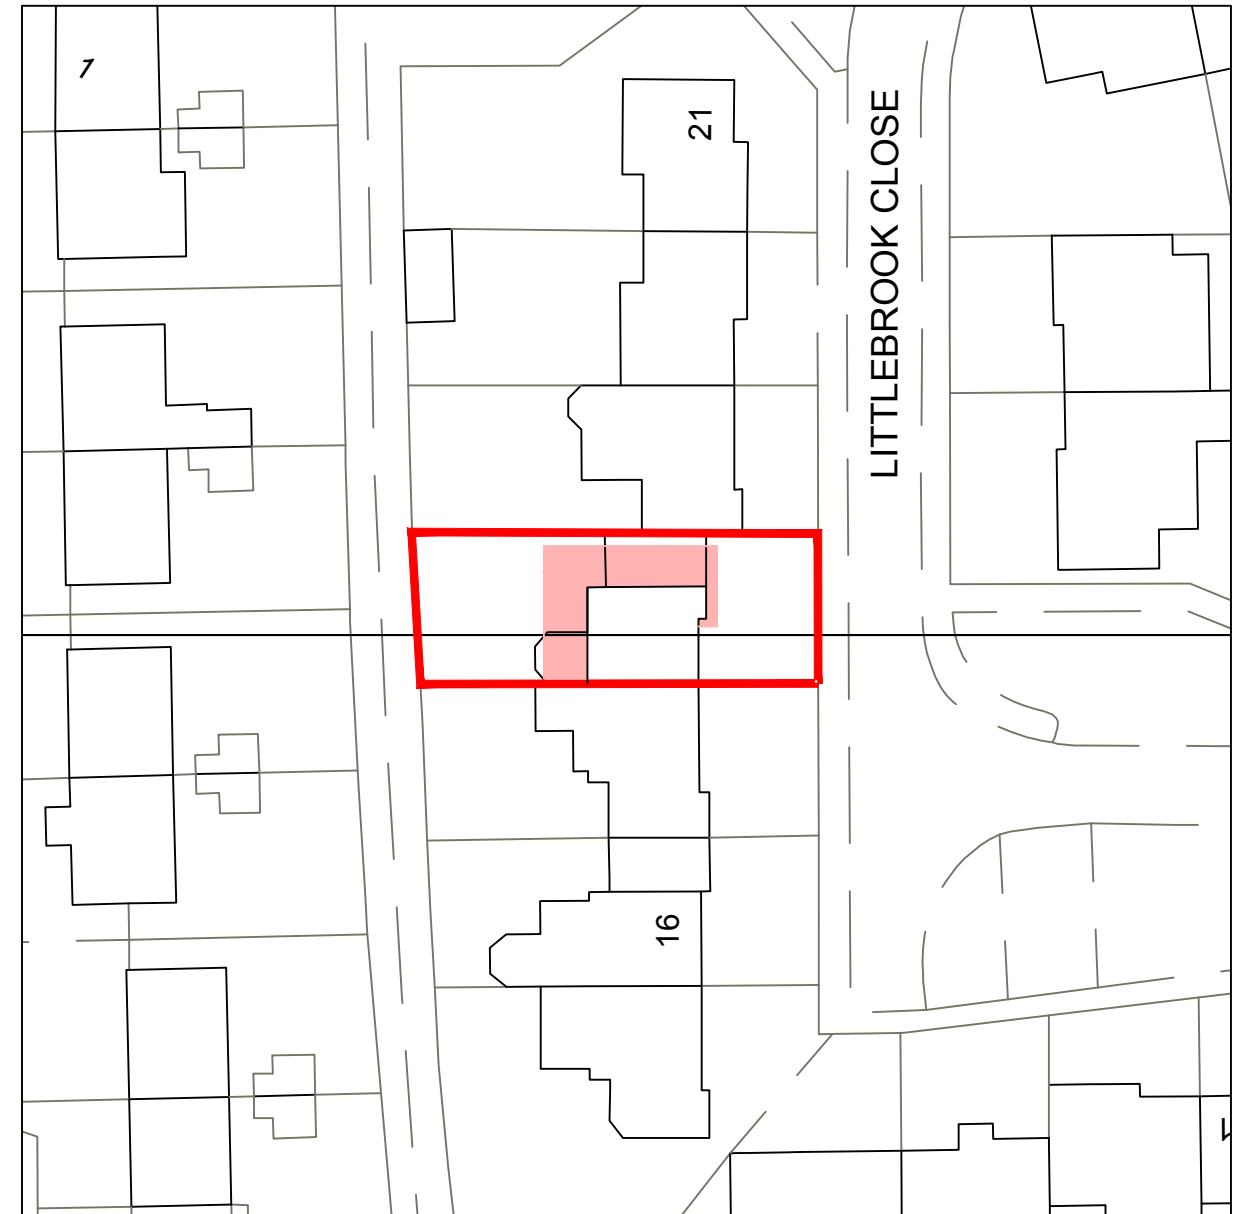

Scale 1:1250

 

Scale 1:500

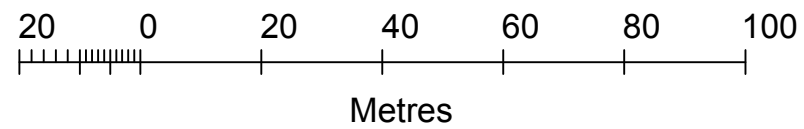

Client:

Ms Diane Harrison
18 Littlebrook Close, Hadfield, Glossop, Derbyshire,
SK13 2AW

Project:

Proposed single storey side extension to replace
garage, porch to the front elevation and single
storey extension to rear

Title:

Location Plan

Scale: 1:1250 & 1:500 @ A3

Drawn: C.K. Date: December 2022

Project no.: 3177 Drawing no.: 3177-005

PLANMART LIMITED
9, GEORGE STREET, GLOSSOP,
DERBYSHIRE SK13 8AY.
TEL: 01457 863153

THIS DRAWING IS NOT TO BE COPIED OR REPRODUCED
WITHOUT THE PRIOR WRITTEN CONSENT OF PLANMART LTD.