

This drawing is protected by copyright and the information contained therein is the property of William McCall.
The drawing must not be copied and the information contained therein may not be used or disclosed without written permission of and in the manner permitted by William McCall.

0 1 2 3 4 5M


Scale 1:50@ A1

0 1 2 3 4 5 6 7 8 9 10M


Scale 1:100@ A1



Proposed Front Elevation

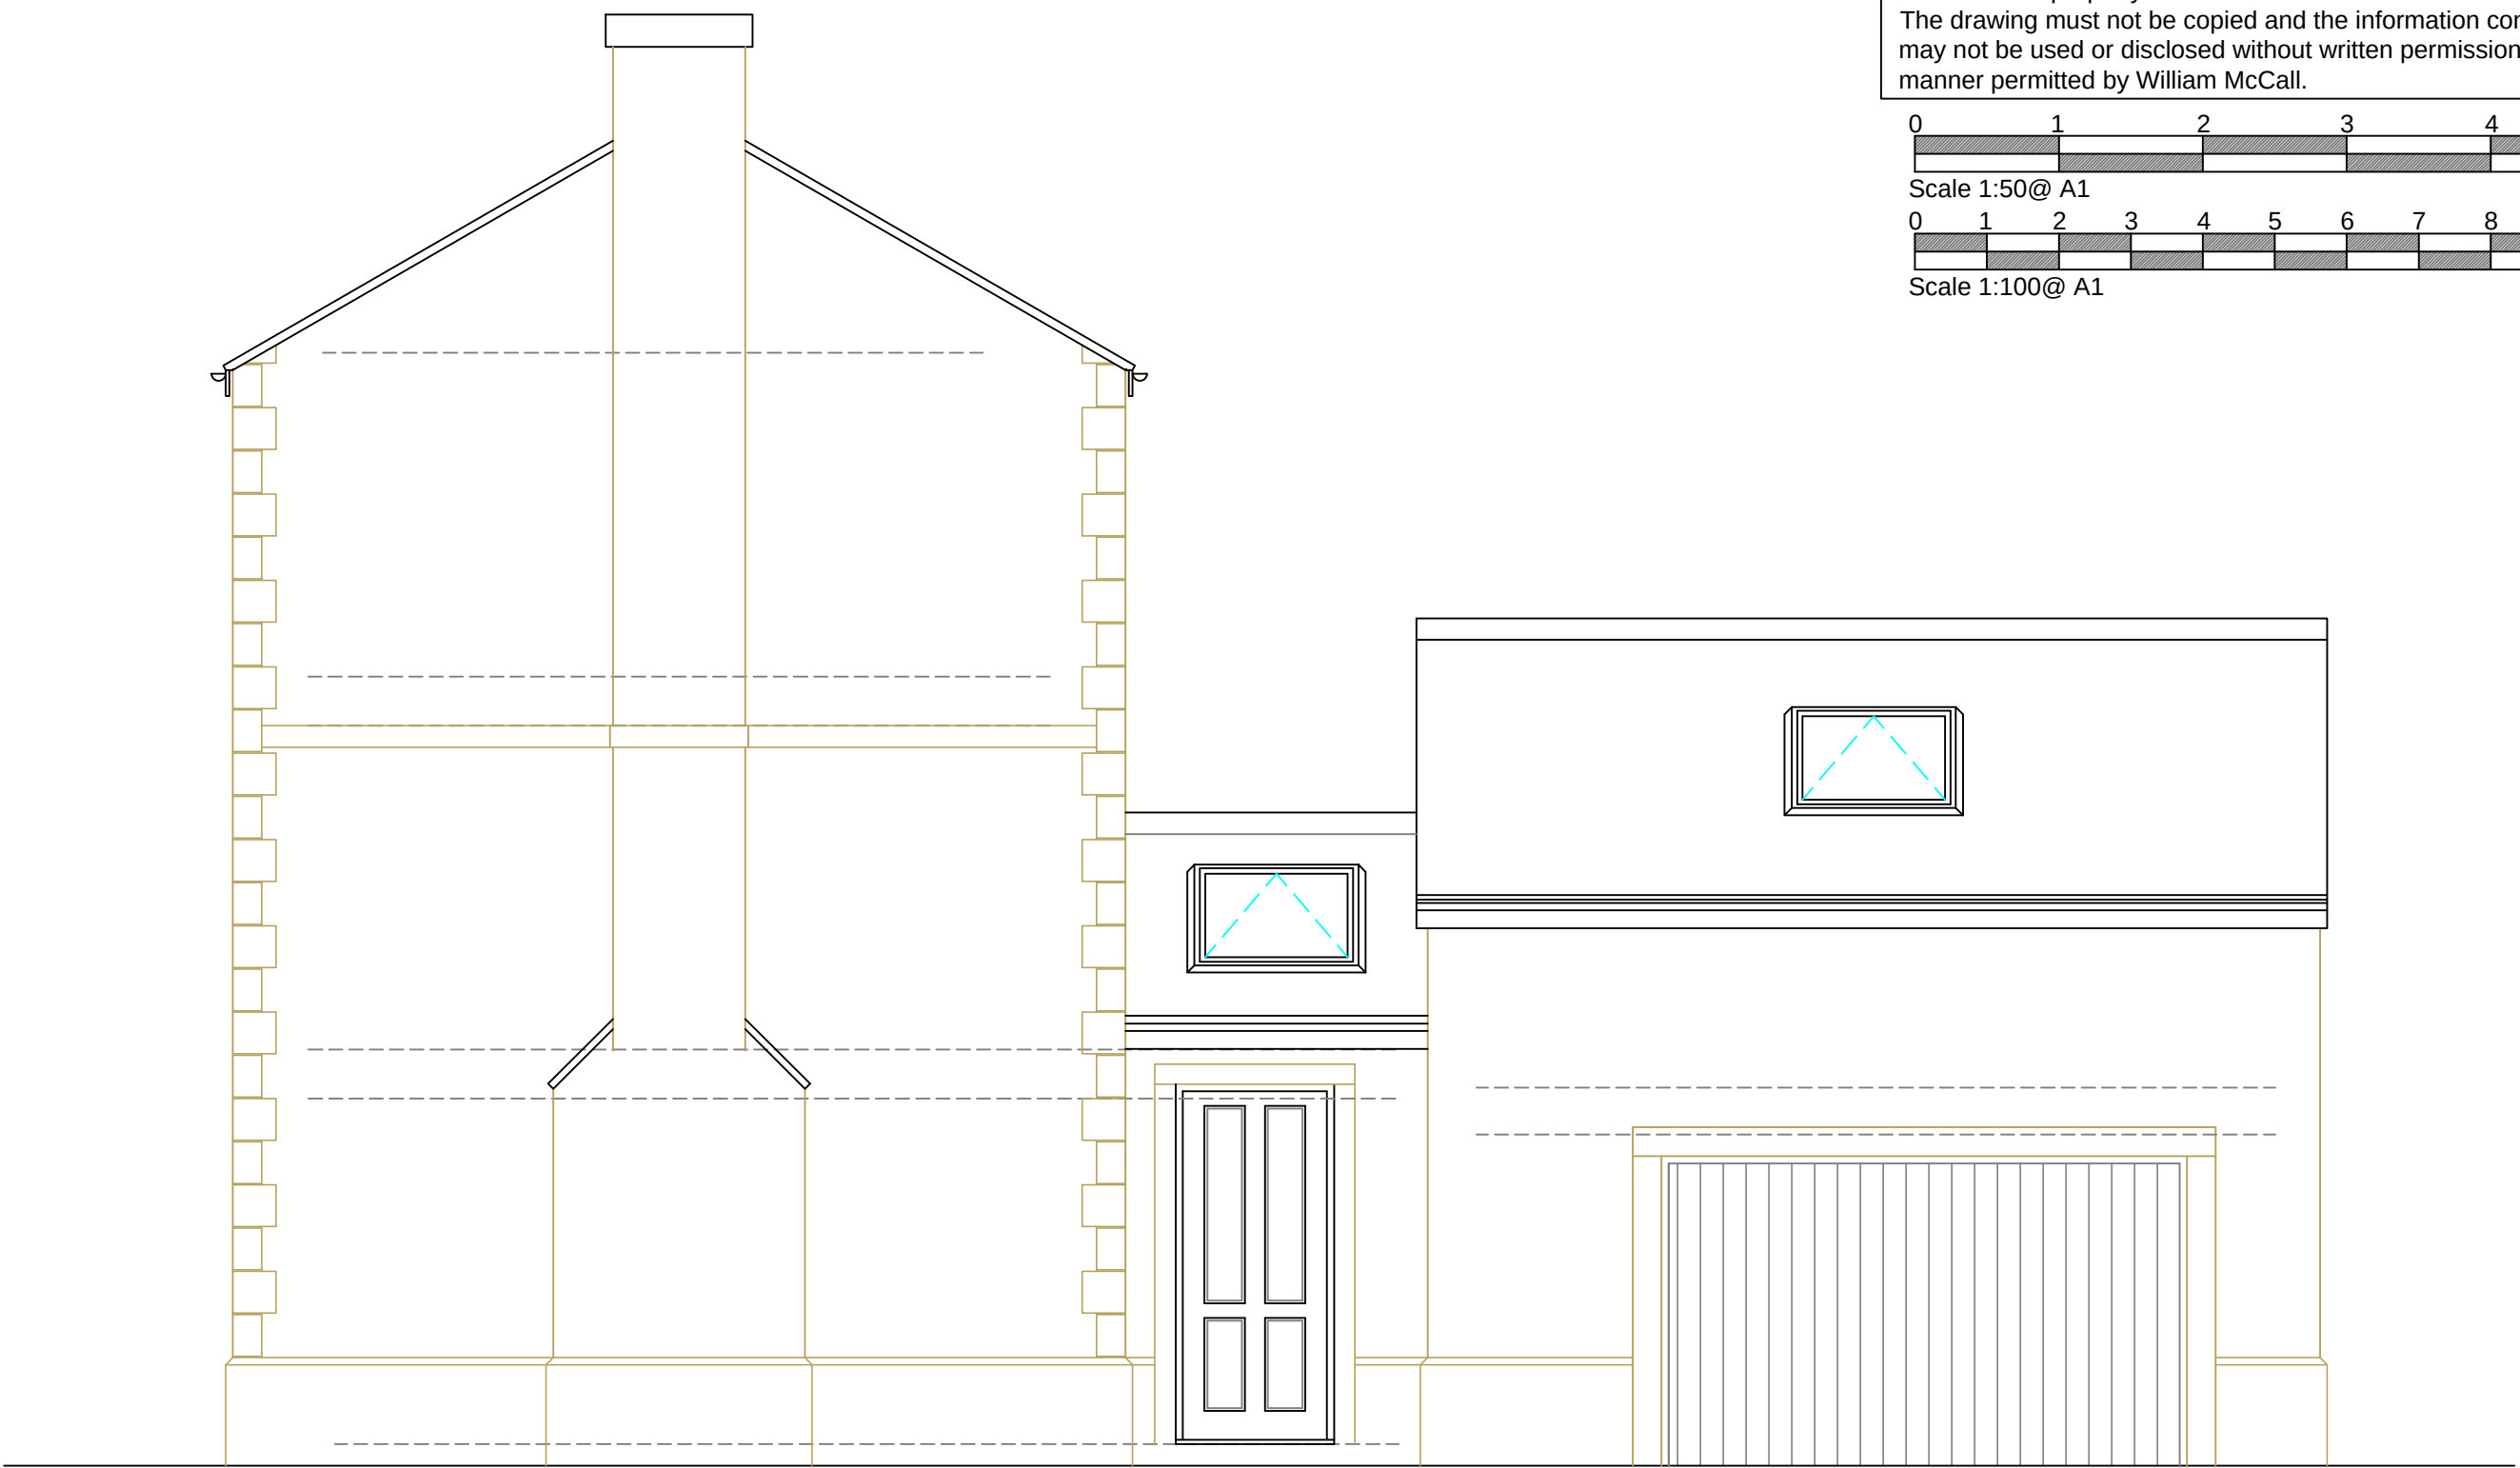

Proposed Side Elevation

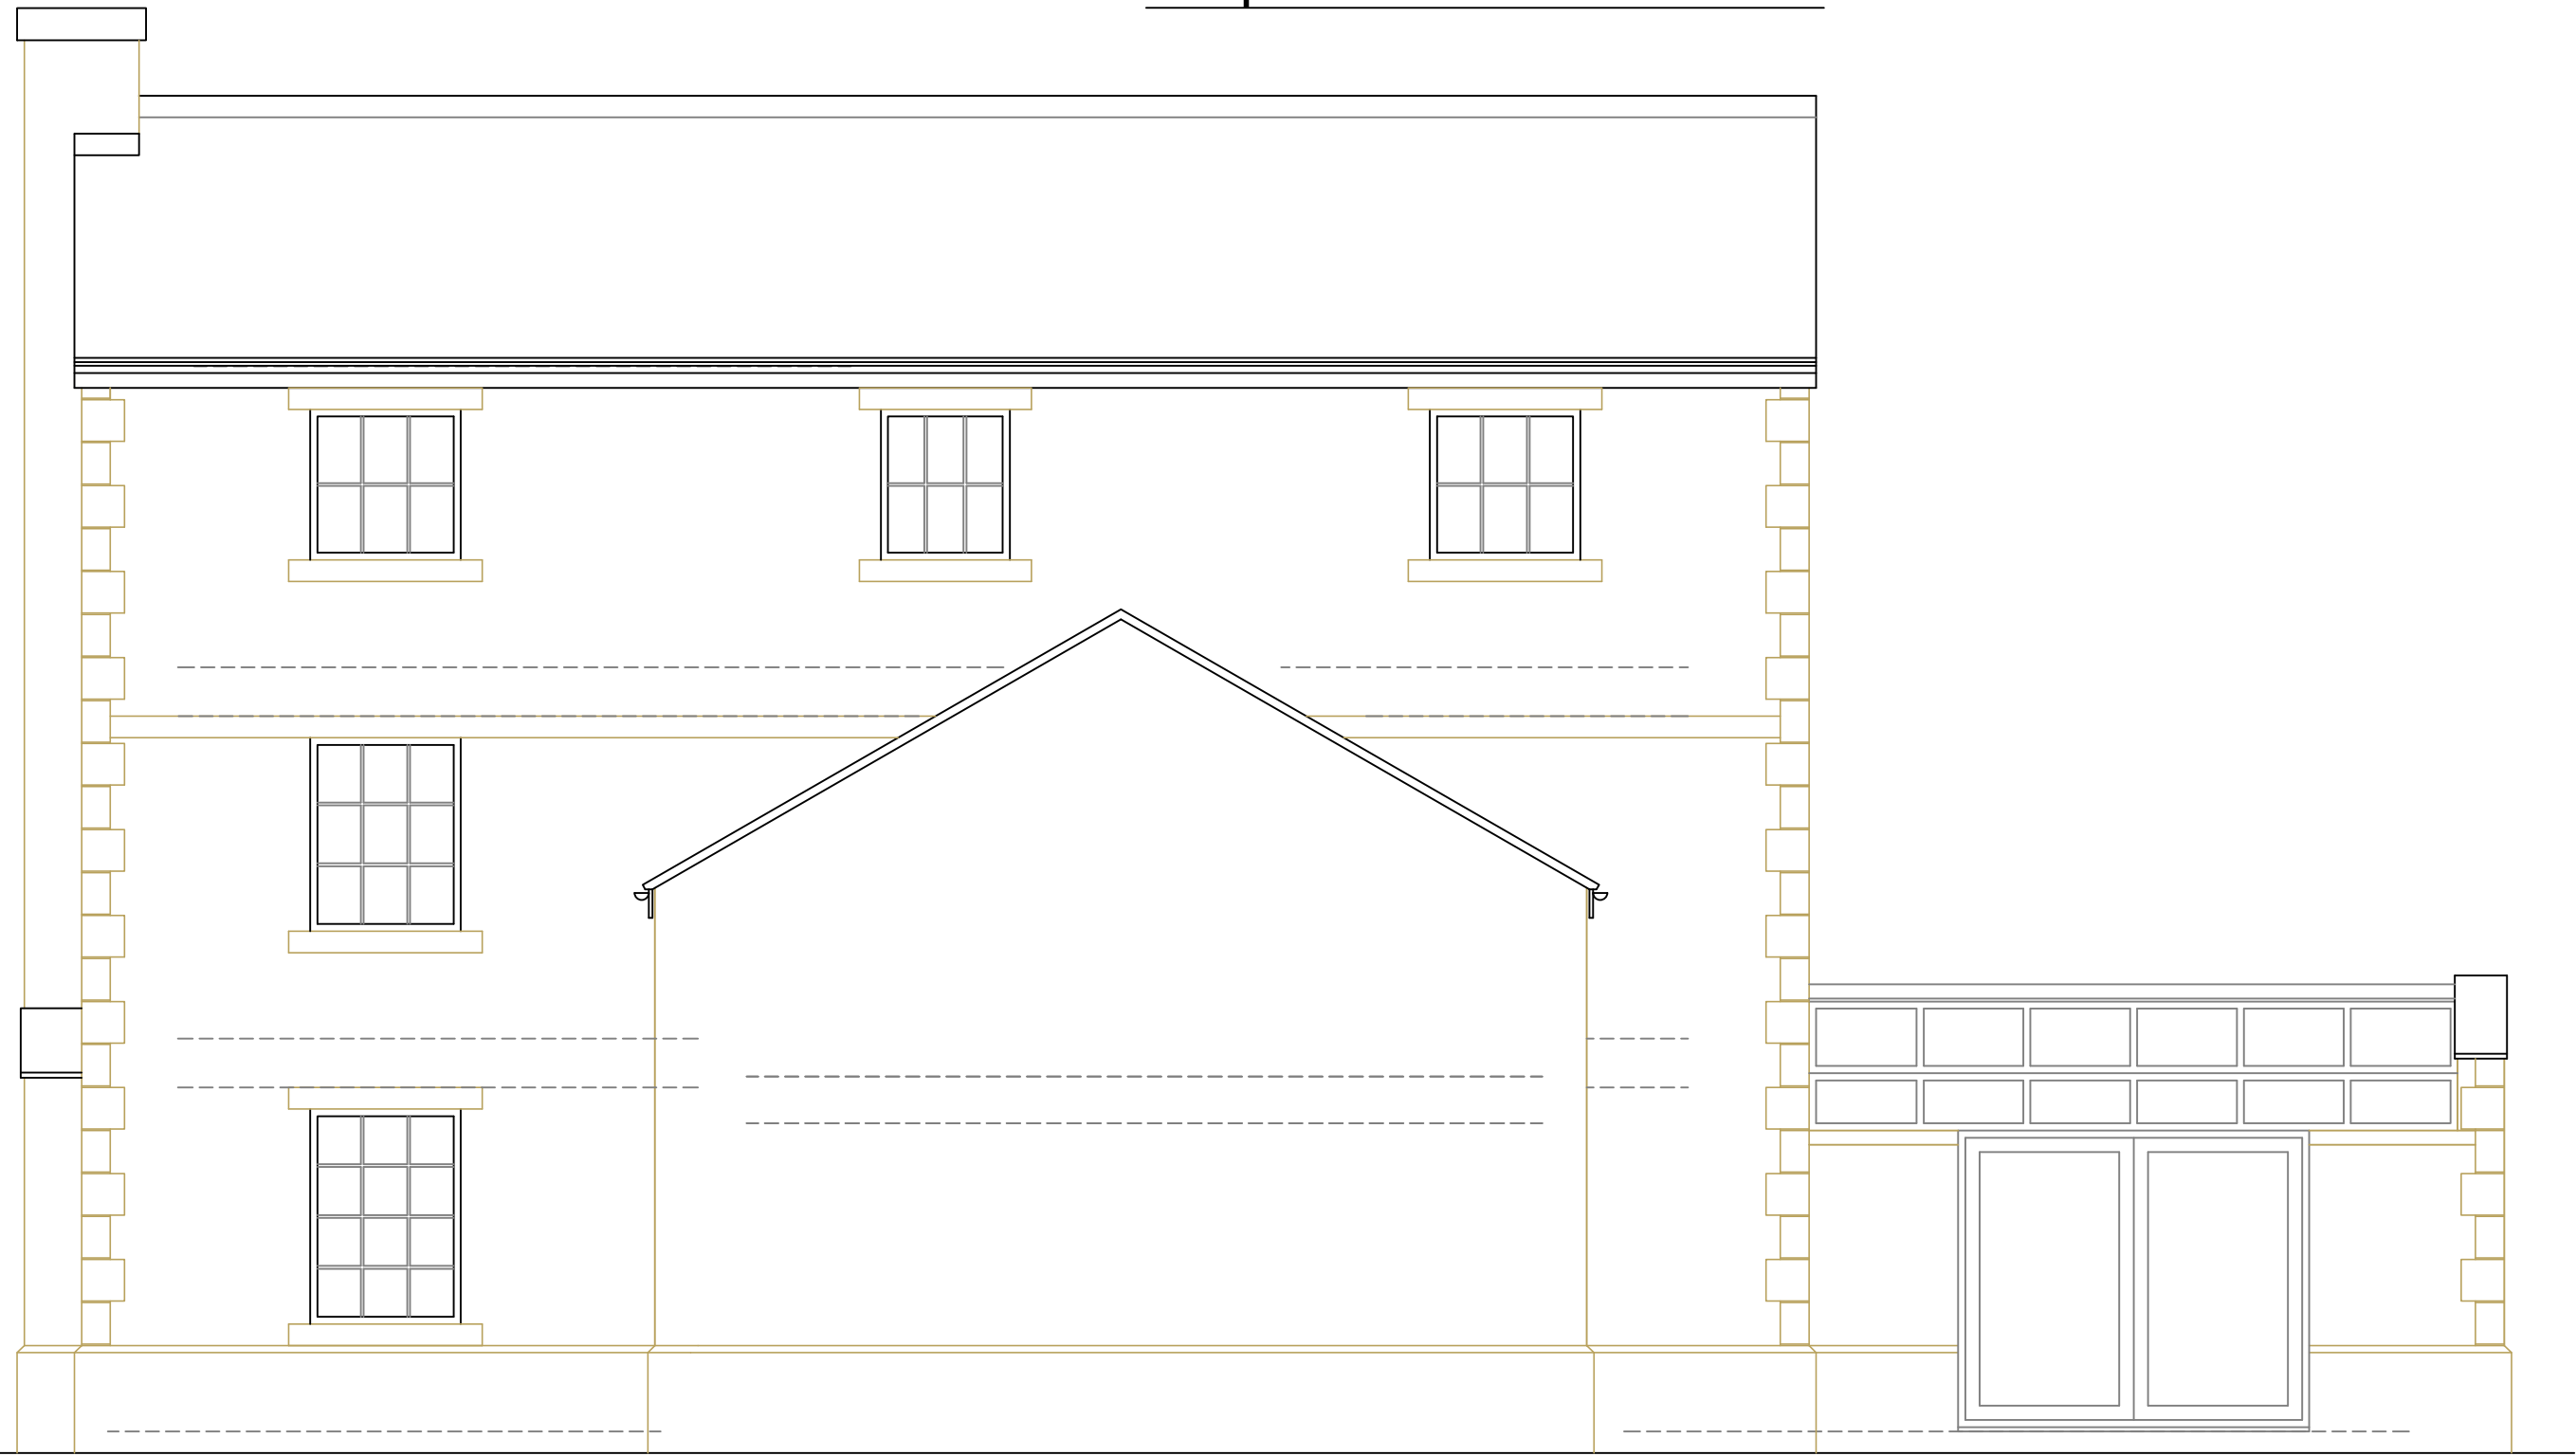

Proposed Rear Elevation



Proposed Side Elevation

Plot 1

Rev B 16 01 23
Link between garage and dwelling reduced in height. Staircase position and window and door fenestration amended.

Stage :-		Full Planning	
Project Title :-		7 Unit Housing Scheme Proposed Detached House & Garage House (Plot 1)	
Drawing Title :-		Proposed Elevations	
Client :-		Loxley Homes	
Drwg No :-	1/003B	Date :-	Sept '22
	2 of 18	Rev :-	REV B
Scale :-	1:100 & 1:50 @ A1	Drawn:-	SCM
		Checked :-	
Site Address :-		Bankwood Mill, Charlesworth, Glossop, SK13 5ES.	