


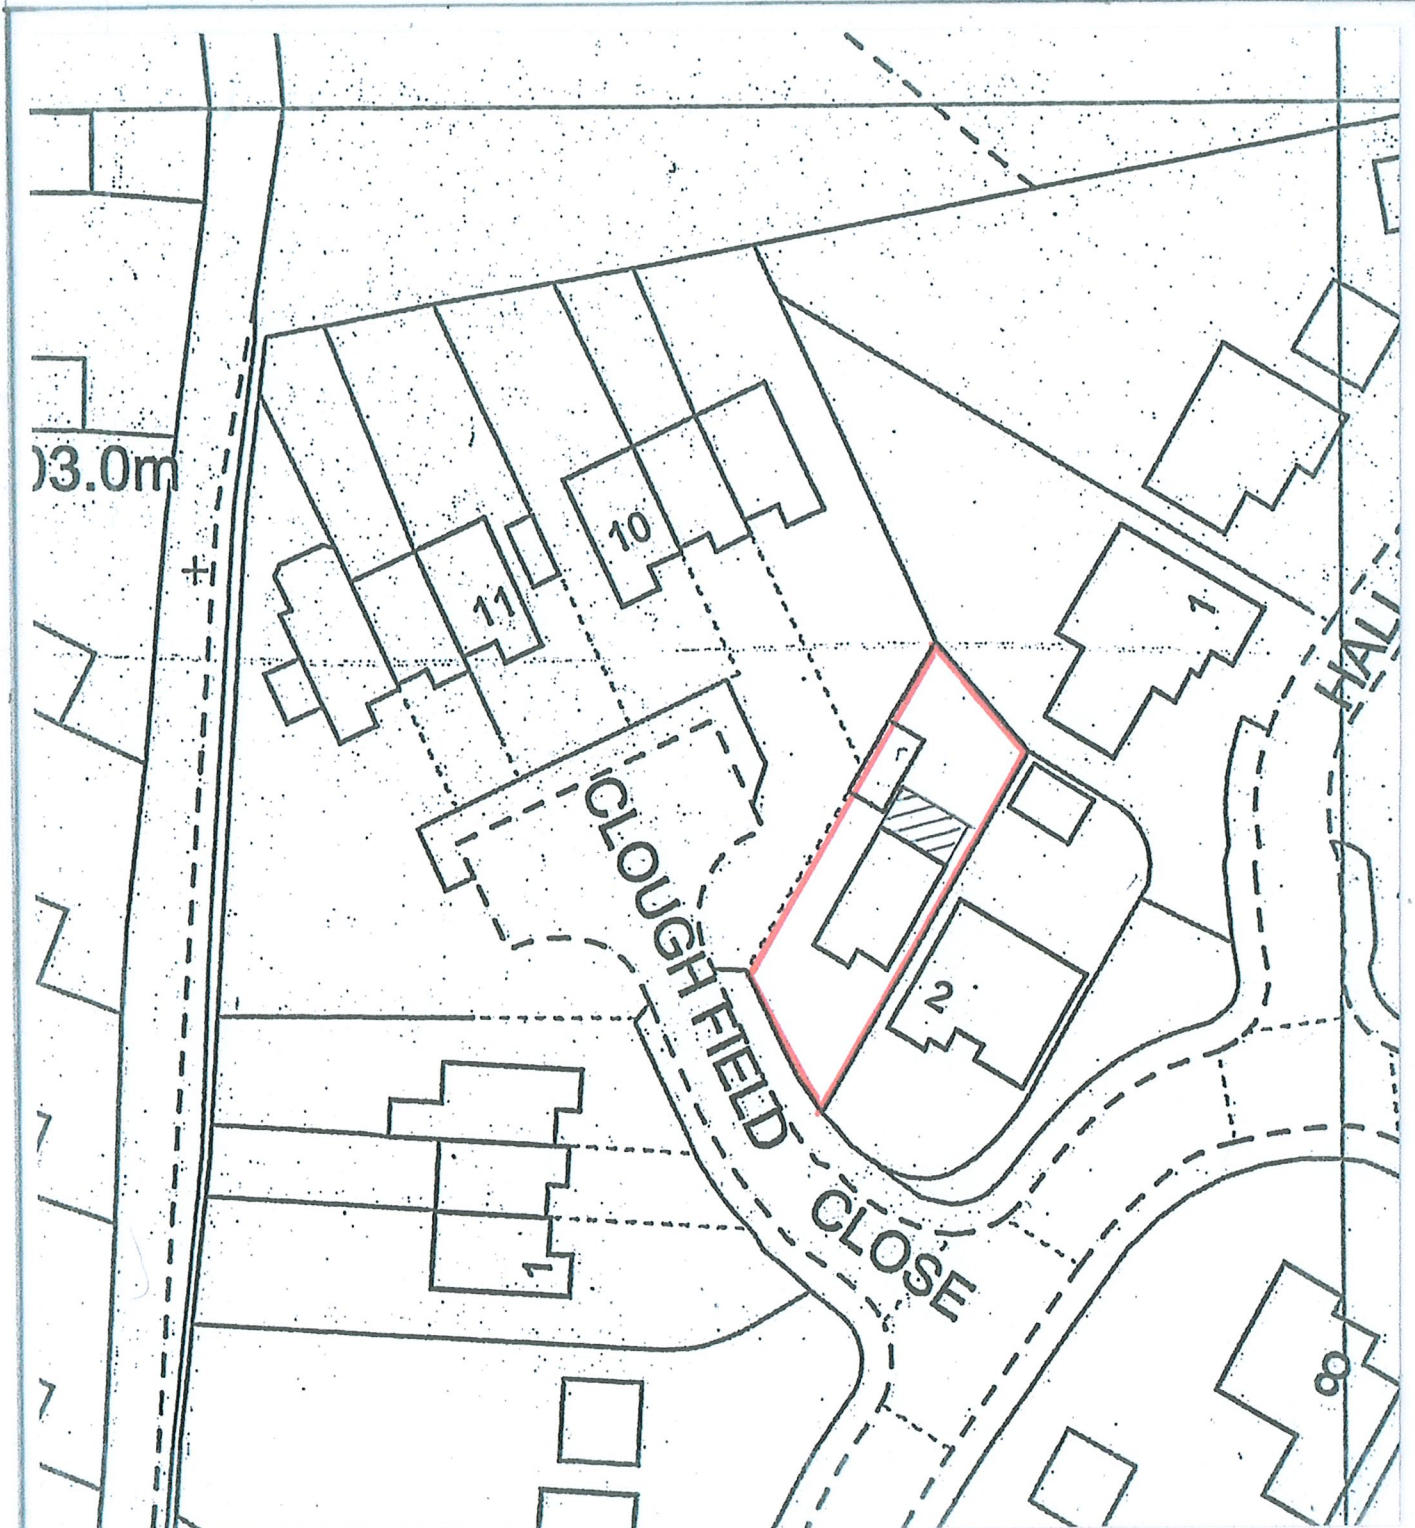

CLIENT: MS. S. WILSON		
PROJECT: 4 CLOUGHFIELD CLOSE, WALKER BRIDGE.		
TITLE: SITE PLAN		
A P DESIGN ARCHITECTS AND PLANNING CONSULTANTS 4 KINDER VIEW, NEW MILLS, HIGH PEAK, SK22 4DB TEL: 01663 742169 MOB: 0781 461 2970		
SCALE:	DRAWING NO:	REV:
1:500	03	