




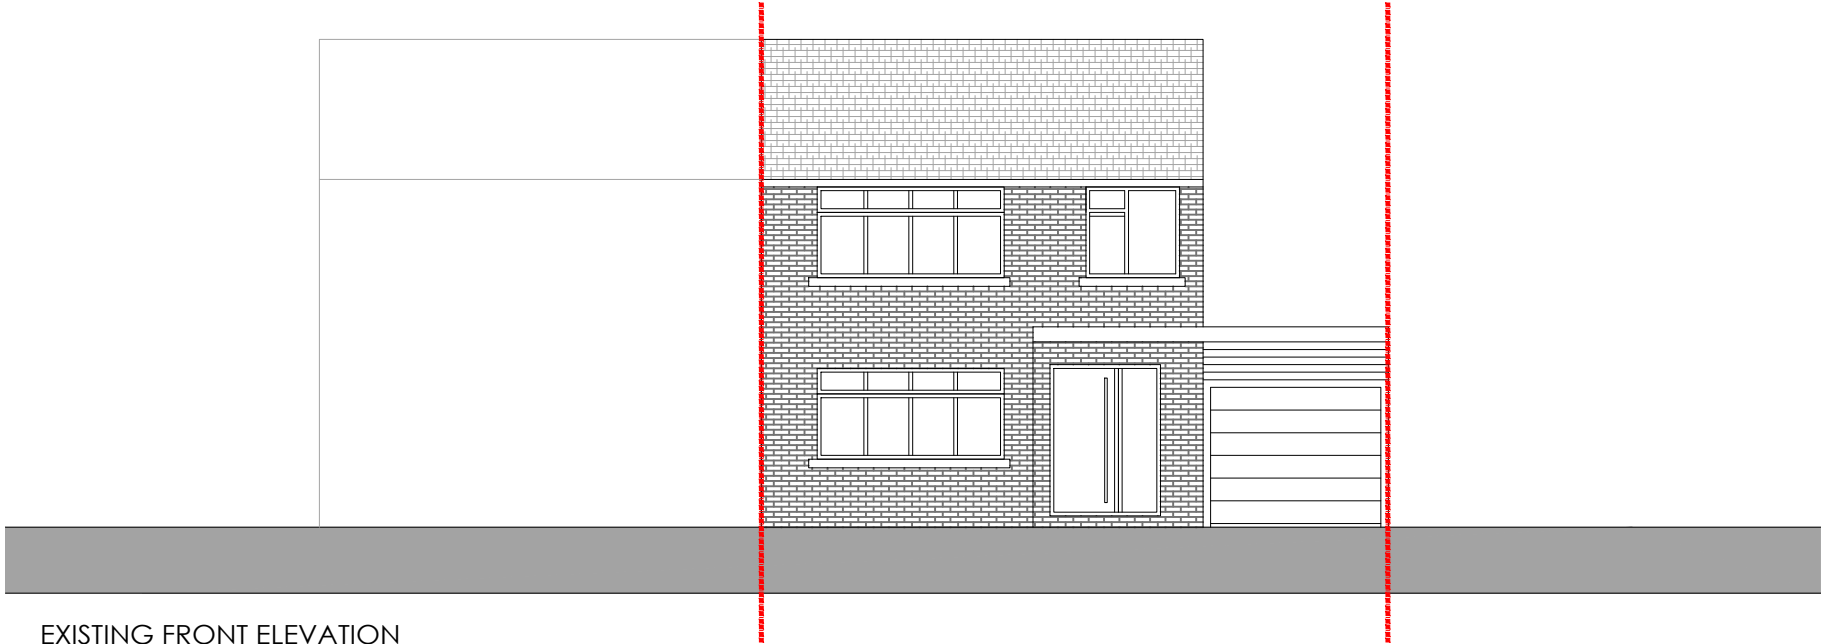


EXISTING FRONT ELEVATION
SCALE: 1:100

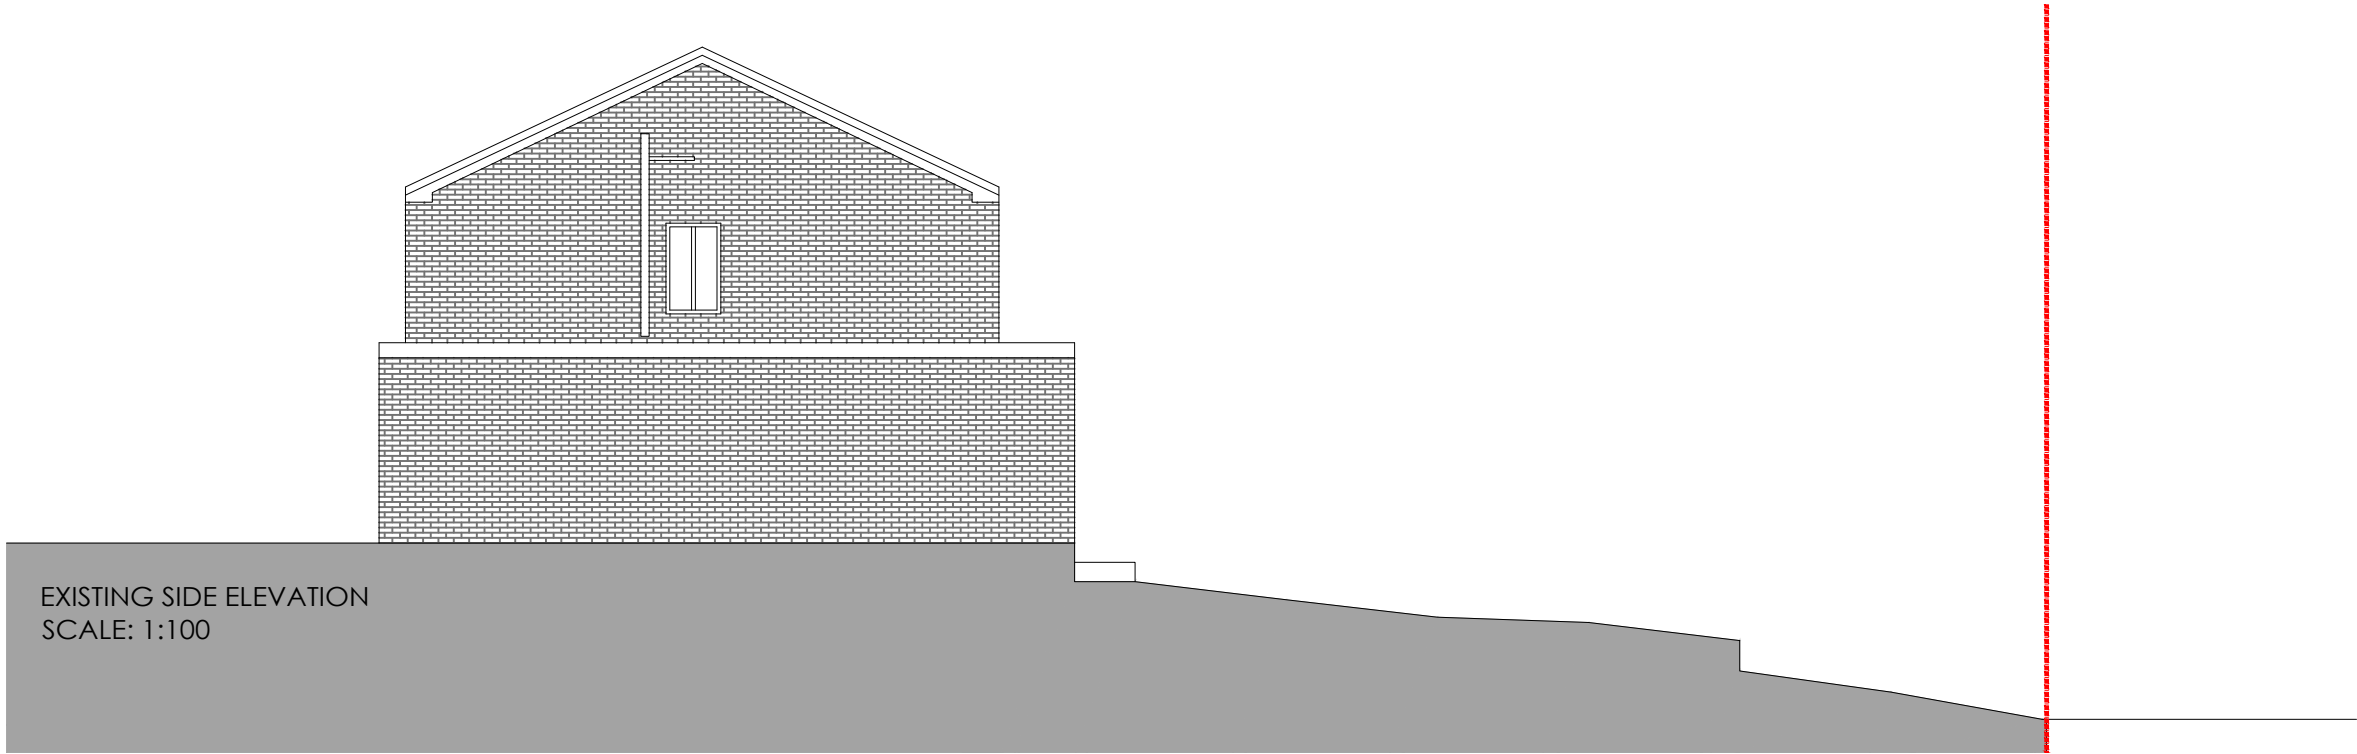

EXISTING SIDE ELEVATION
SCALE: 1:100

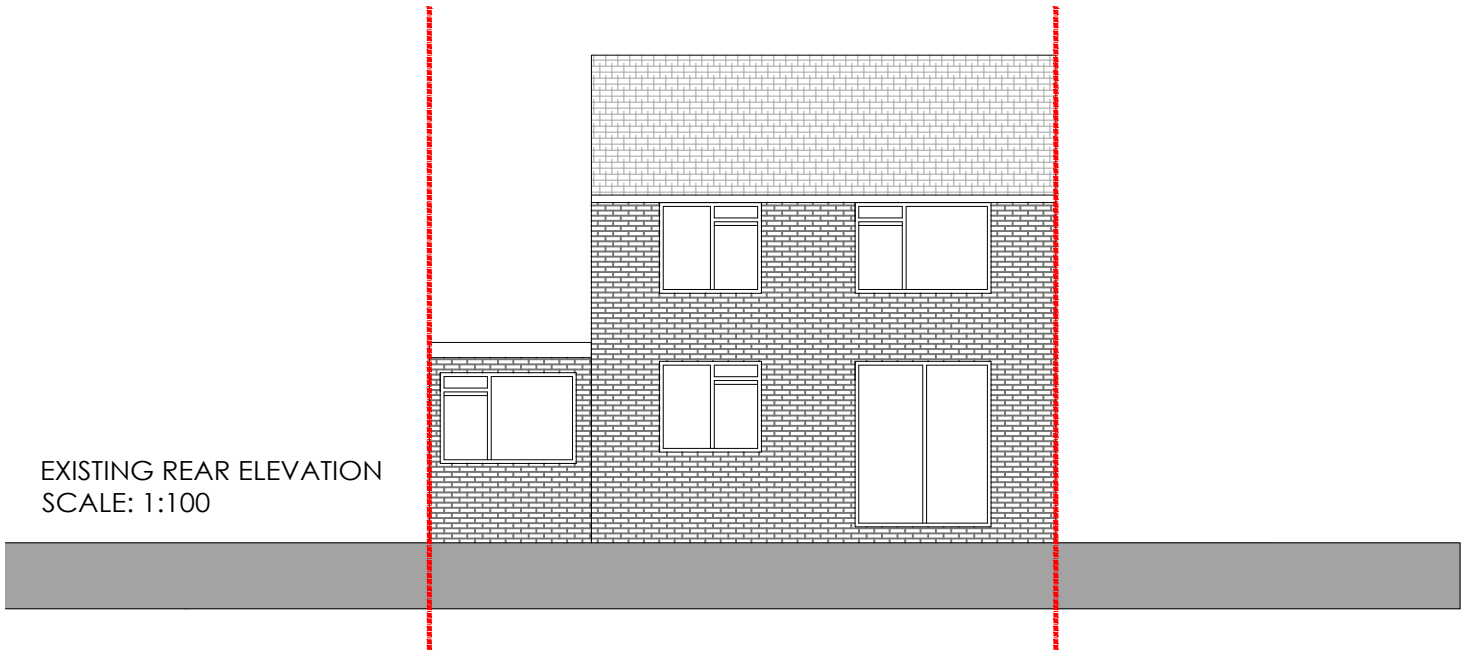

EXISTING REAR ELEVATION
SCALE: 1:100

 

General Notes

All site dimensions shall be verified by the Contractor on site prior to commencing any works.

ARRON EL-AMMAR SHALL HAVE NO RESPONSIBILITY FOR ANY USE MADE OF THIS DOCUMENT OTHER THAN FOR THAT WHICH IT WAS PREPARED AND ISSUED.

ANY DRAWING ERRORS OR DIVERGENCES SHOULD BE BROUGHT TO THE ATTENTION OF ARRON EL-AMMAR AT THE ADDRESS SHOWN BELOW.

THIS DRAWING IS THE PROPERTY OF ARRON EL-AMMAR. COPYRIGHT IS RESERVED. THIS DRAWING SHALL NOT BE COPIED, REPRODUCED OR OTHERWISE USED WITHOUT THE CONSENT OF ARRON EL-AMMAR.

PLANNING BOUNDARY

Revision A Planning Submission 19.01.2023 AE

Scale 1:100 @ A3

Status PLANNING ONLY

Drawn by AE

Date 03.08.2022

Client

A Radcliffe

Project
8 Pinfold, Glossop

Drawing Description
Existing Elevations

Drawing No. 21008-PL09

Rev. A

A|E

t ■ +44 (0)7714534517
e ■ arronelammar@outlook.com