


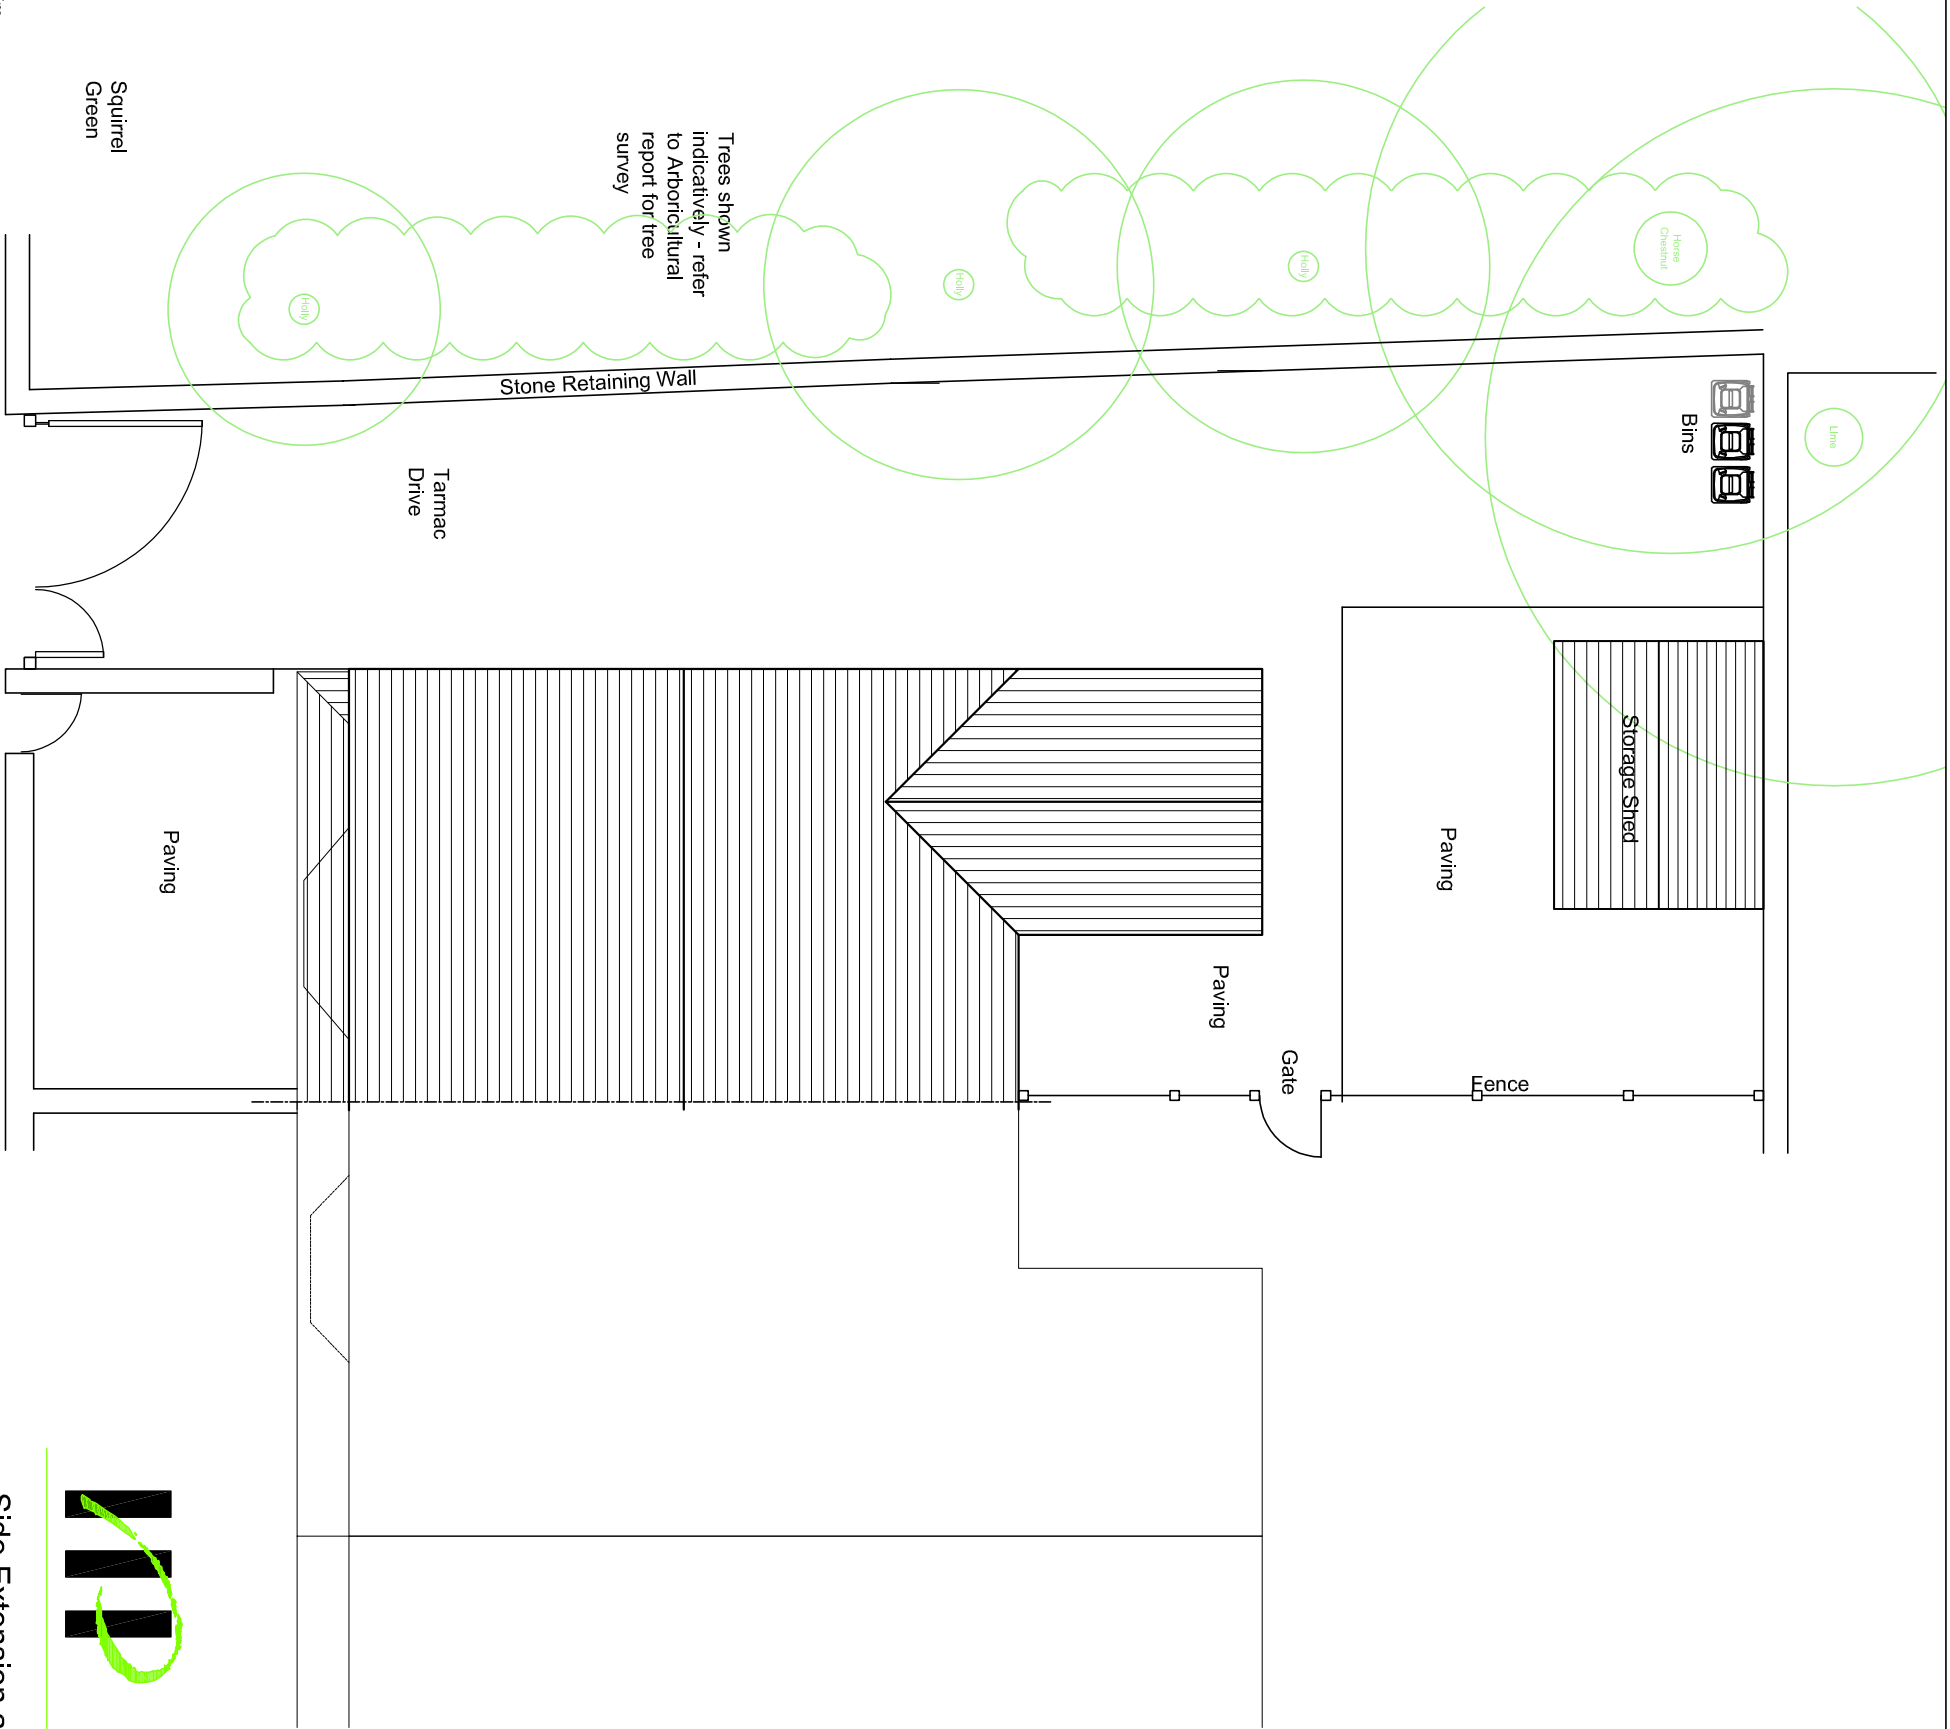

Trees shown
indicatively - refer
to Arboricultural
report for tree
survey

Stone Retaining Wall

Tarmac
Drive

Bin

Horse
Chestnut

Holly

Gate

Fence


Paving

Paving

Paving

Squirrel
Green

SCALE 1:100

 

CLIENTS/CONTRACTORS ARE ADVISED TO CLARIFY
DIMENSIONS PRIOR TO SETTING OUT AND NOT TO
SCALE OFF THE DRAWING



Side Extension and Renovation

1 Princes Road, Chinley

Existing Site Plan
1836.PL03



HIGH PEAK ARCHITECTS LTD

2nd Floor, Wharf House, Wharf Road, Walsley Bridge, High Peak, Derby's SK23 7AD
Tel: 01663 719717 Web: www.highpeakarch.com Email: npa@highpeakarch.com

Scale: 1:100@A3

Date: September 2022

Rev: