



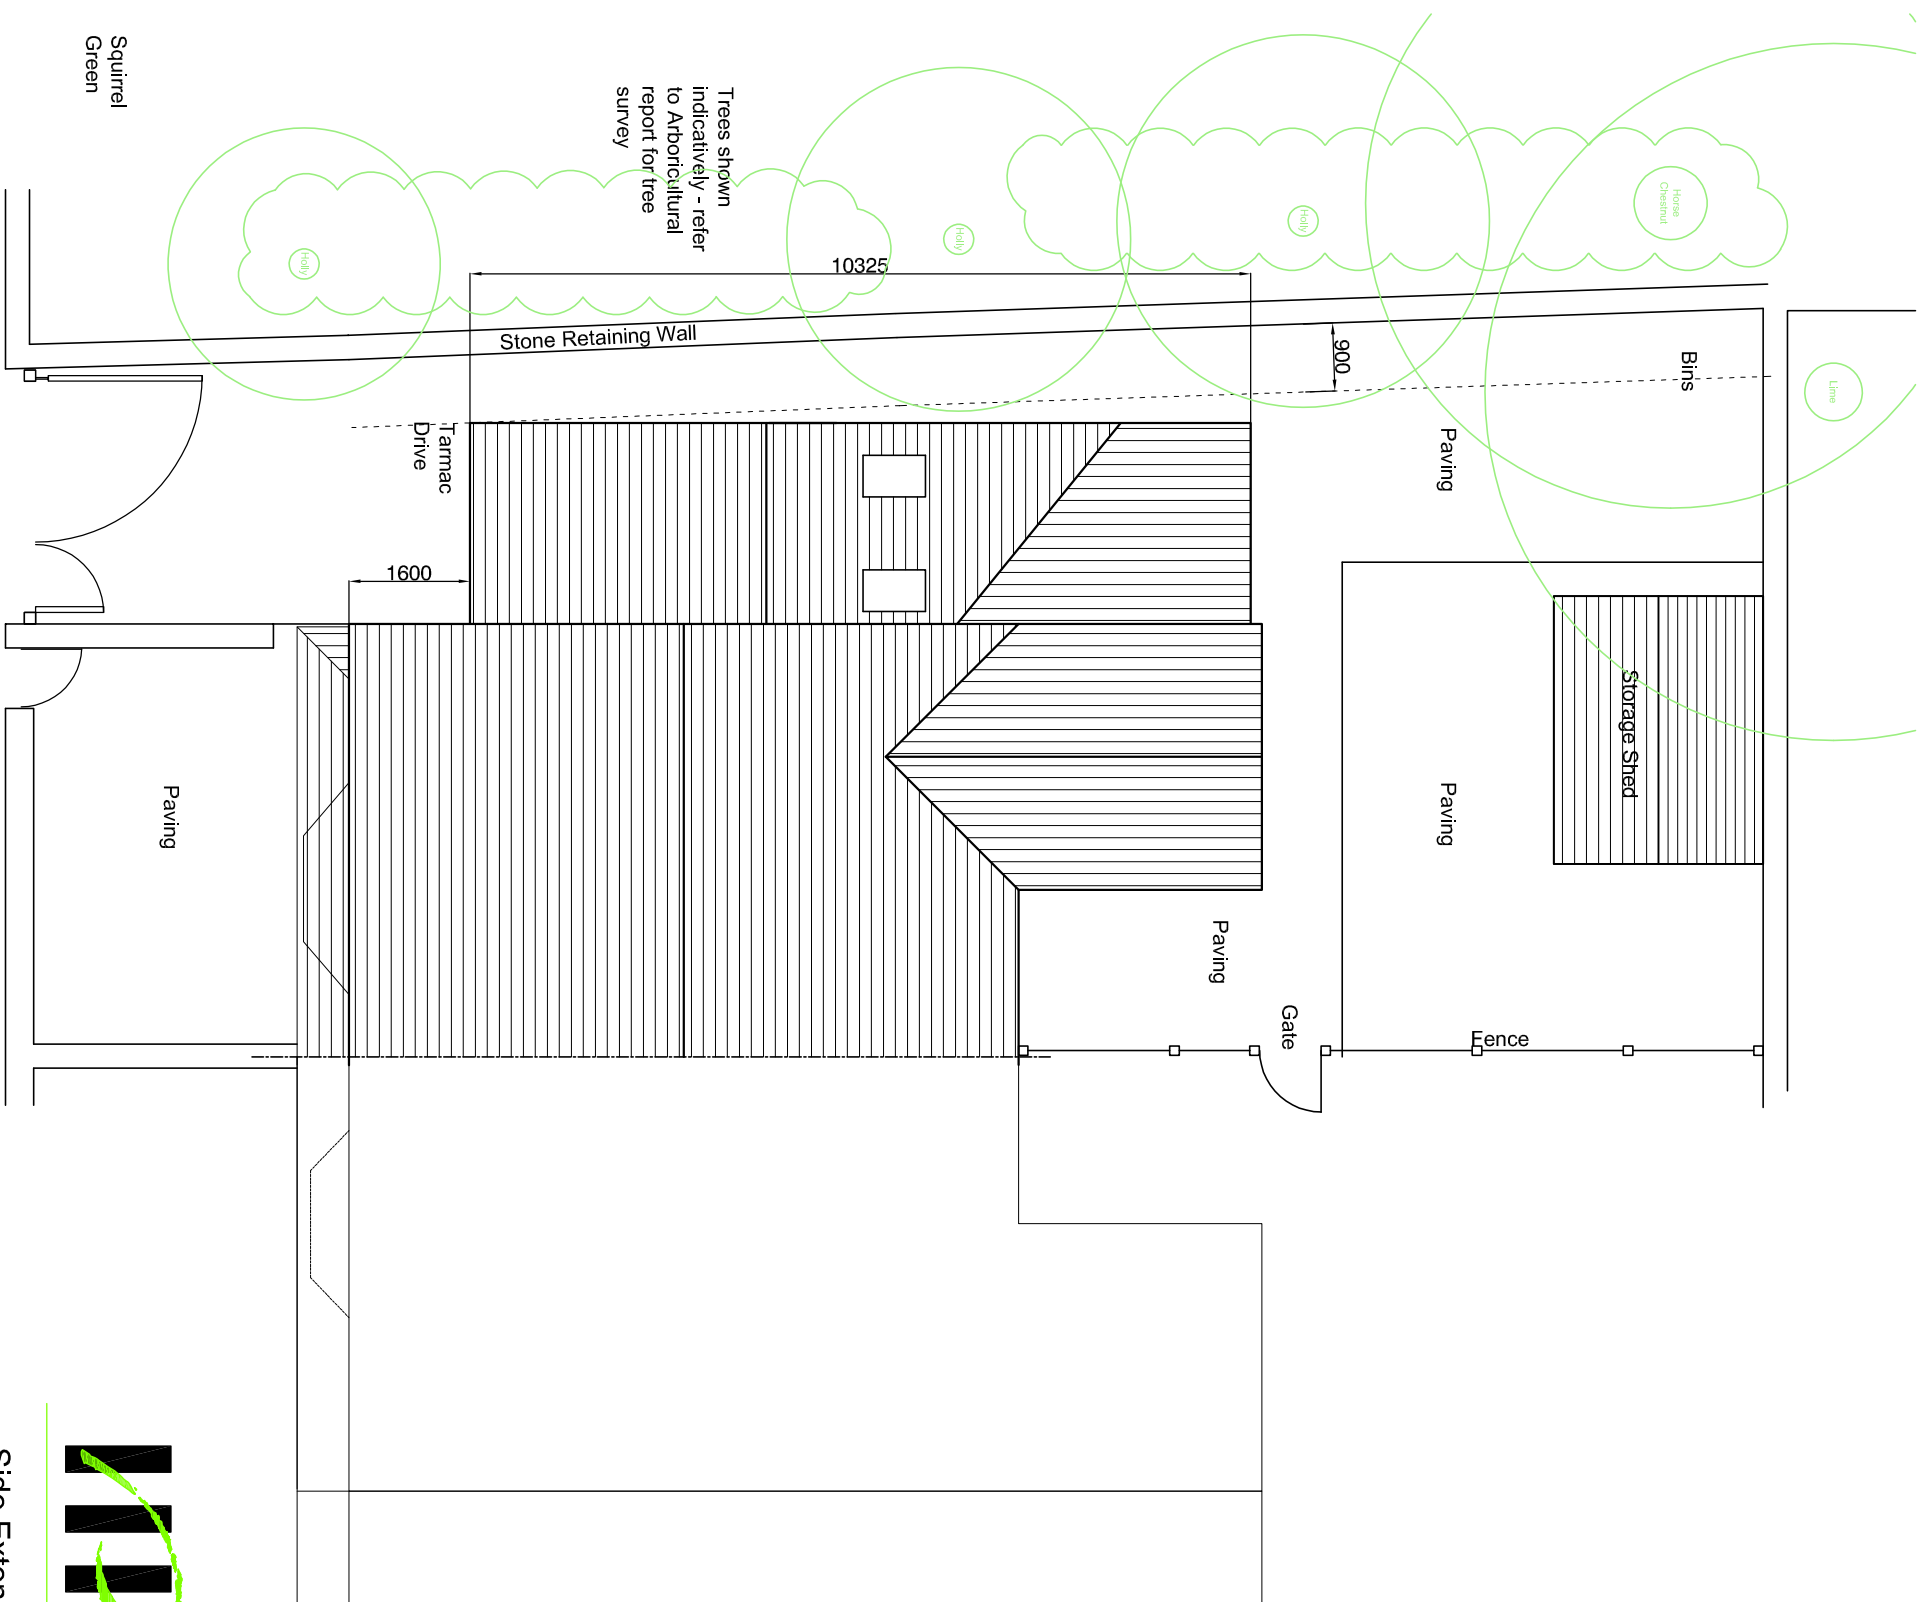


Trees shown
indicatively - refer
to Arboricultural
report for tree
survey

Squirrel
Green

SCALE 1:100

 

CLIENTS/CONTRACTORS ARE ADVISED TO CLARIFY DIMENSIONS PRIOR TO SETTING OUT AND NOT TO SCALE OFF THE DRAWING

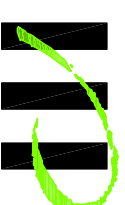

Side Extension and Renovation

1 Princes Road, Chinley

HIGH PEAK ARCHITECTS LTD

2nd Floor, Wharf House, Wharf Road, Whaley Bridge, High Peak, Derbys SK23 7AD
Tel: 01663 719717 Web: www.highpeakarch.com Email: hpa@highpeakarch.com



Proposed Site Plan

1836.PL04

Scale: 1:100@A3

Date: September 2022

Rev: