



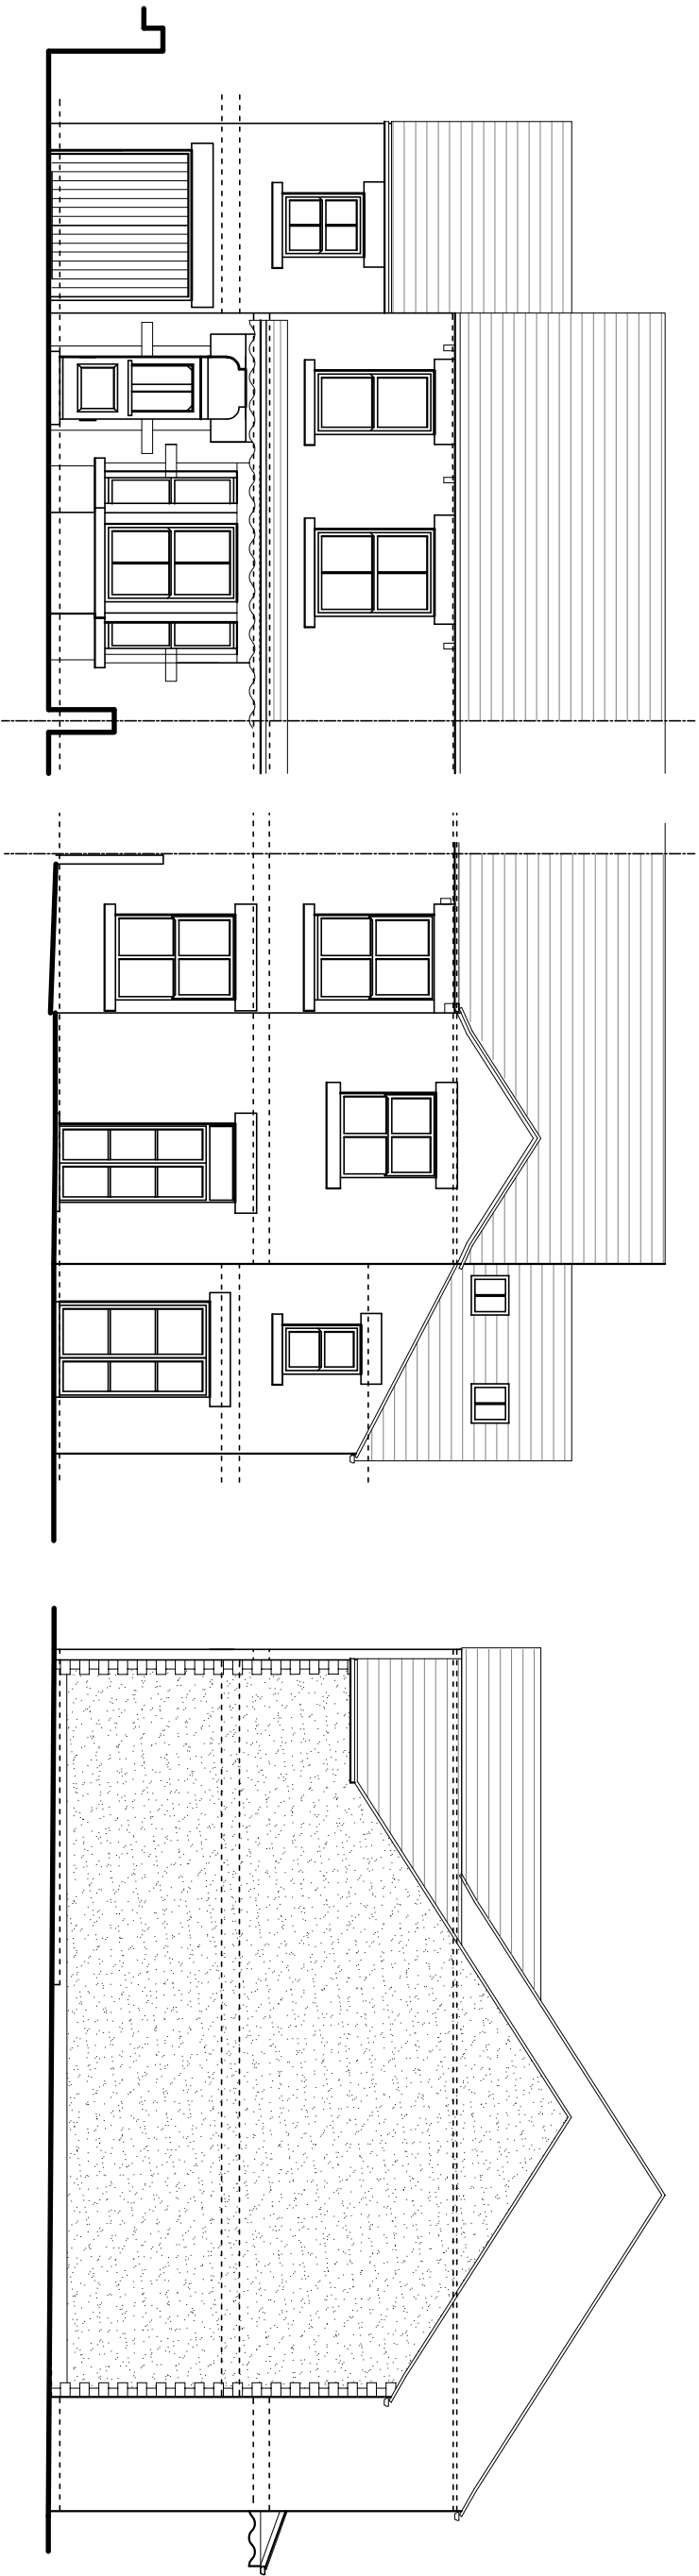

Front Elevation


Rear Elevation

Side Elevation

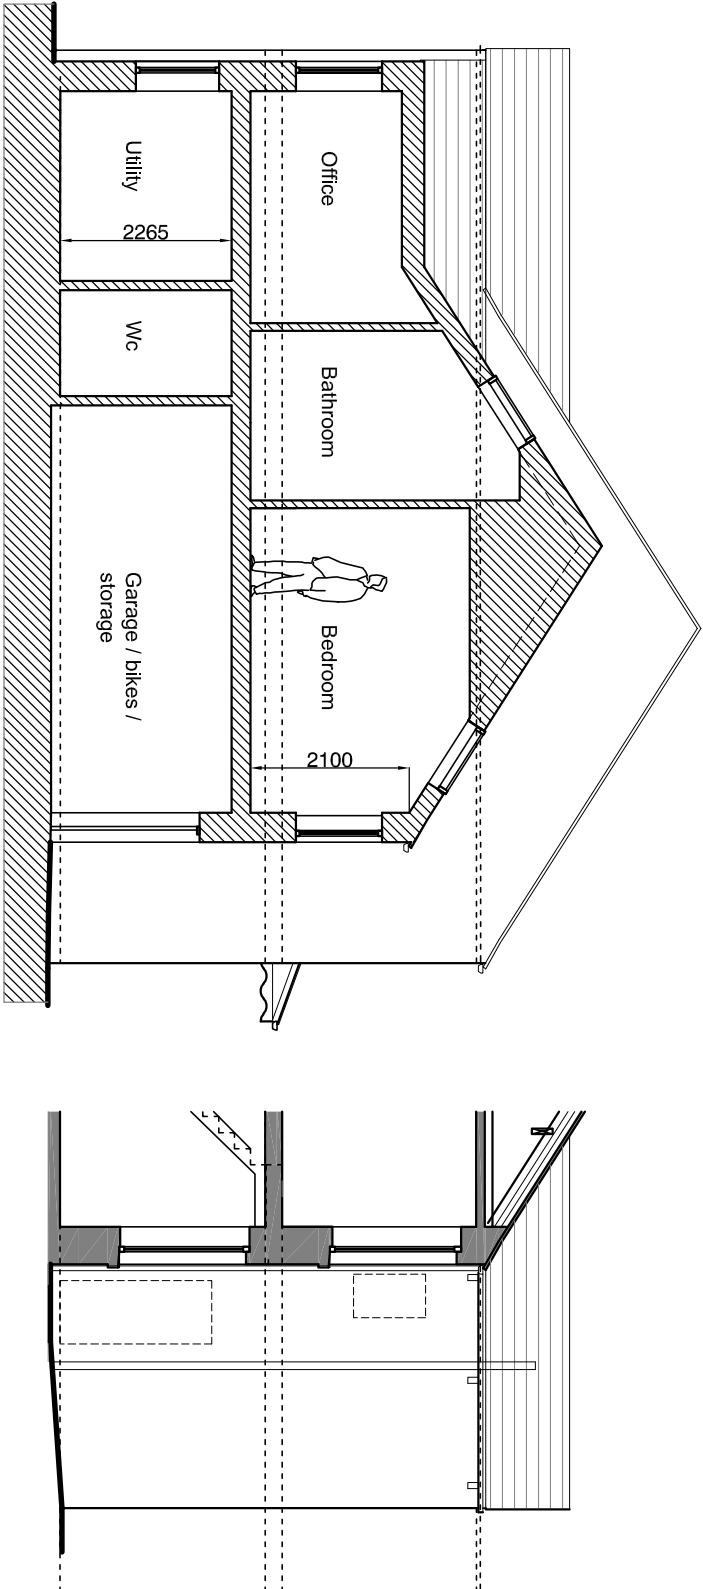

Section

Rear Side Elevation

 

CLIENTS/CONTRACTORS ARE ADVISED TO CLARIFY
DIMENSIONS PRIOR TO SETTING OUT AND NOT TO
SCALE OFF THE DRAWING



HIGH PEAK ARCHITECTS LTD
2nd Floor, Wharf House, Wharf Road, Whaley Bridge, High Peak, Derbys SK23 7AD
Tel: 01663 719717 Web: www.highpeakarch.com Email: hpa@highpeakarch.com

Rear Extension and Renovation
1 Princes Road, Chinley

Proposed Elevations
1836.PL06

Scale: 1:100@A3

Date: November 2022

Rev: