





Ground Floor

1 : 100

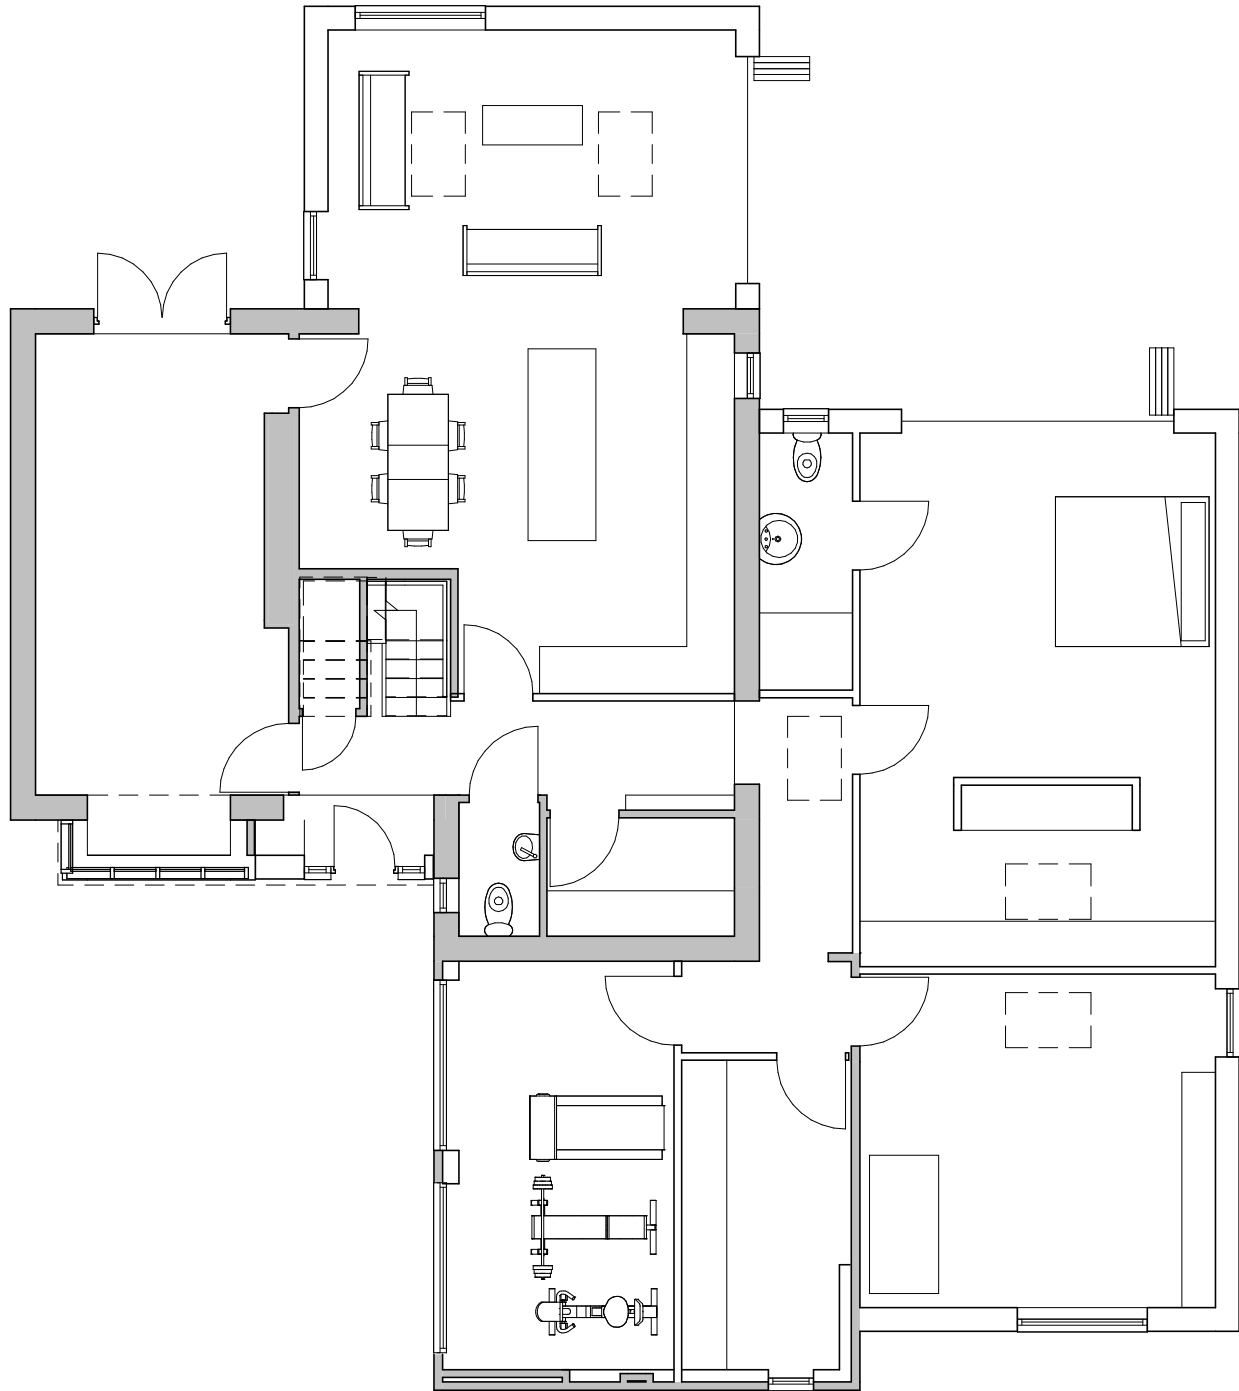

First Floor

1 : 100

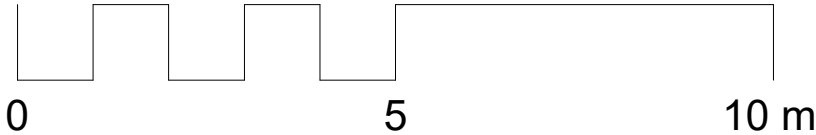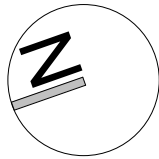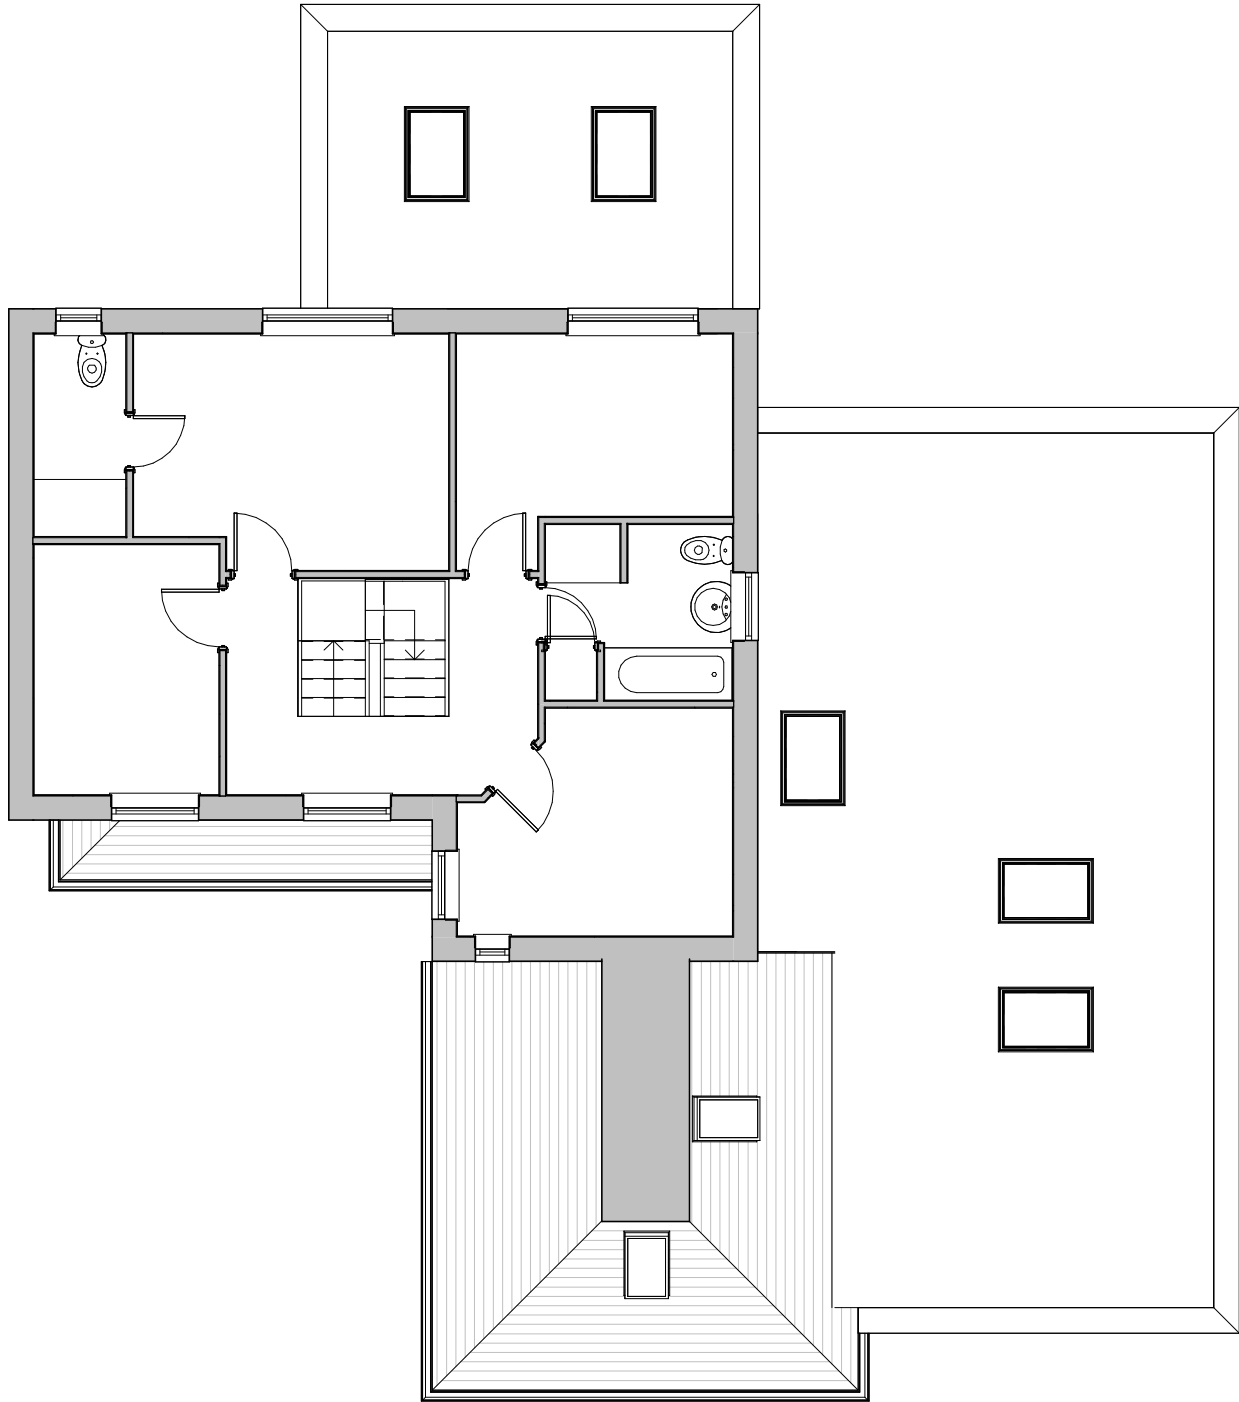

| Date     | Rev | Revision / author/ checker                        |
|----------|-----|---------------------------------------------------|
| 12.09.22 | F   | Updated following client comments. JNBP           |
| 16.09.22 | G   | Updated following client comments. JNBP           |
| 20.09.22 | H   | Revised design following client comments. JNBP    |
| 23.01.23 | J   | Design revised following client discussions. JNBP |
| 23.01.23 | K   | Updated following client discussions. JNBP        |

**NOTES**  
The contractor is responsible for checking dimensions, tolerances and references. Verify any discrepancies with the architect before proceeding with the work.  
Where an item is covered by drawings of different scales the larger scale drawing is to be worked to.  
Construct to figured dimensions in all cases.

|                         |                      |                 |            |                |          |
|-------------------------|----------------------|-----------------|------------|----------------|----------|
| <b>Purpose of Issue</b> | Planning             | <b>Drwg. no</b> | 283/210    | <b>Rev</b>     | K        |
| <b>Project</b>          | 10 Outram Way        | <b>Drawn</b>    | JNBP       | <b>Checked</b> |          |
| <b>Drawing</b>          | Proposed Floor Plans | <b>Scale</b>    | 1 : 100@A3 | <b>Date</b>    | 10/22/21 |