


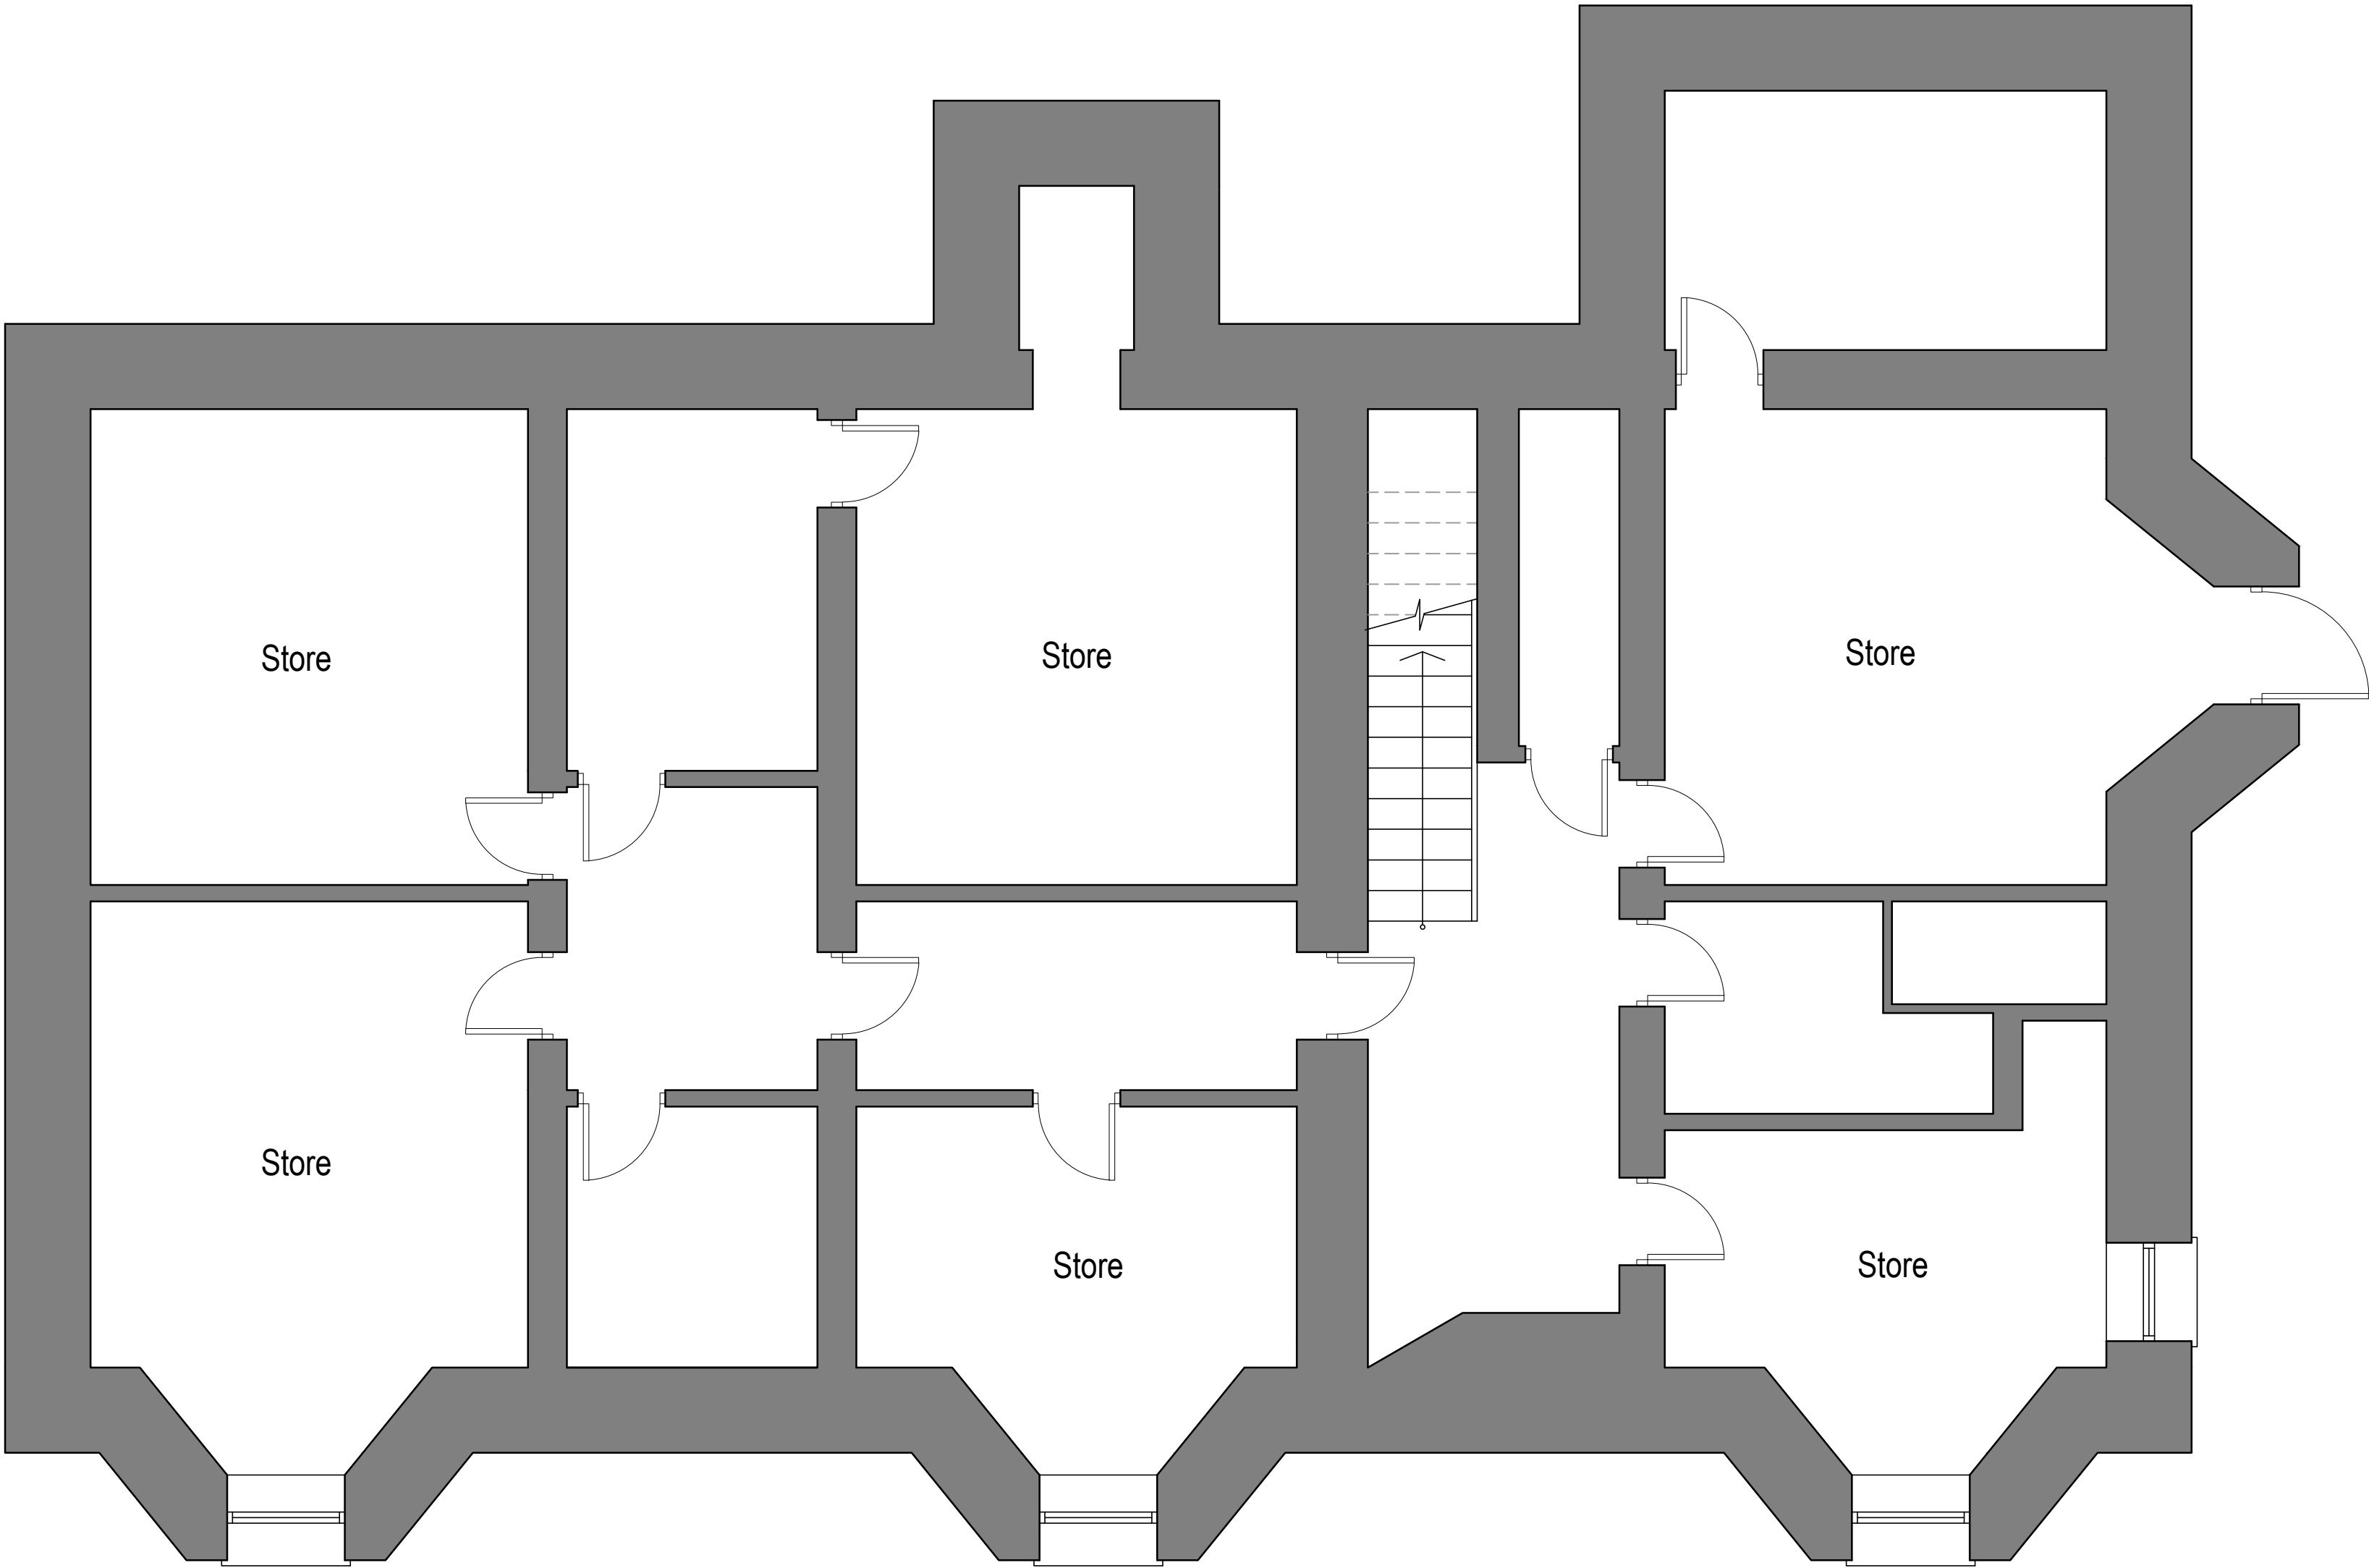

Proposed Basement Floor Plan

Project 32 St. Johns Road, Buxton, SK17 6XQ			
Title Proposed change of use of a commercial unit/residential dwelling			
Scale @ A1 1:50	Date Nov 2022	Ref 178	Drawn JSWR
Dwg No 178/SJR/PL2			Rev A