



32 St Johns Road, Buxton, SK17 6XQ




Proposed Second Floor Plan

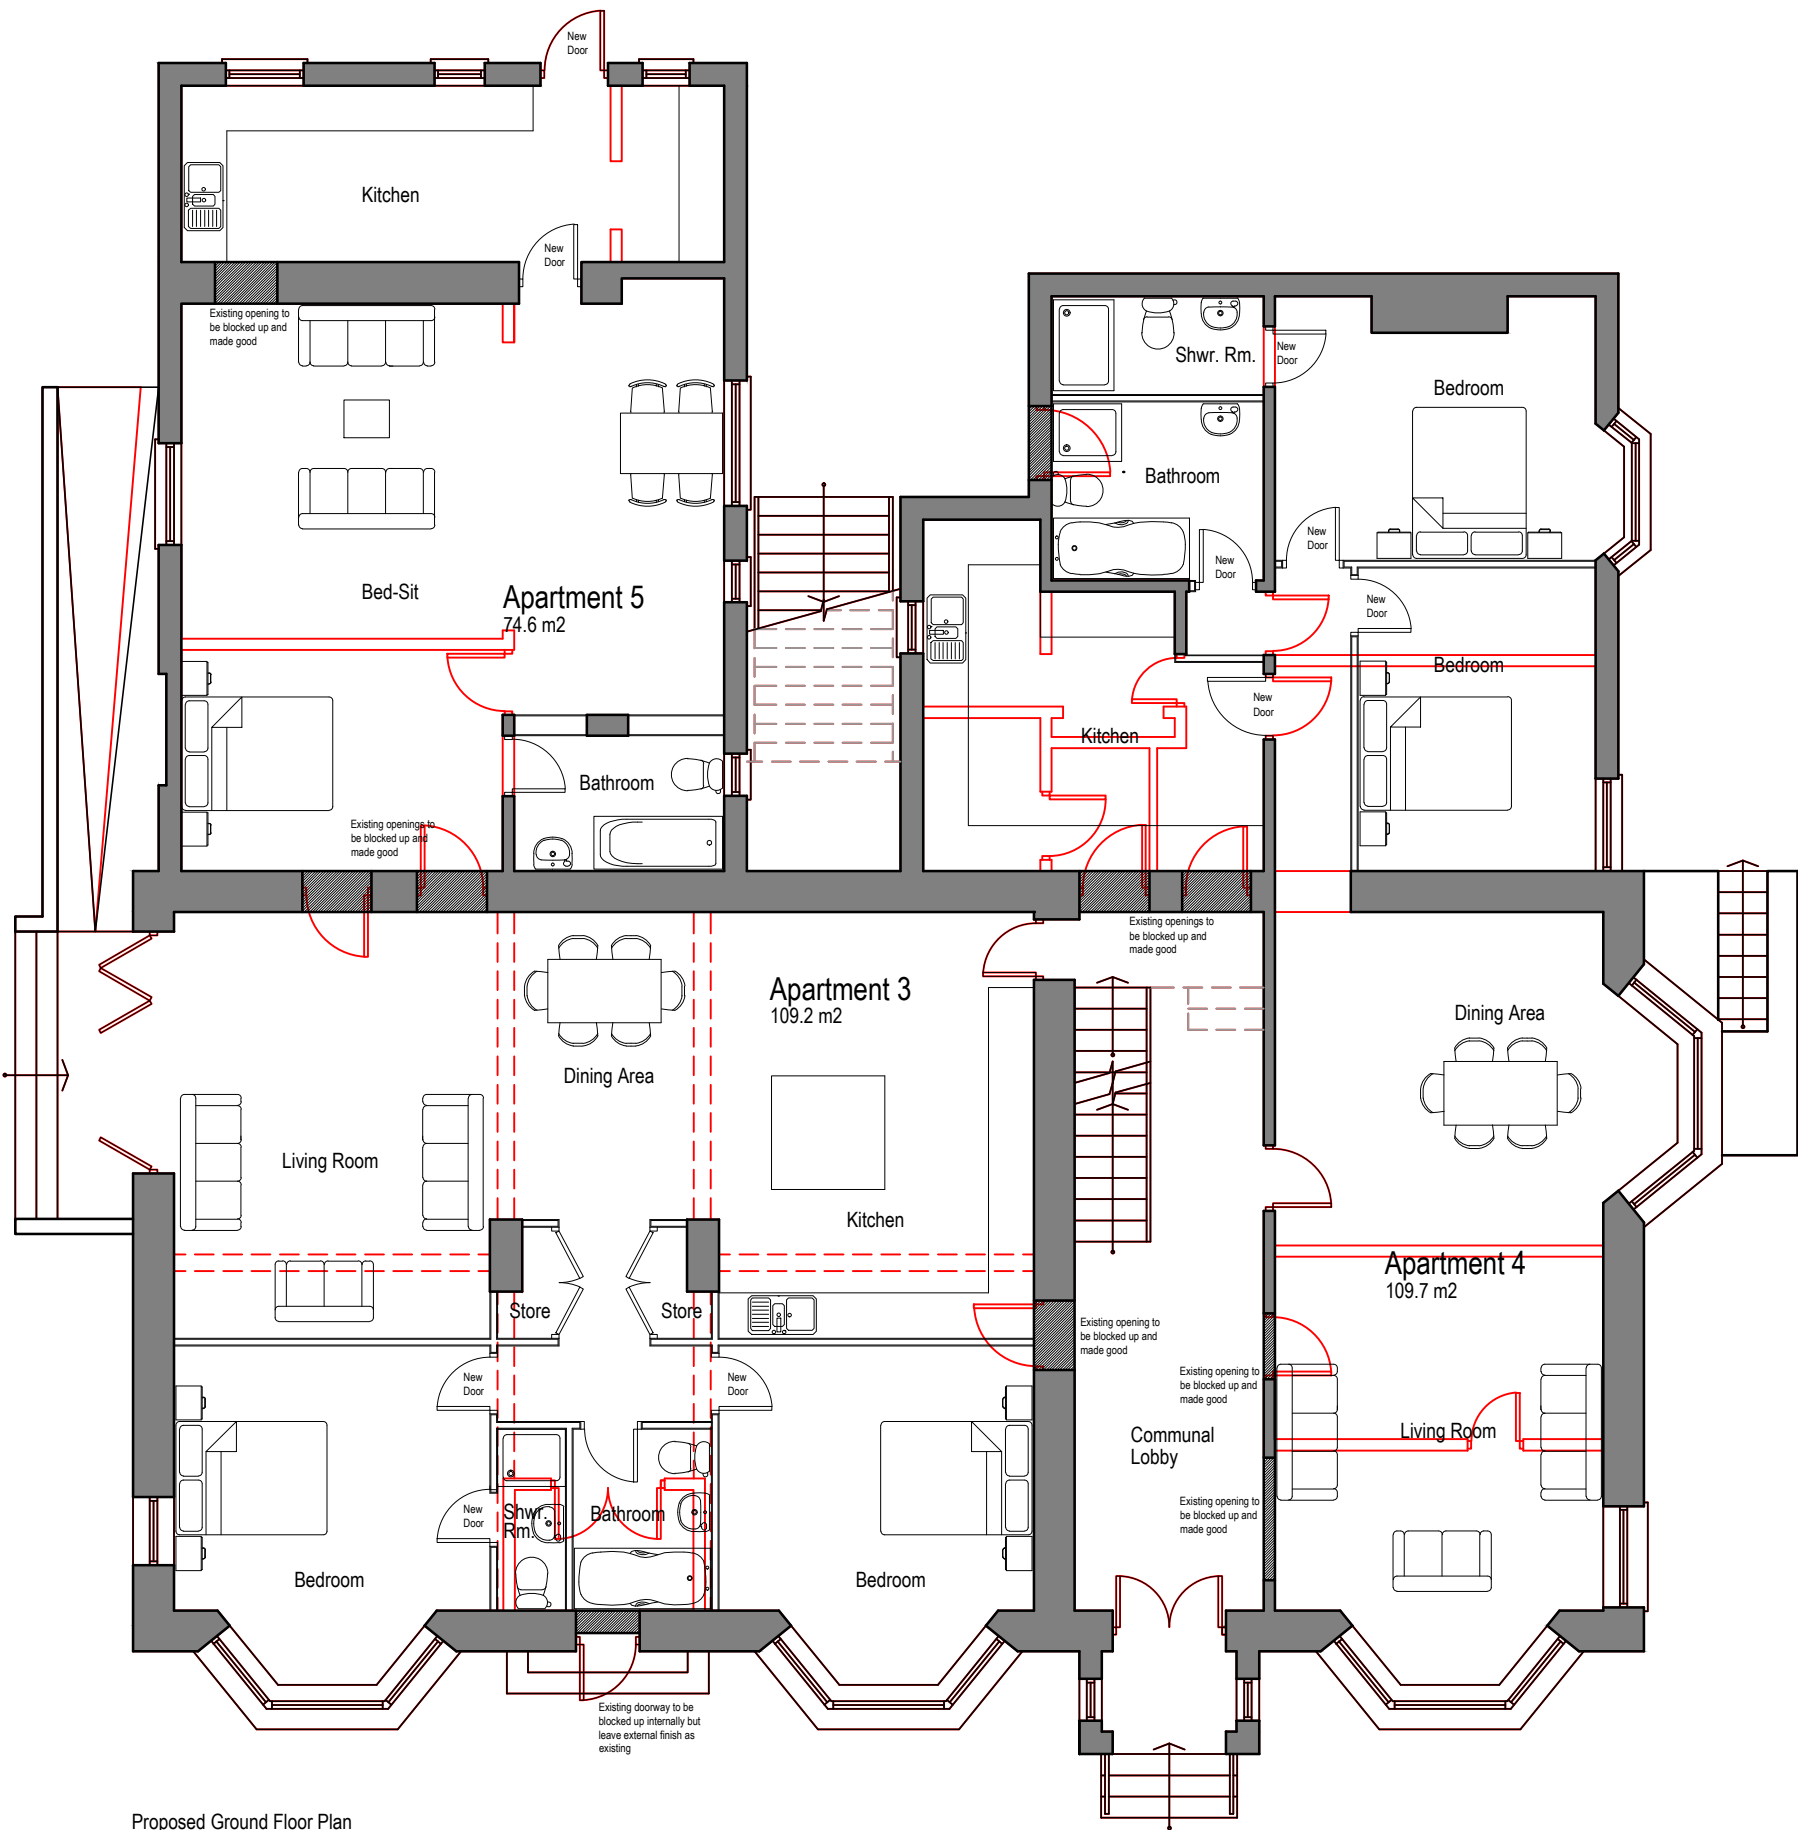

Proposed Ground Floor Plan

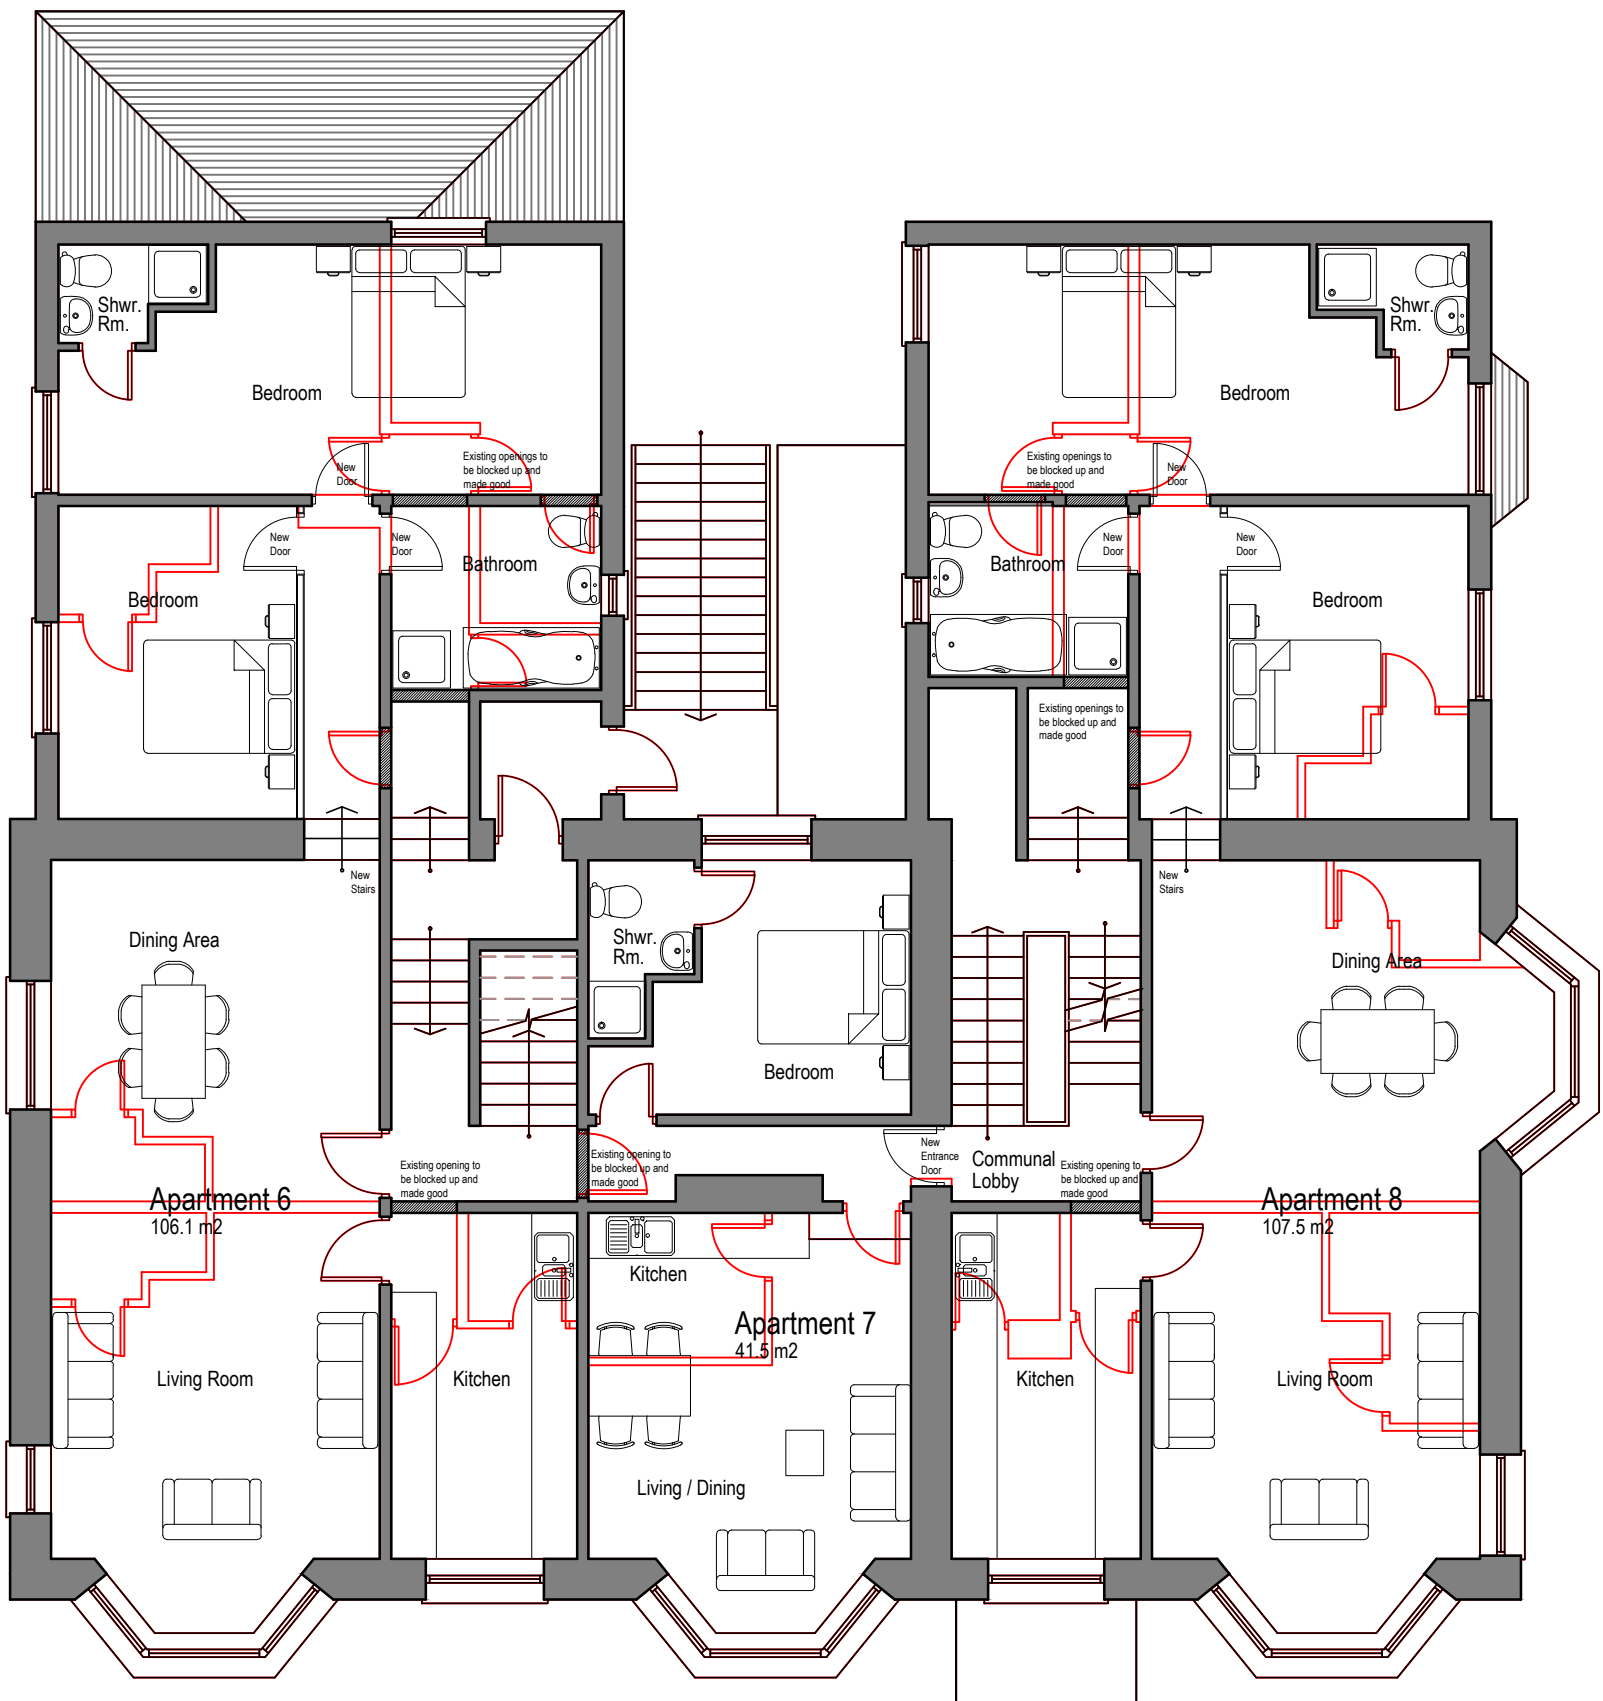

Proposed First Floor Plan

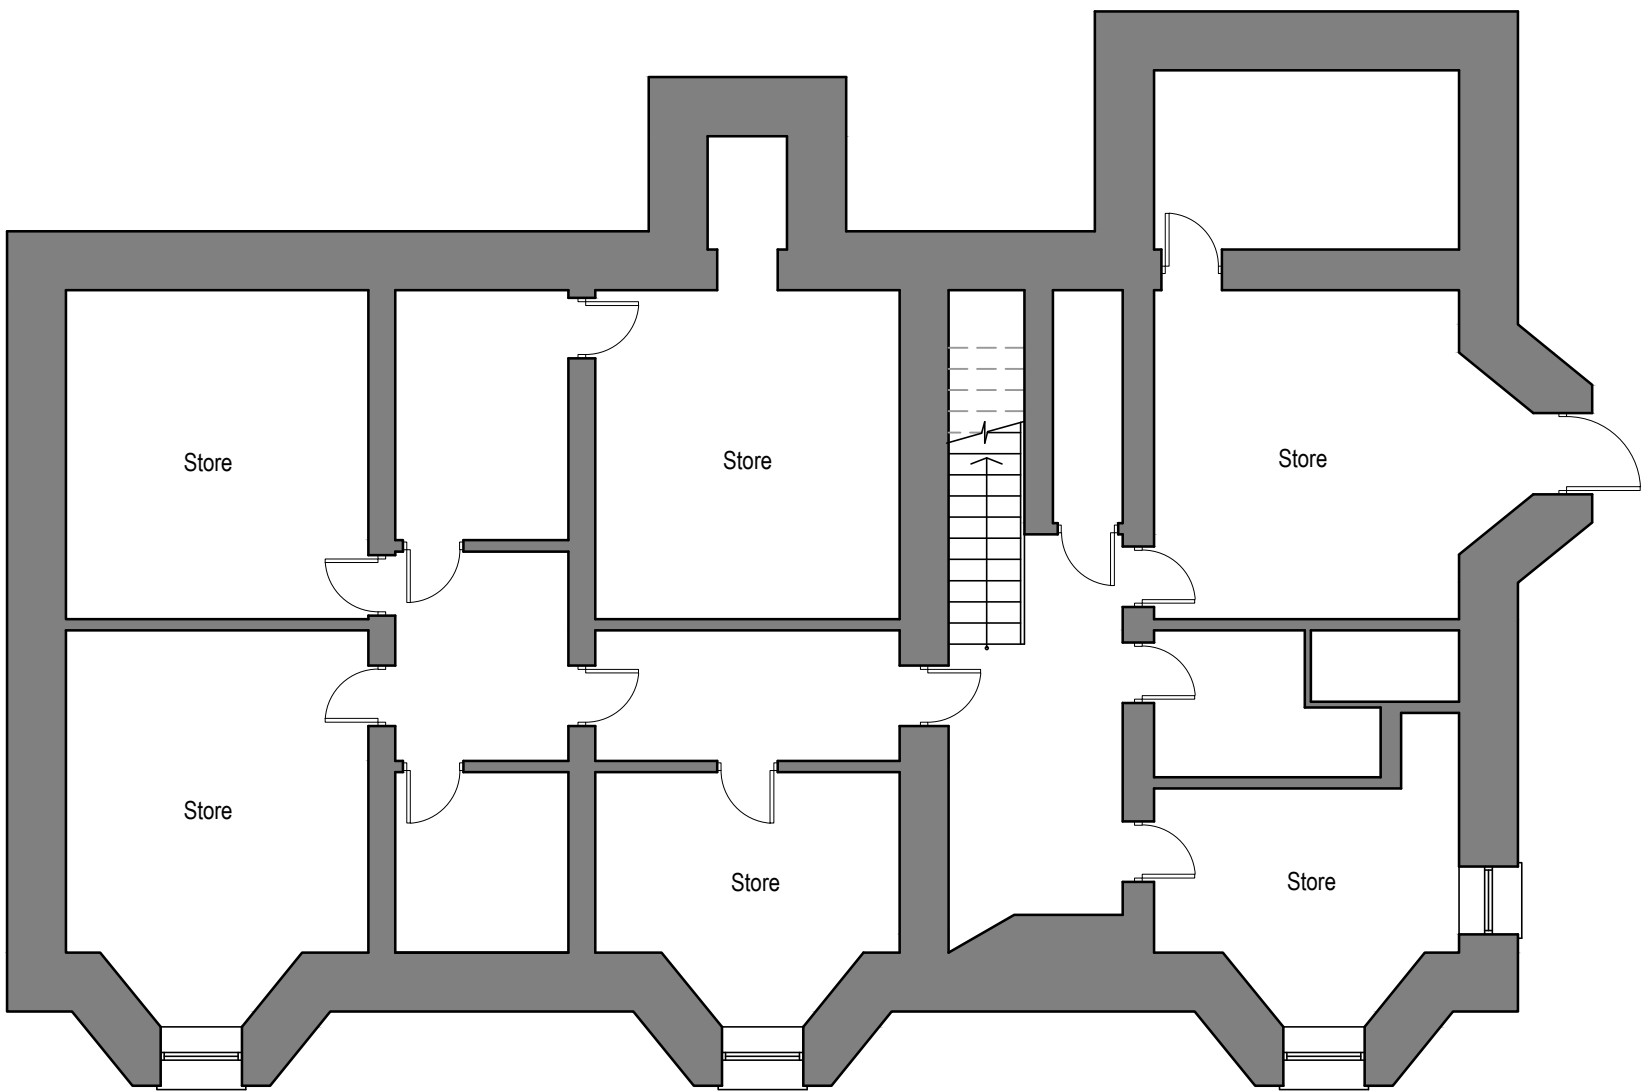

Proposed Basement Floor Plan

Project 32 St. Johns Road, Buxton, SK17 6XQ			
Title Proposed change of use of a commercial unit/residential dwelling			
Scale @ A1 1:100	Date Nov 2022	Ref 178	Drawn JSWR
Dwg No 178/SJR/PL6			Rev A