


SITE PLAN 7 HIGH STREET EAST GLOSSOP AMENDED

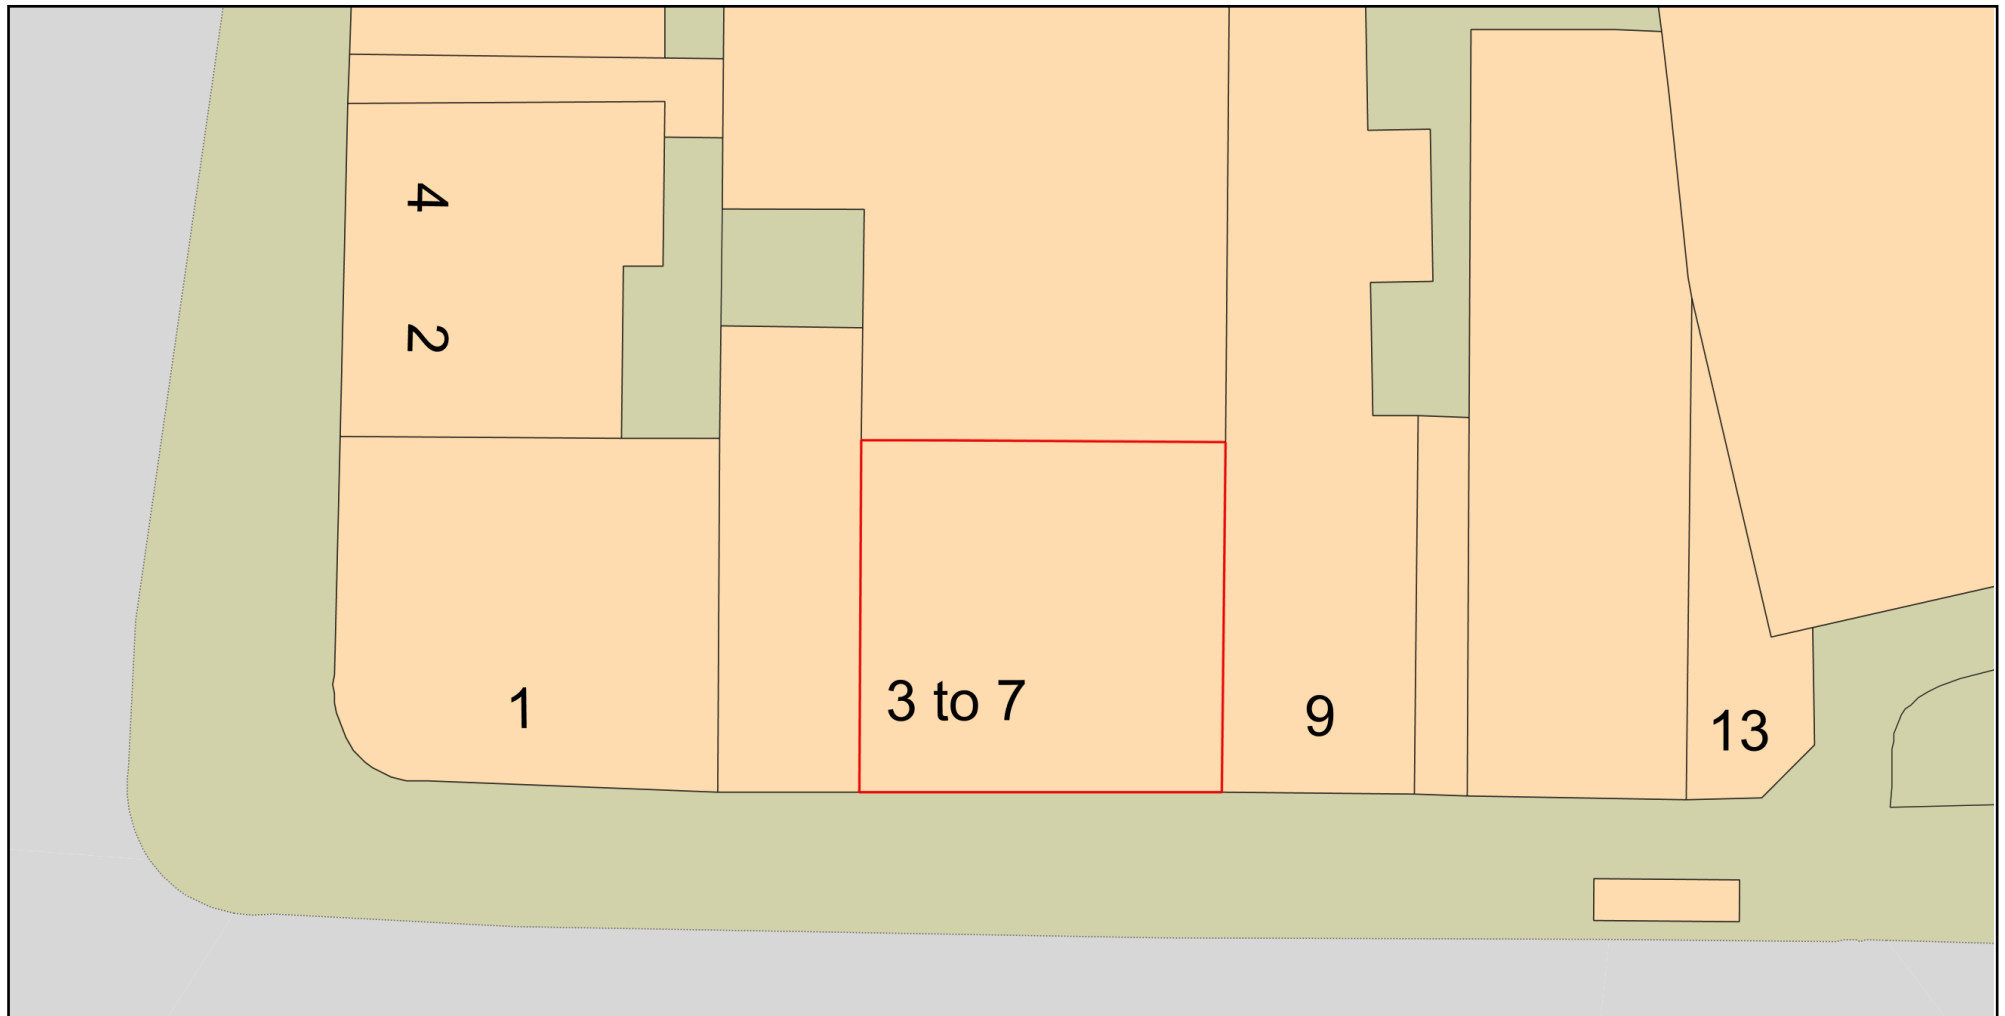

0 10
Metres



Plan Produced for: TONY DALES

Date Produced: 24 Jan 2023

Plan Reference Number: TQRQM23019114157359

Scale: 1:200 @ A4

© Crown copyright and database rights 2021 OS 100042766

