


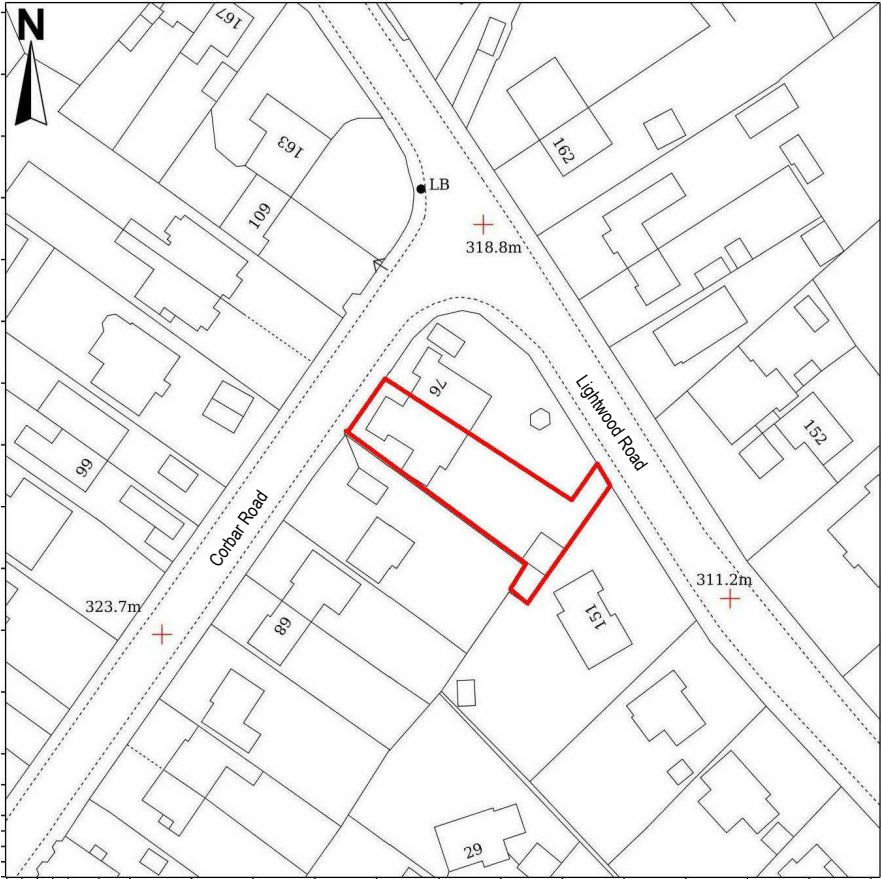

Site Location Plan
1:1250

Notes:

- This drawing is copyright.
- This drawing is to be read in conjunction with all other relevant drawings.
- All discrepancies on this drawing are to be reported to the architect.
- Do not modify any element of this drawing.
- Use drawing only for purpose(s) issued.

North Sign / Key Plan

The following external model files are included within this drawing:

0mm

60mm

D

25.01.23

Issued for Planning

C

11.11.22

Change to Single Storey Extension

B

27.10.22

Issued to Planning for Comment

A

12.10.22

Issued for information

Rev

Date

Revision Notes

Drawn

Review

Client / Contractor

Joanna Sherborne

Theo Bishop _ Architect

62 Crowstones, Buxton, Derbyshire, SK176NZ

T: 07764935985

E: theobishop@googlemail.com

Project

74 Corbar Road, Buxton

Drawing Title

Site Location

Job Number

104

Date Created

PAS 1192 Status Code

Scale@A3


Purpose

Drawing Number


104_PL_01

Revision


D

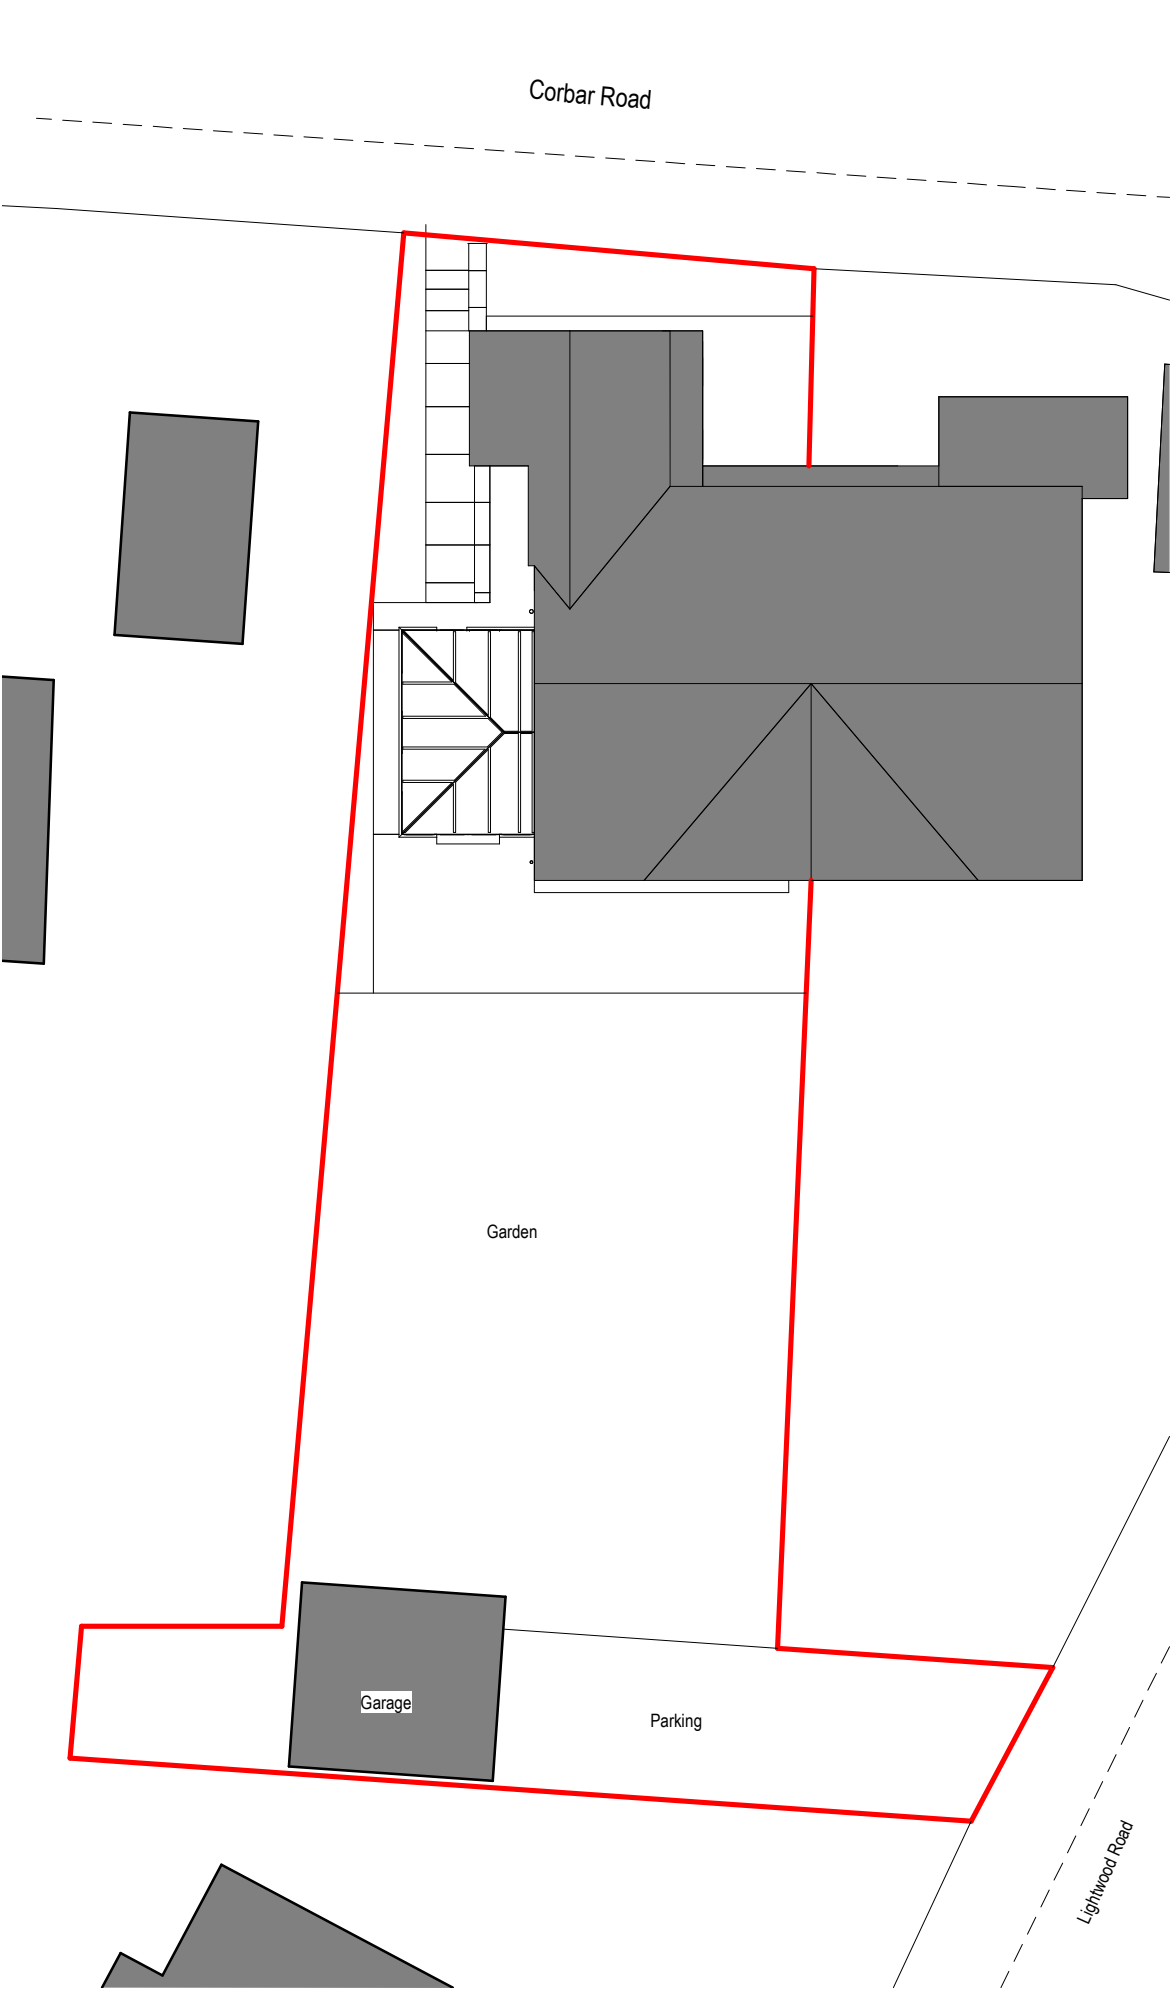

Existing Block Layout Plan
1 : 200

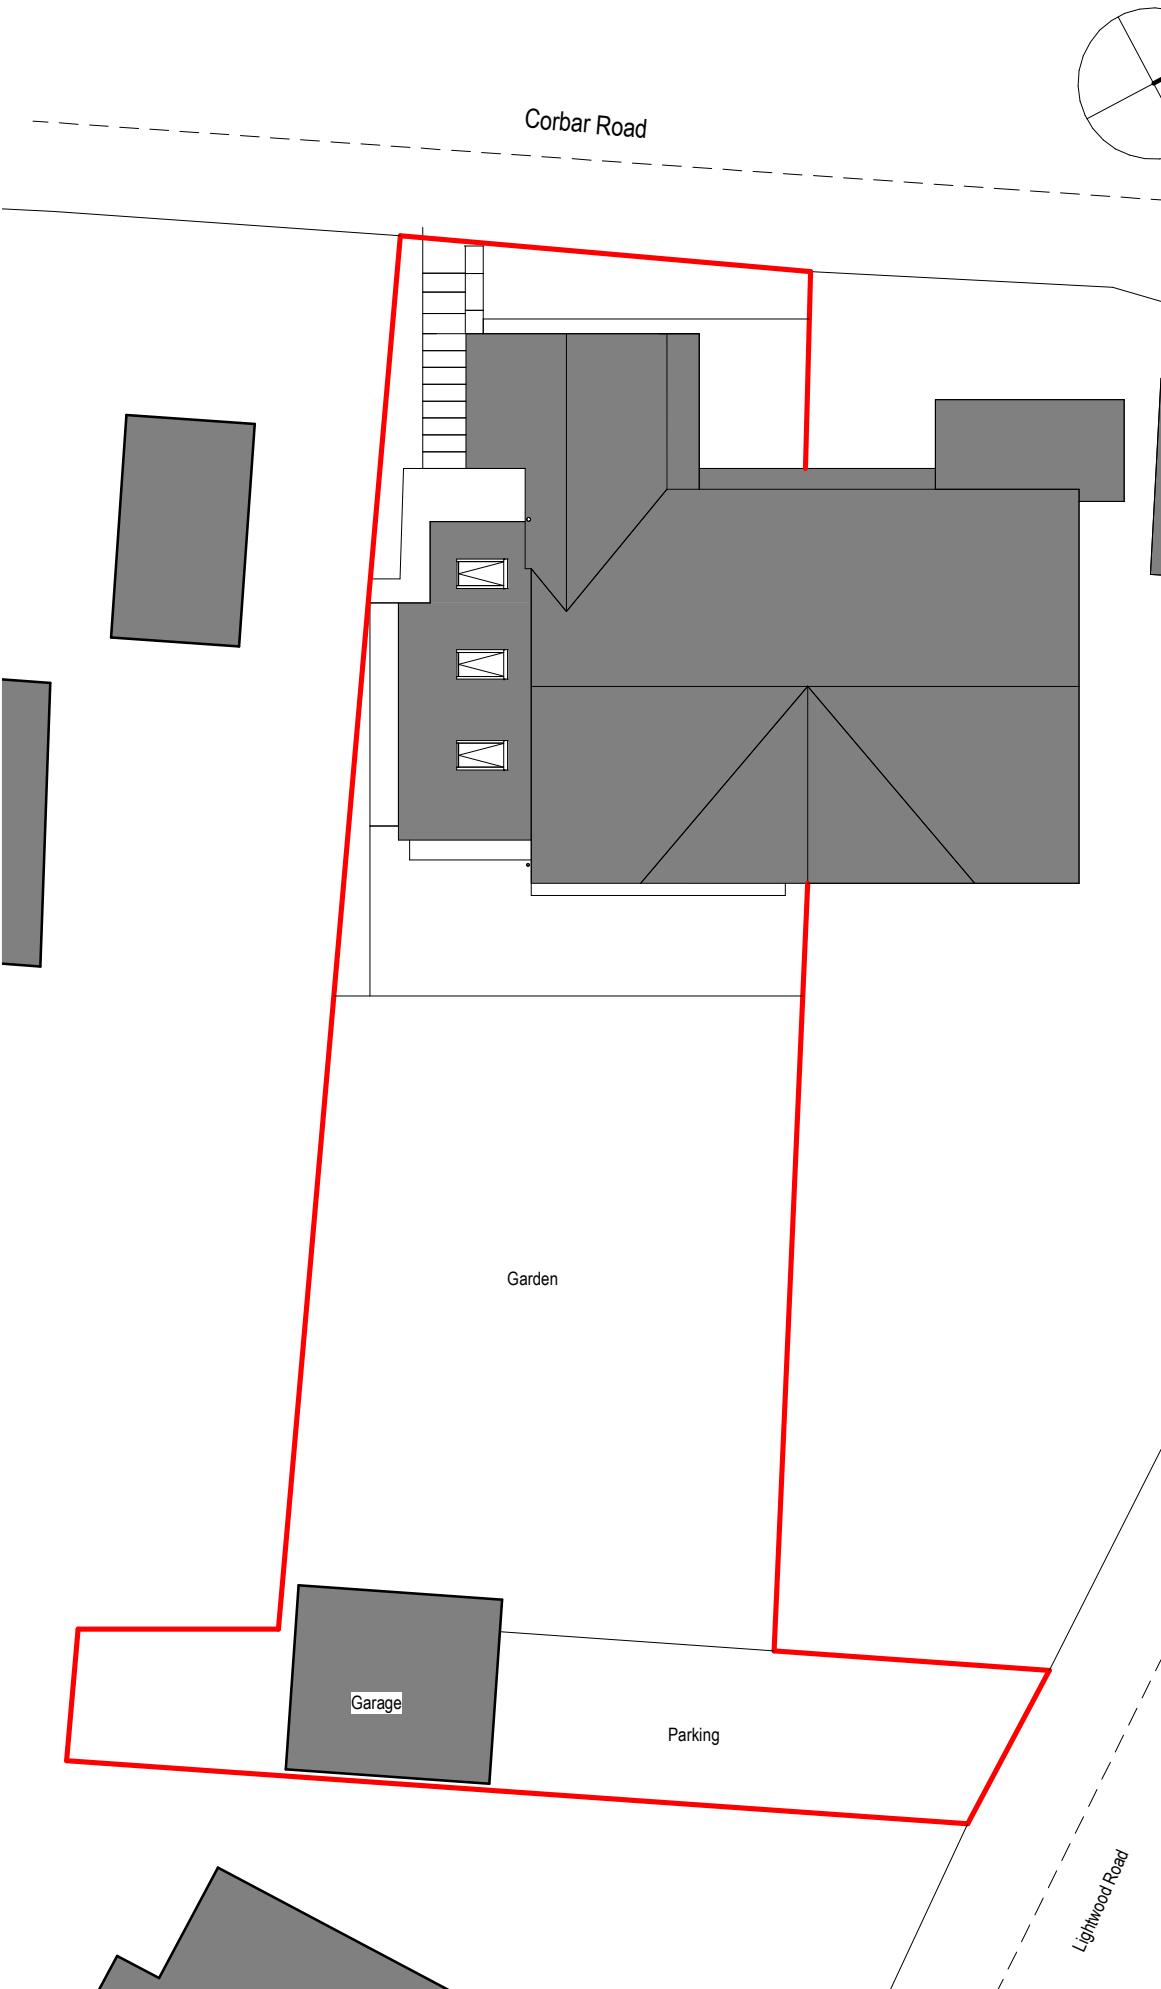

Proposed Block Layout Plan
1 : 200

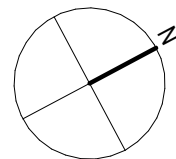

- Notes:
- This drawing is copyright.
 - This drawing is to be read in conjunction with all other relevant drawings.
 - All discrepancies on this drawing are to be reported to the architect.
 - Do not modify any element of this drawing.
 - Use drawing only for purpose(s) issued.

North Sign / Key Plan

The following external model files are included within this drawing:

0mm 60mm

D	25.01.23	Issued for Planning
C	11.11.22	Change to Single Storey Extension
B	27.10.22	Issued to Planning for Comment
A	12.10.22	Issued for information

Rev	Date	Revision Notes	Drawn	Review
-----	------	----------------	-------	--------

Client / Contractor
Joanna Sherborne

Theo Bishop _ Architect
62 Crowstones, Buxton, Derbyshire, SK176NZ
T: 07764935985
E: theobishop@googlemail.com

Project
74 Corbar Road, Buxton

Drawing Title
Existing and Proposed Block Layout Plan


Job Number 104	Date Created	PAS 1192 Status Code
-------------------	--------------	----------------------

Scale@A3 As indicated	Purpose
--------------------------	---------

Drawing Number 104_PL_02	Revision D
-----------------------------	---------------



Existing South East Elevation
1 : 100

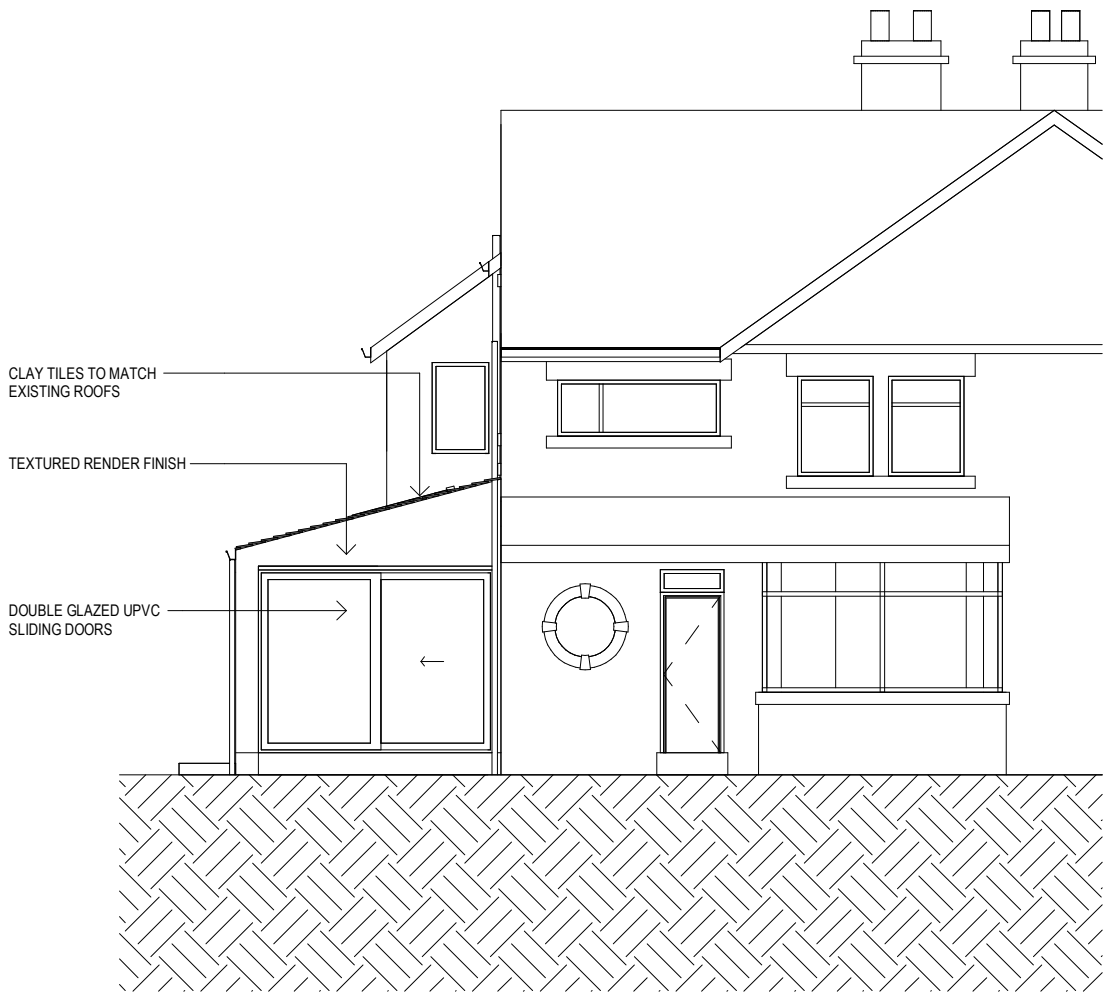

Proposed South East Elevation
1 : 100

Notes:

• This drawing is copyright.

• This drawing is to be read in conjunction with all other relevant drawings.

• All discrepancies on this drawing are to be reported to the architect.

• Do not modify any element of this drawing.


• Use drawing only for purpose(s) issued.

North Sign / Key Plan


The following external model files are included within this drawing:

0mm

<

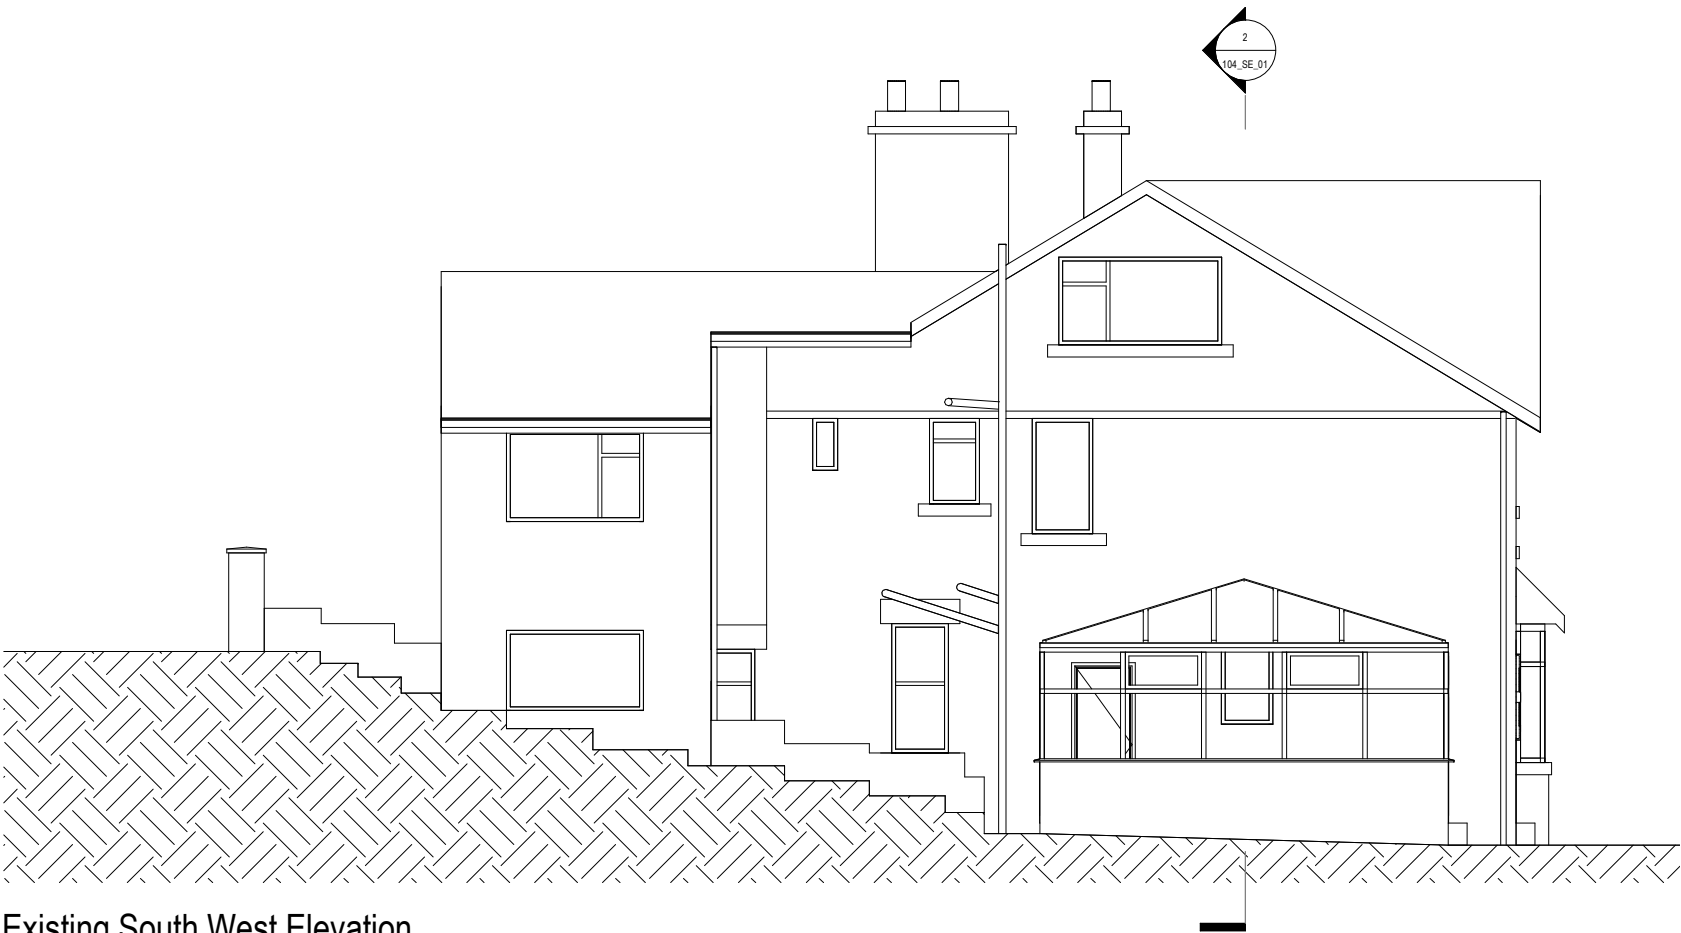

Existing South West Elevation
1 : 100

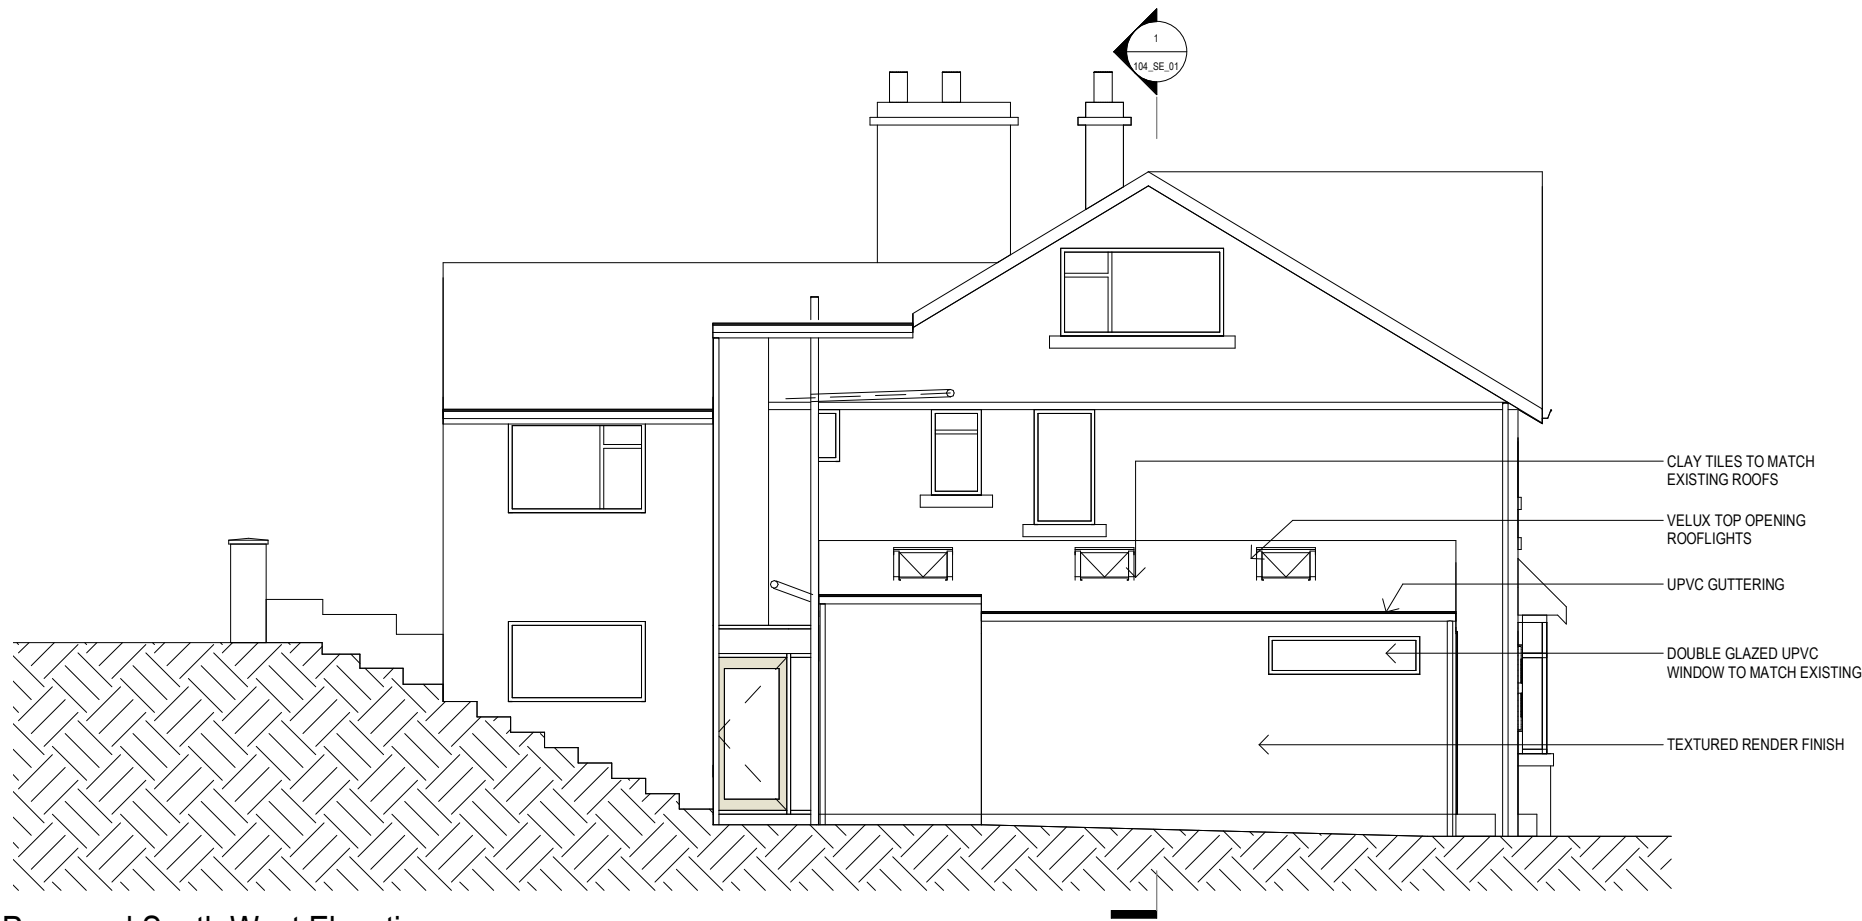

Proposed South West Elevation
1 : 100

- Notes:
- This drawing is copyright.
 - This drawing is to be read in conjunction with all other relevant drawings.
 - All discrepancies on this drawing are to be reported to the architect.
 - Do not modify any element of this drawing.
 - Use drawing only for purpose(s) issued.

North Sign / Key Plan

The following external model files are included within this drawing:

0mm 60mm

D	25.01.23	Issued for Planning
C	11.11.22	Change to Single Storey Extension
B	27.10.22	Issued to Planning for Comment
A	12.10.22	Issued for information

Rev	Date	Revision Notes	Drawn	Review
-----	------	----------------	-------	--------

Client / Contractor
Joanna Sherborne

Theo Bishop _ Architect
62 Crowstones, Buxton, Derbyshire, SK176NZ
T: 07764935985
E: theobishop@googlemail.com


Project
74 Corbar Road, Buxton

Drawing Title
Existing and Proposed North East Elevation


Job Number 104	Date Created	PAS 1192 Status Code
--------------------------	--------------	----------------------

Scale@A3 1 : 100	Purpose
----------------------------	---------

Drawing Number 104_EL_02	Revision D
------------------------------------	----------------------

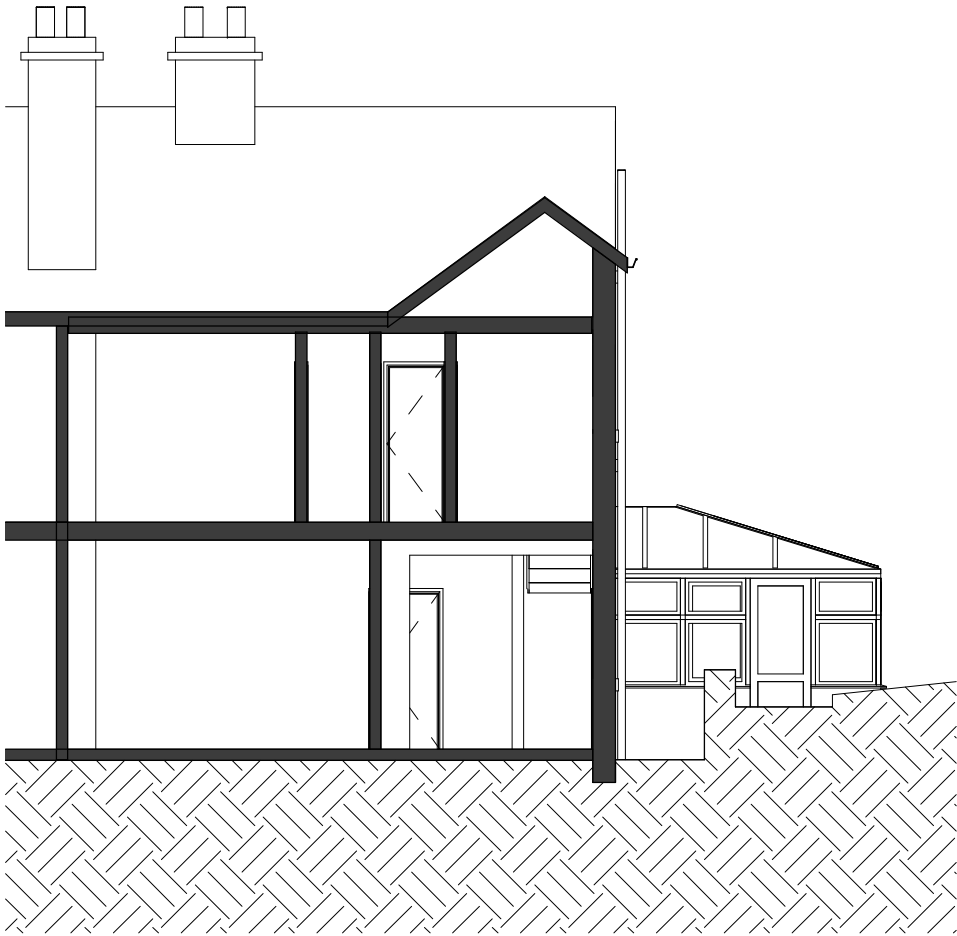


Existing North East Elevation
1 : 100

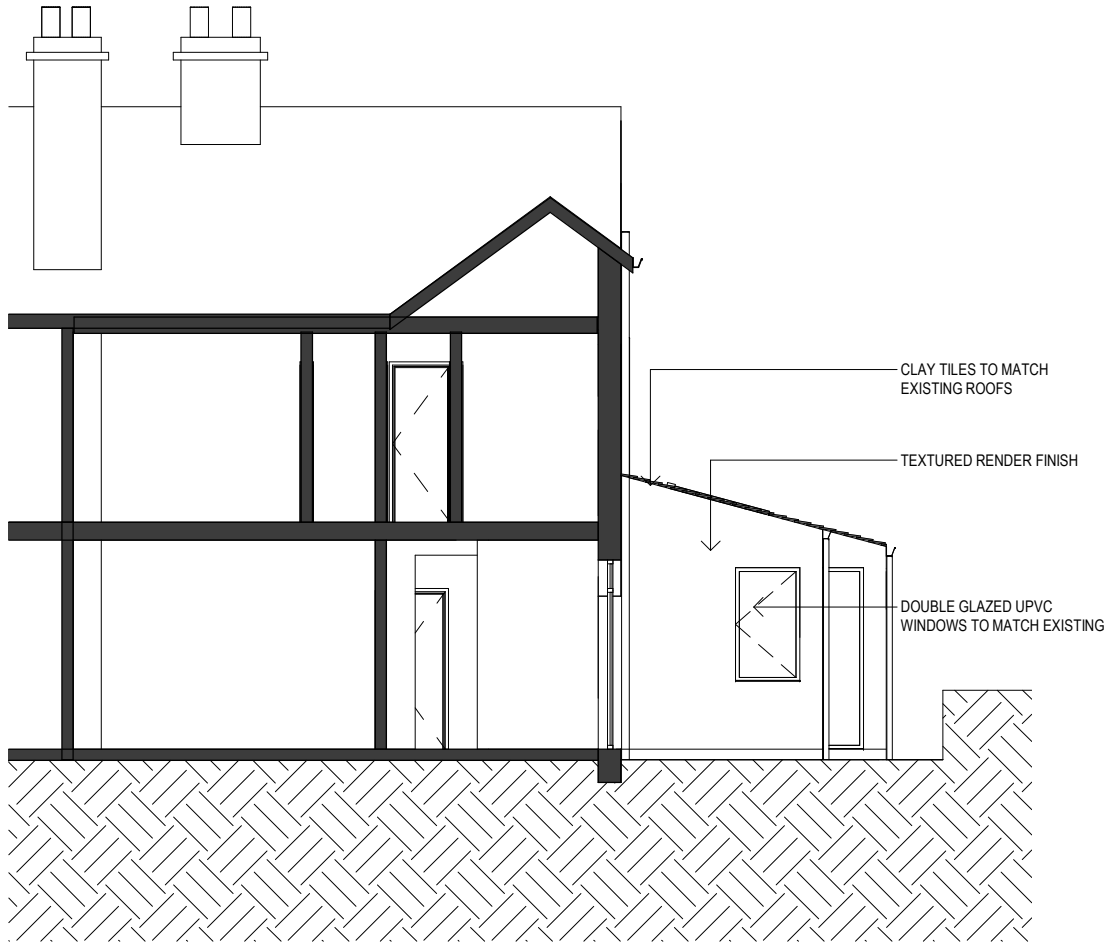


Proposed North East Elevation
1 : 100

Notes: • This drawing is copyright. • This drawing is to be read in conjunction with all other relevant drawings. • All discrepancies on this drawing are to be reported to the architect. • Do not modify any element of this drawing. • Use drawing only for purpose(s) issued.					
North Sign / Key Plan					
The following external model files are included within this drawing:					
0mm60mm					
D	25.01.23	Issued for Planning			
C	11.11.22	Change to Single Storey Extension			
B	27.10.22	Issued to Planning for Comment			
A	12.10.22	Issued for information			
Rev	Date	Revision Notes		Drawn	Review
Client / Contractor					
Joanna Sherborne					
Theo Bishop _ Architect 62 Crowstones, Buxton, Derbyshire, SK176NZ T: 07764935985 E: theobishop@googlemail.com					
Project					
74 Corbar Road, Buxton					
Drawing Title					
Existing and Proposed South West Elevation					
Job Number		Date Created		PAS 1192 Status Code	
104					
Scale@A3		Purpose			
1 : 100					
Drawing Number					Revision
104_EL_03					D

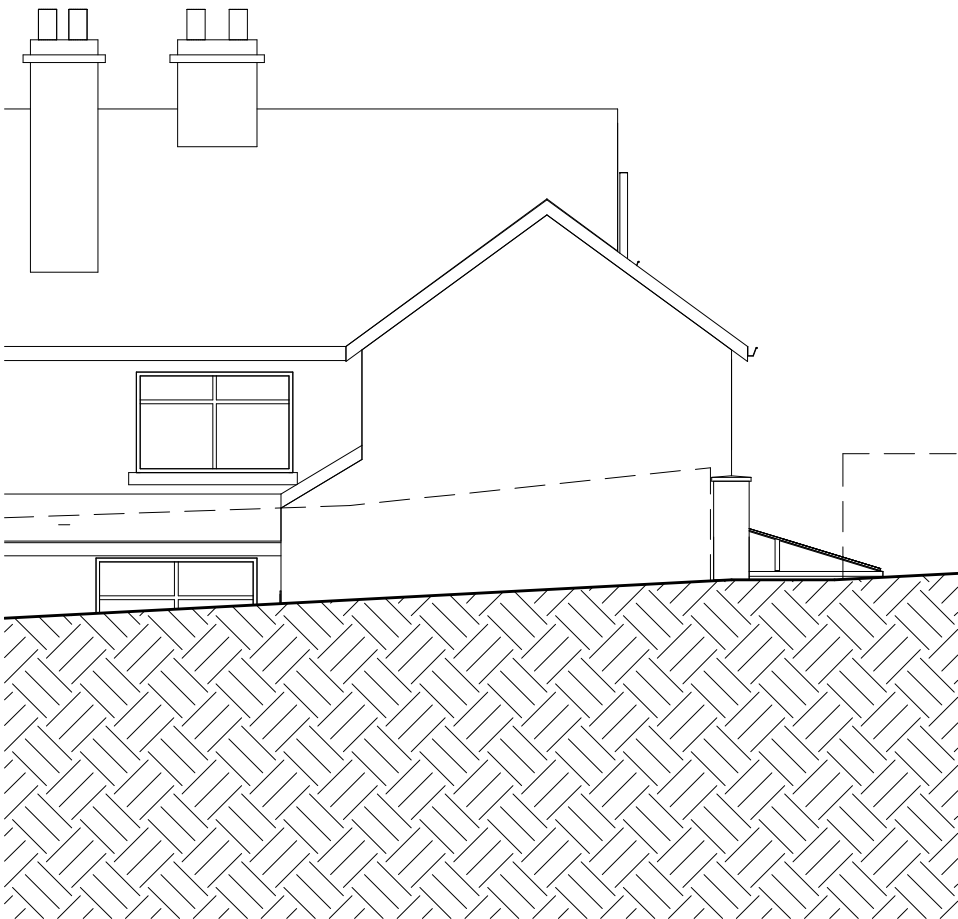

Existing Elevation from Corbar Road
1 : 100

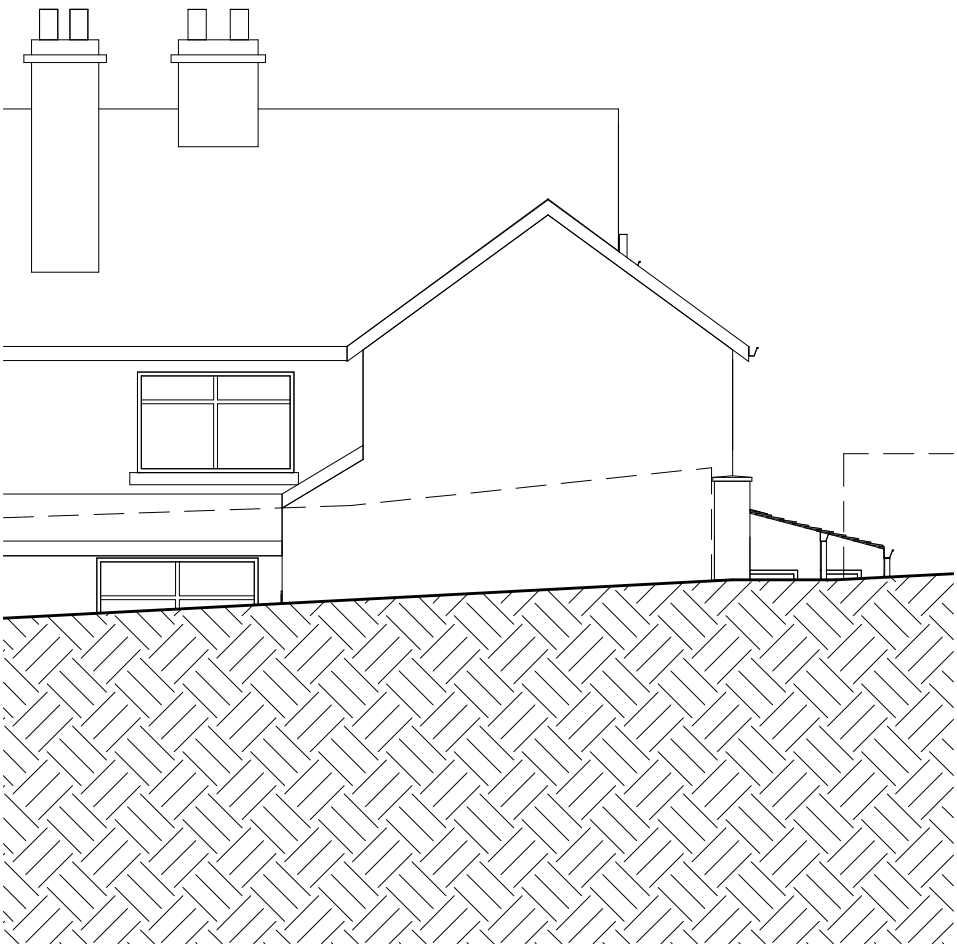

Proposed Elevation from Corbar Road
1 : 100

Notes:

- This drawing is copyright.
- This drawing is to be read in conjunction with all other relevant drawings.
- All discrepancies on this drawing are to be reported to the architect.
- Do not modify any element of this drawing.
- Use drawing only for purpose(s) issued.

North Sign / Key Plan

The following external model files are included within this drawing:

0mm

60mm

C

25.01.23

Issued for Planning

B

11.11.22

Change to Single Storey Extension

A

27.10.22

Issued to Planning for Comment

Rev

Date

Revision Notes

Drawn

Review

Client / Contractor

Joanna Sherborne

Theo Bishop _ Architect

62 Crowstones, Buxton, Derbyshire, SK176NZ

T: 07764935985

E: theobishop@gmail.com

Project

74 Corbar Road, Buxton

Drawing Title

Existing and Proposed Elevations from Corbar Road

Job Number

104

Date Created

PAS 1192 Status Code

Scale@A3

1 : 100


Purpose

Drawing Number


104_EL_04

Revision

C

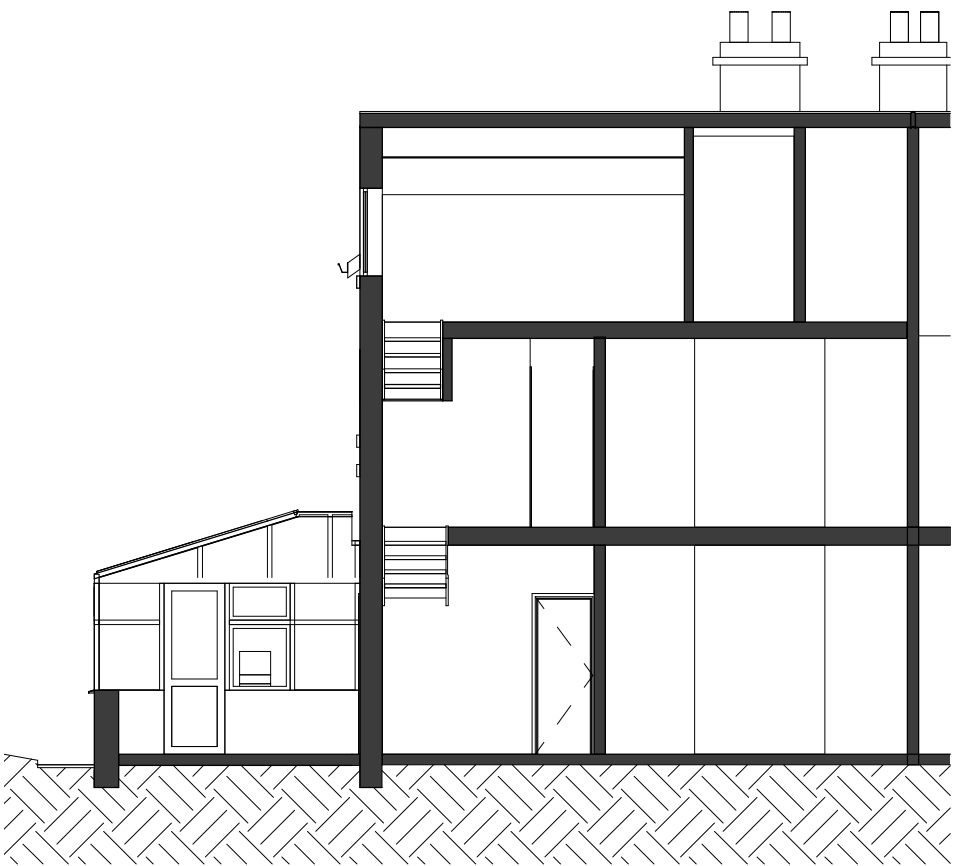

Existing Cross Section
1 : 100

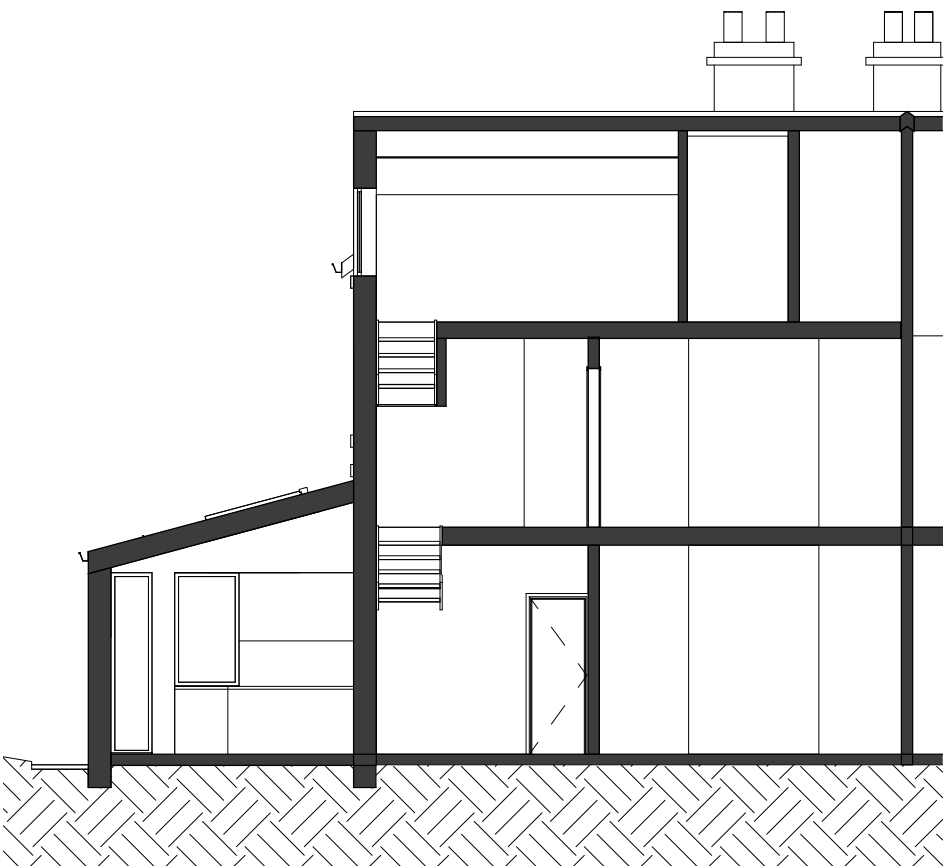

Proposed Cross Section
1 : 100

Notes:

• This drawing is copyright.

• This drawing is to be read in conjunction with all other relevant drawings.

• All discrepancies on this drawing are to be reported to the architect.


• Do not modify any element of this drawing.

• Use drawing only for purpose(s) issued.

North Sign / Key Plan

The following external model files are included within this drawing:

0mm

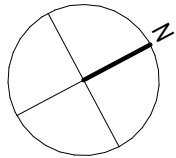

Notes:
• This drawing is copyright.
• This drawing is to be read in conjunction with all other relevant drawings.
• All discrepancies on this drawing are to be reported to the architect.
• Do not modify any element of this drawing.
• Use drawing only for purpose(s) issued.

North Sign / Key Plan

The following external model files are included within this drawing:

0mm				60mm
D	25.01.23	Issued for Planning		
C	11.11.22	Change to Single Storey Extension		
B	27.10.22	Issued to Planning for Comment		
A	12.10.22	Issued for information		
Rev	Date	Revision Notes	Drawn	Review

Client / Contractor
Joanna Sherborne

Theo Bishop _ Architect
62 Crowstones, Buxton, Derbyshire, SK176NZ
T: 07764935985
E: theobishop@googlemail.com


Project
74 Corbar Road, Buxton

Drawing Title
Existing and Proposed Ground Floor Plan


Job Number 104	Date Created	PAS 1192 Status Code
--------------------------	--------------	----------------------

Scale@A3 As indicated	Purpose
---------------------------------	---------


Drawing Number 104_PL_03	Revision D
------------------------------------	----------------------

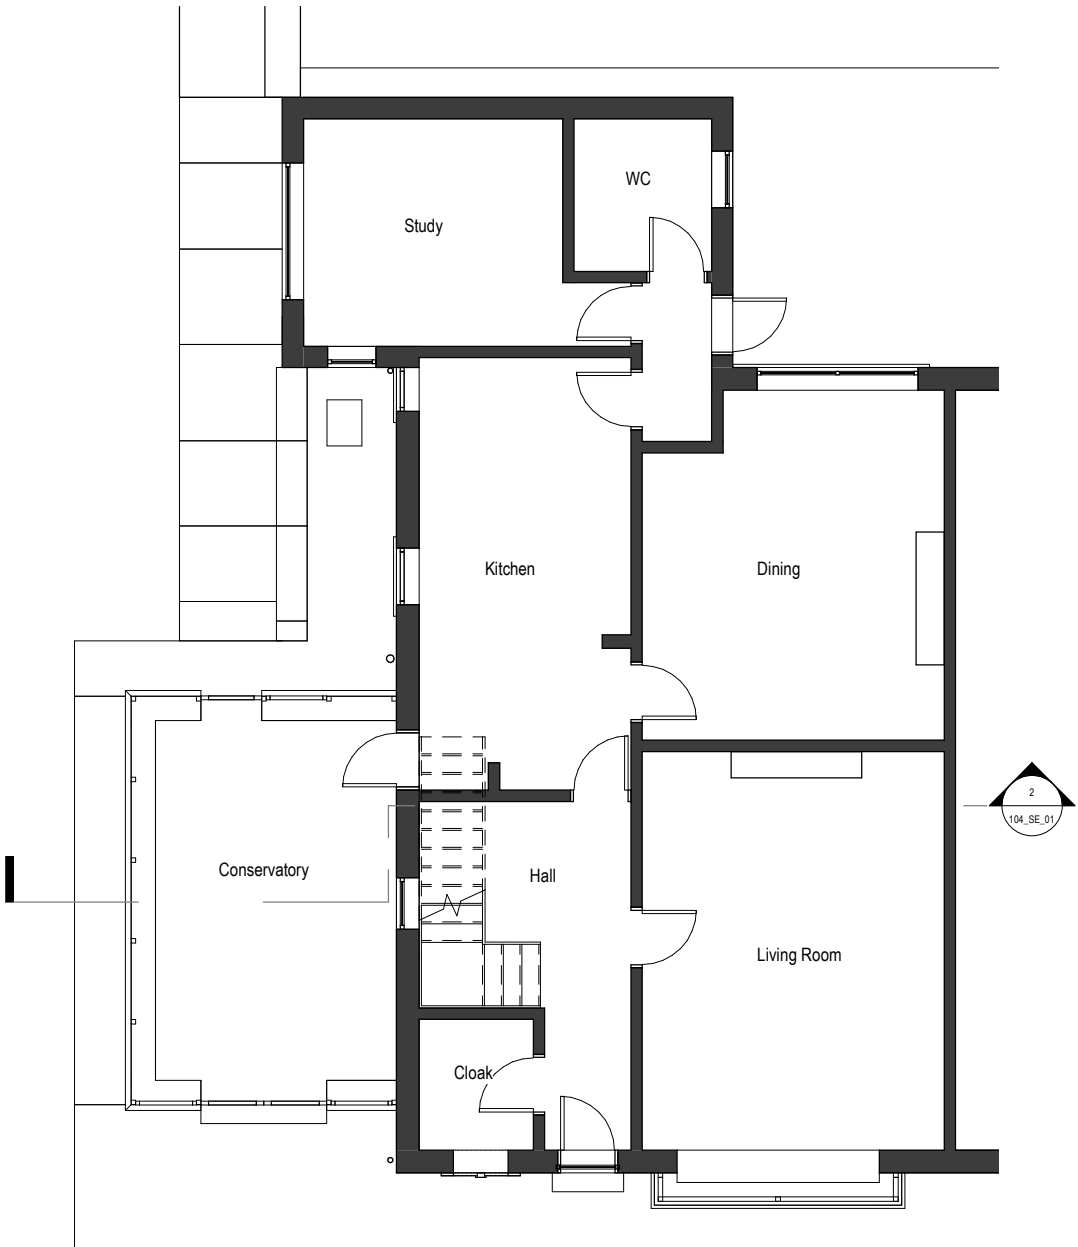

Existing Ground Floor Plan
1 : 100

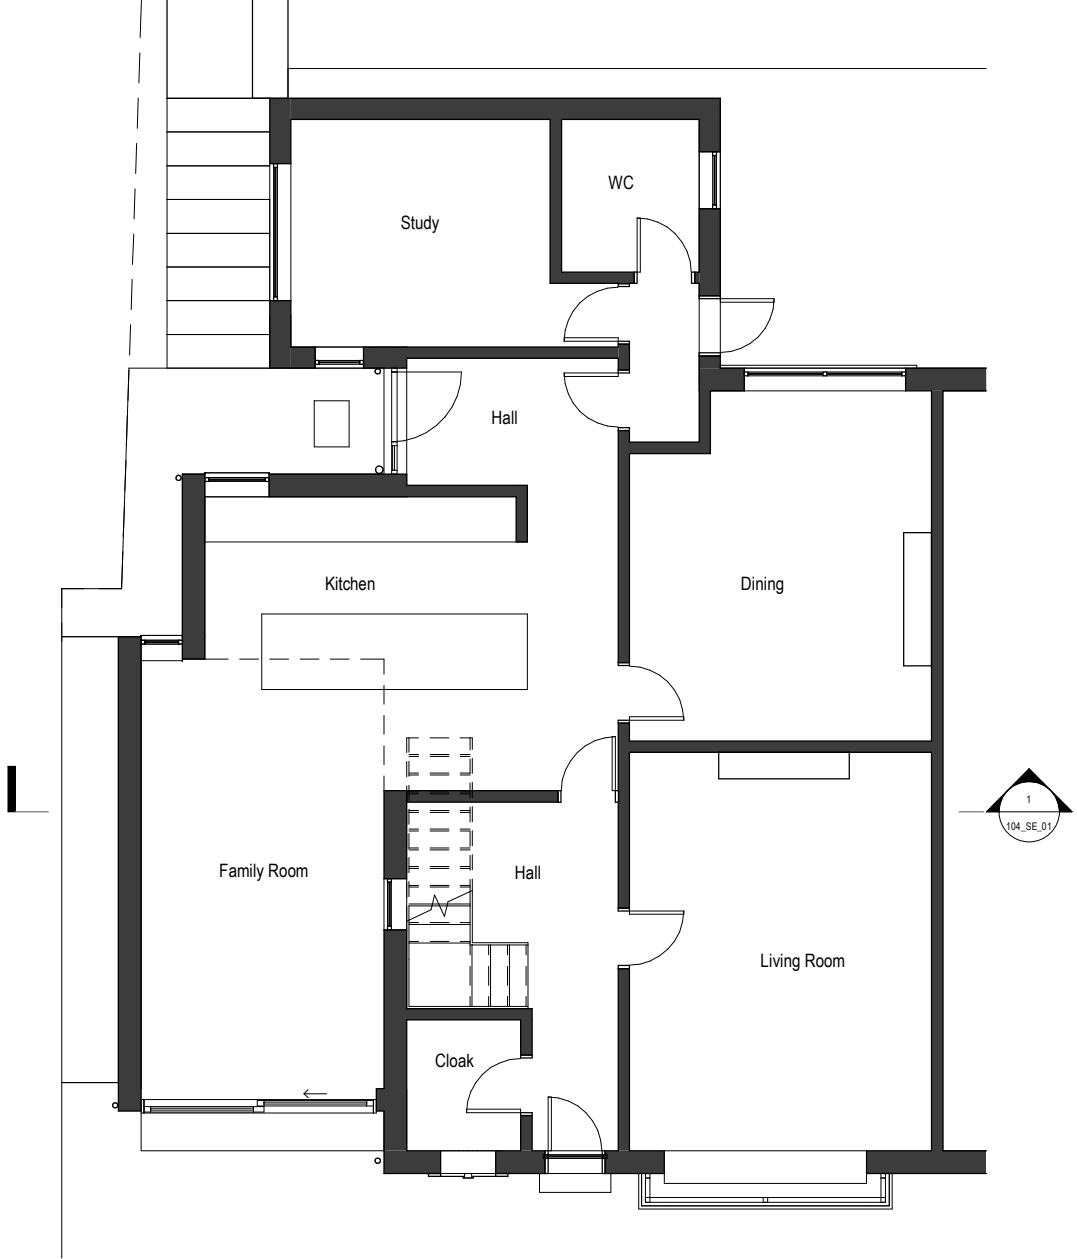

Proposed Ground Floor Plan
1 : 100

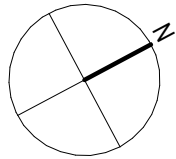

- Notes:
- This drawing is copyright.
 - This drawing is to be read in conjunction with all other relevant drawings.
 - All discrepancies on this drawing are to be reported to the architect.
 - Do not modify any element of this drawing.
 - Use drawing only for purpose(s) issued.

North Sign / Key Plan

The following external model files are included within this drawing:

0mm 60mm

D	25.01.23	Issued for Planning
C	11.11.22	Change to Single Storey Extension
B	27.10.22	Issued to Planning for Comment
A	12.10.22	Issued for information

Rev	Date	Revision Notes	Drawn	Review
-----	------	----------------	-------	--------

Client / Contractor
Joanna Sherborne

Theo Bishop _ Architect
62 Crowstones, Buxton, Derbyshire, SK176NZ
T: 07764935985
E: theobishop@googlemail.com


Project
74 Corbar Road, Buxton

Drawing Title
Existing and Proposed First Floor Plan


Job Number 104	Date Created	PAS 1192 Status Code
-------------------	--------------	----------------------

Scale@A3 As indicated	Purpose
--------------------------	---------


Drawing Number 104_PL_04	Revision D
-----------------------------	---------------

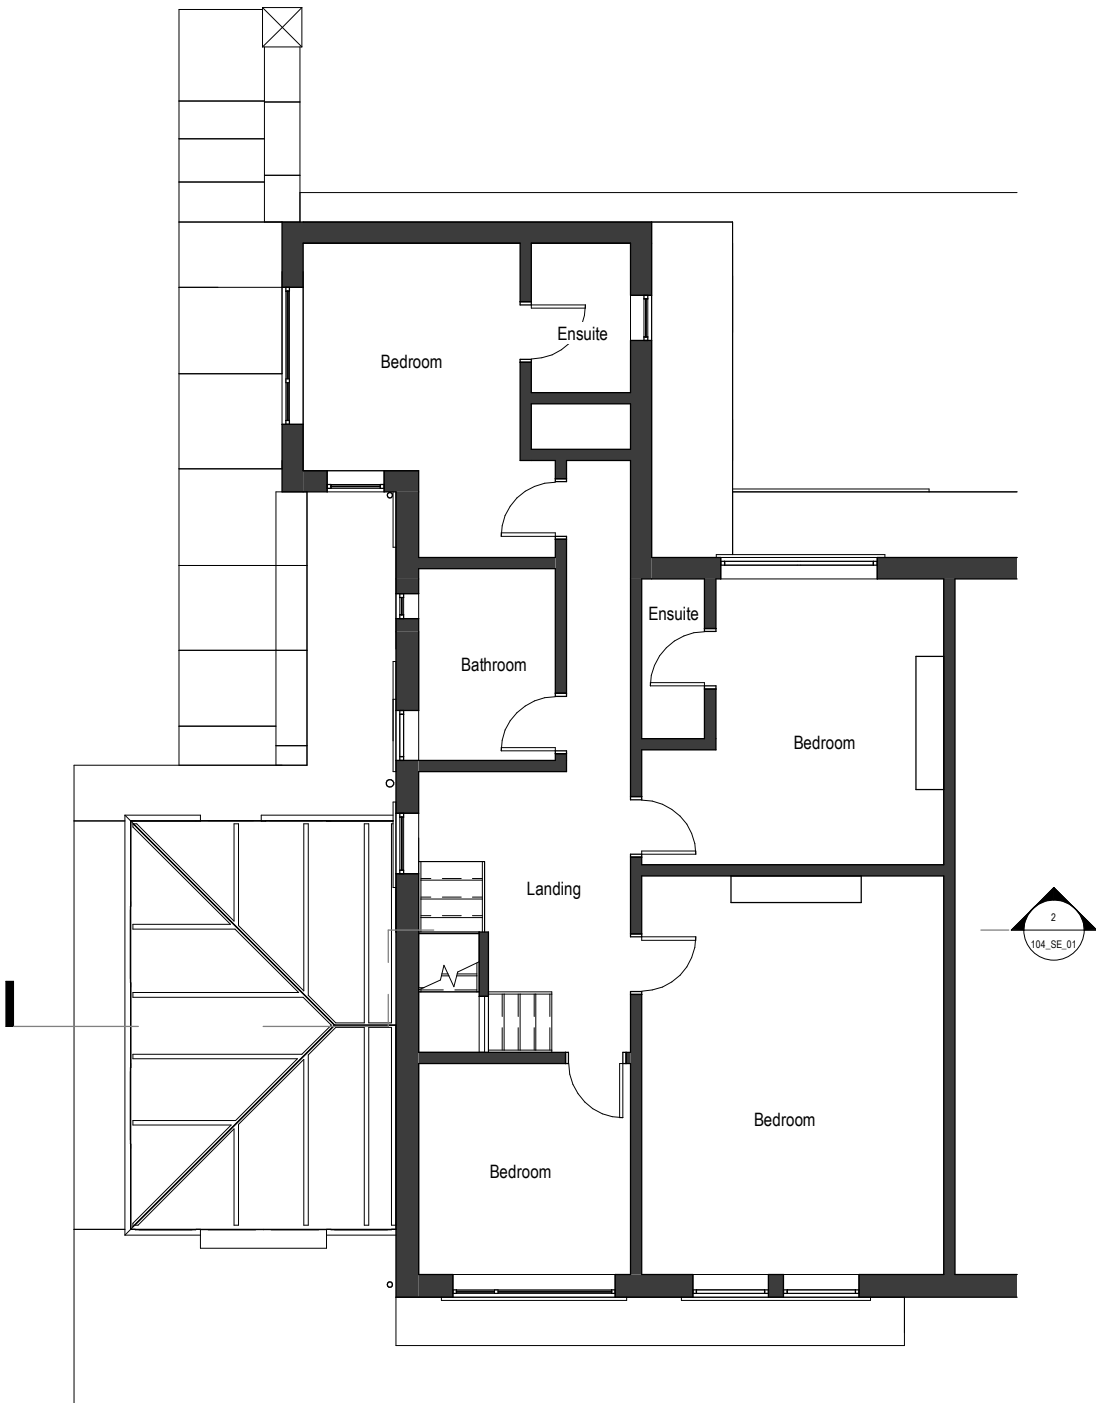

Existing First Floor Plan
1 : 100

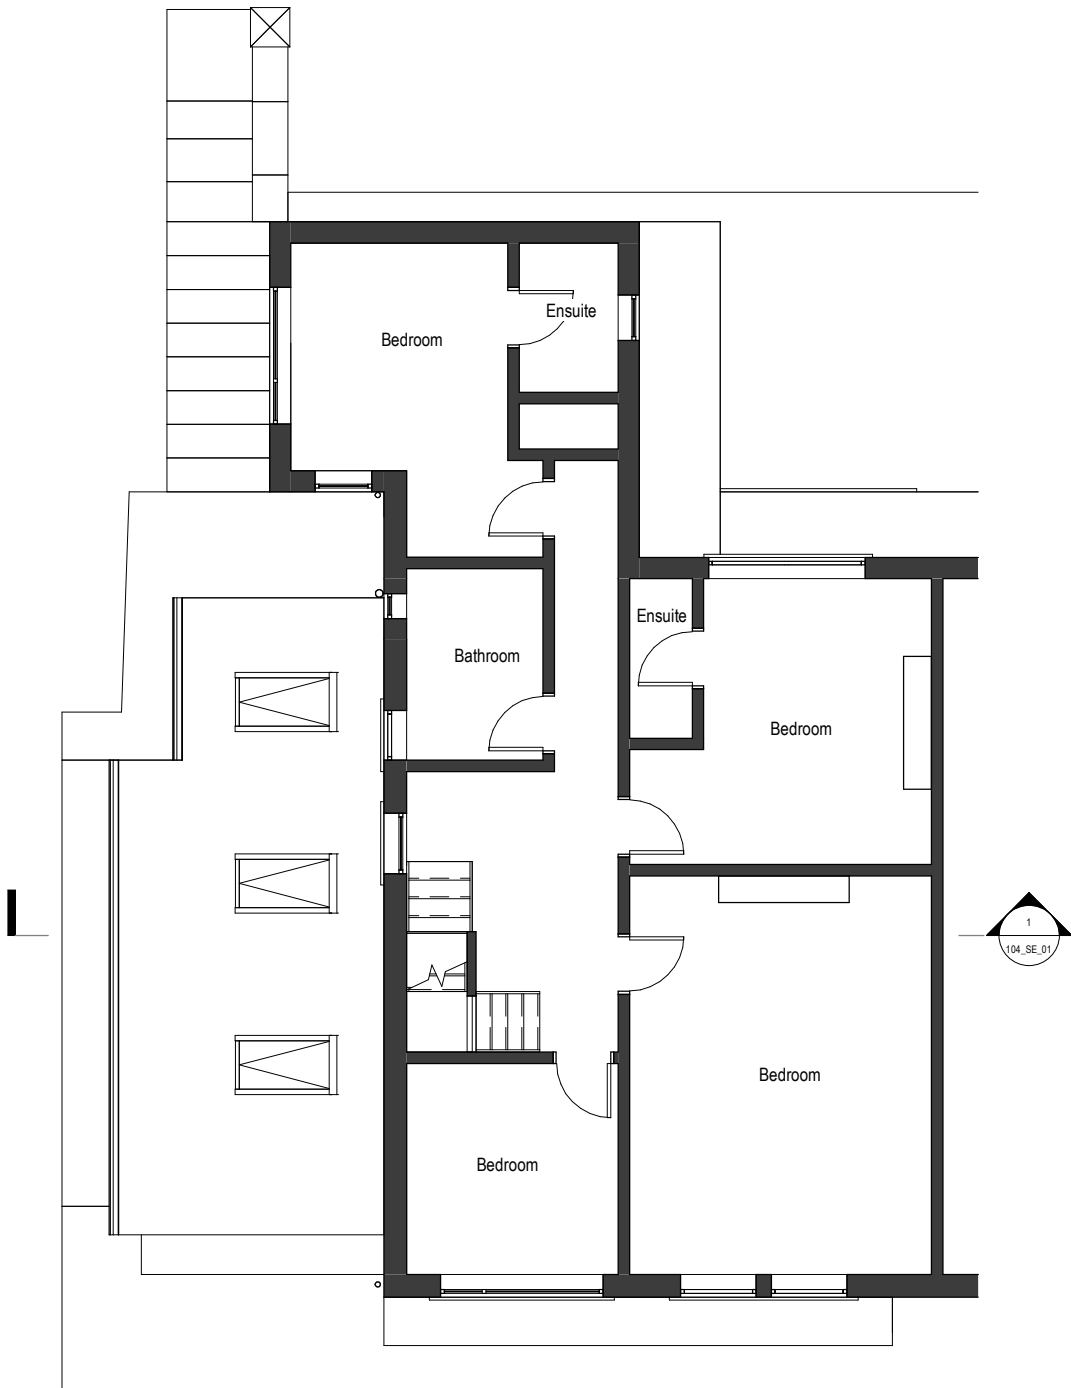

Proposed First Floor Plan
1 : 100

 

North Sign / Key Plan


The following external model files are included within this drawing:



1
104_SE_01

Proposed Second Floor Plan
1 : 100

0mm				60mm
D	25.01.23	Issued for Planning		
C	11.11.22	Change to Single Storey Extension		
B	27.10.22	Issued to Planning for Comment		
A	12.10.22	Issued for information		
Rev	Date	Revision Notes		Drawn / Review
Client / Contractor Joanna Sherborne				
Theo Bishop _ Architect 62 Crowstones, Buxton, Derbyshire, SK176NZ T: 07764935966 E: theobishop@googlemail.com				
Project 74 Corbar Road, Buxton				
Drawing Title Existing and Proposed Second Floor Plan				
Job Number 104		Date Created		PAS 1192 Status Code
Scale@A3 As indicated		Purpose		
Drawing Number 104_PL_05				Revision D

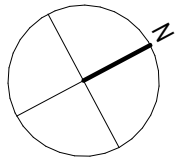

- Notes:
- This drawing is copyright.
 - This drawing is to be read in conjunction with all other relevant drawings.
 - All discrepancies on this drawing are to be reported to the architect.
 - Do not modify any element of this drawing.
 - Use drawing only for purpose(s) issued.

North Sign / Key Plan

The following external model files are included within this drawing:

0mm 60mm

D	25.01.23	Issued for Planning
C	11.11.22	Change to Single Storey Extension
B	27.10.22	Issued to Planning for Comment
A	12.10.22	Issued for information

Rev	Date	Revision Notes	Drawn	Review
-----	------	----------------	-------	--------

Client / Contractor

Joanna Sherborne

Theo Bishop _ Architect
62 Crowstones, Buxton, Derbyshire, SK176NZ
T: 07764935985
E: theobishop@gmail.com


Project
74 Corbar Road, Buxton

Drawing Title
Proposed and Existing Roof Plan


Job Number 104	Date Created	PAS 1192 Status Code
-------------------	--------------	----------------------

Scale@A3 As indicated	Purpose
--------------------------	---------

Drawing Number 104_PL_06	Revision D
-----------------------------	---------------

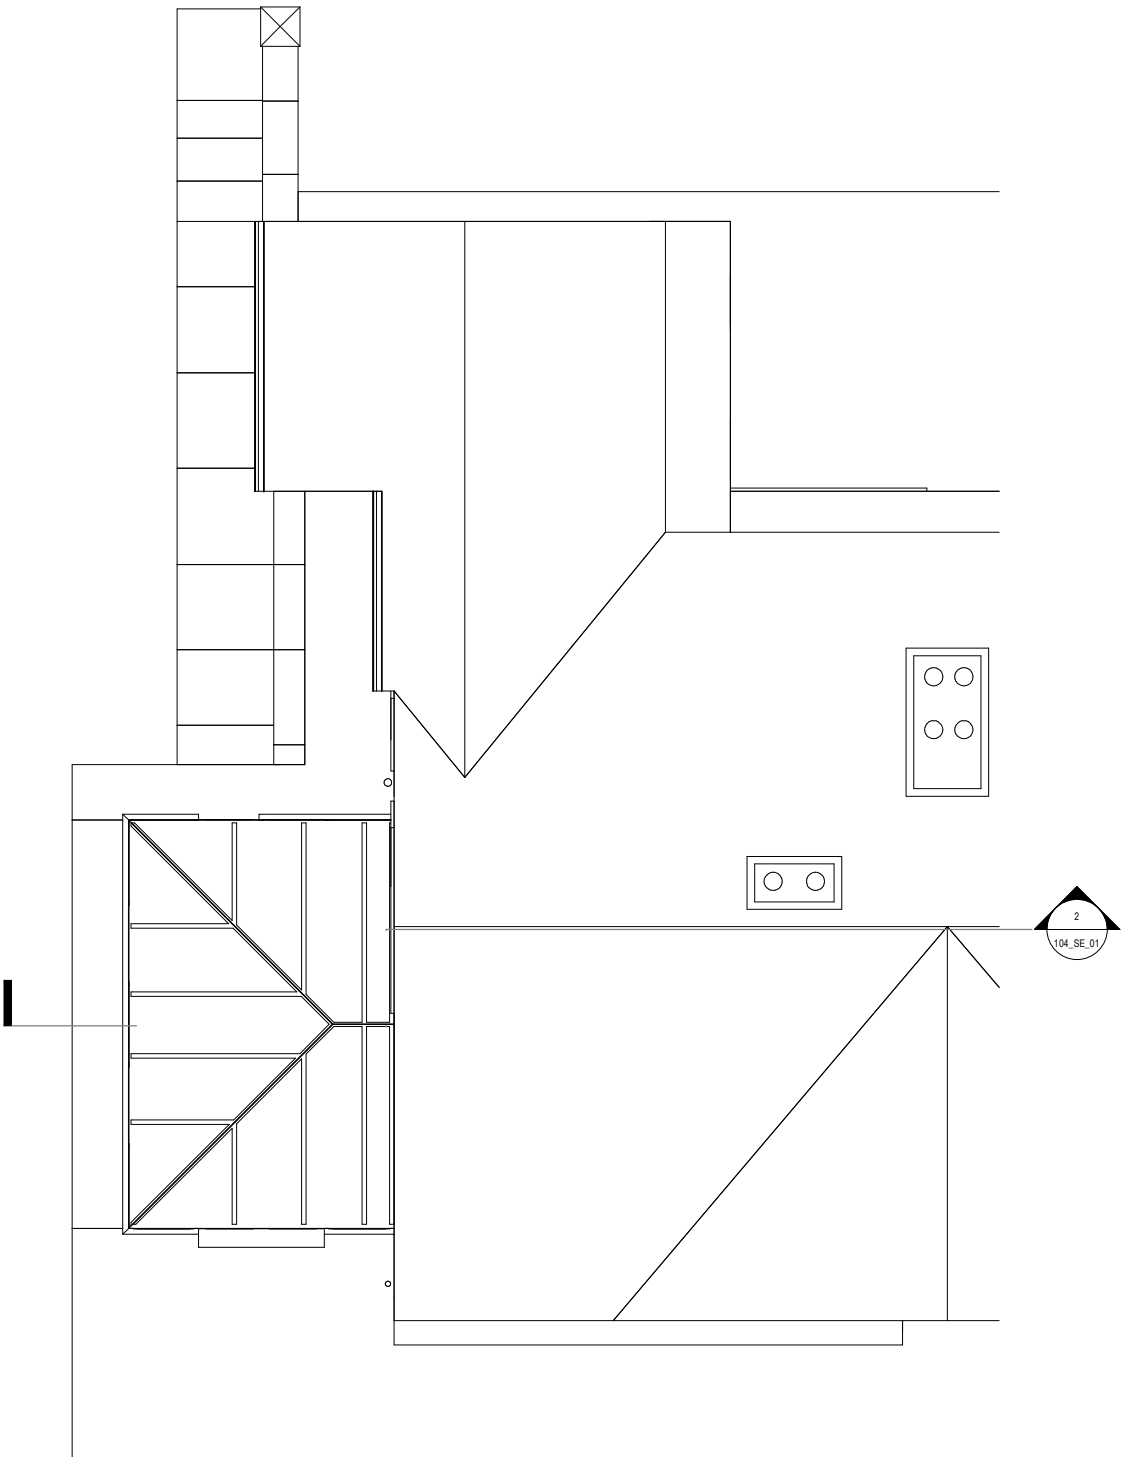

Existing Roof Plan
1 : 100

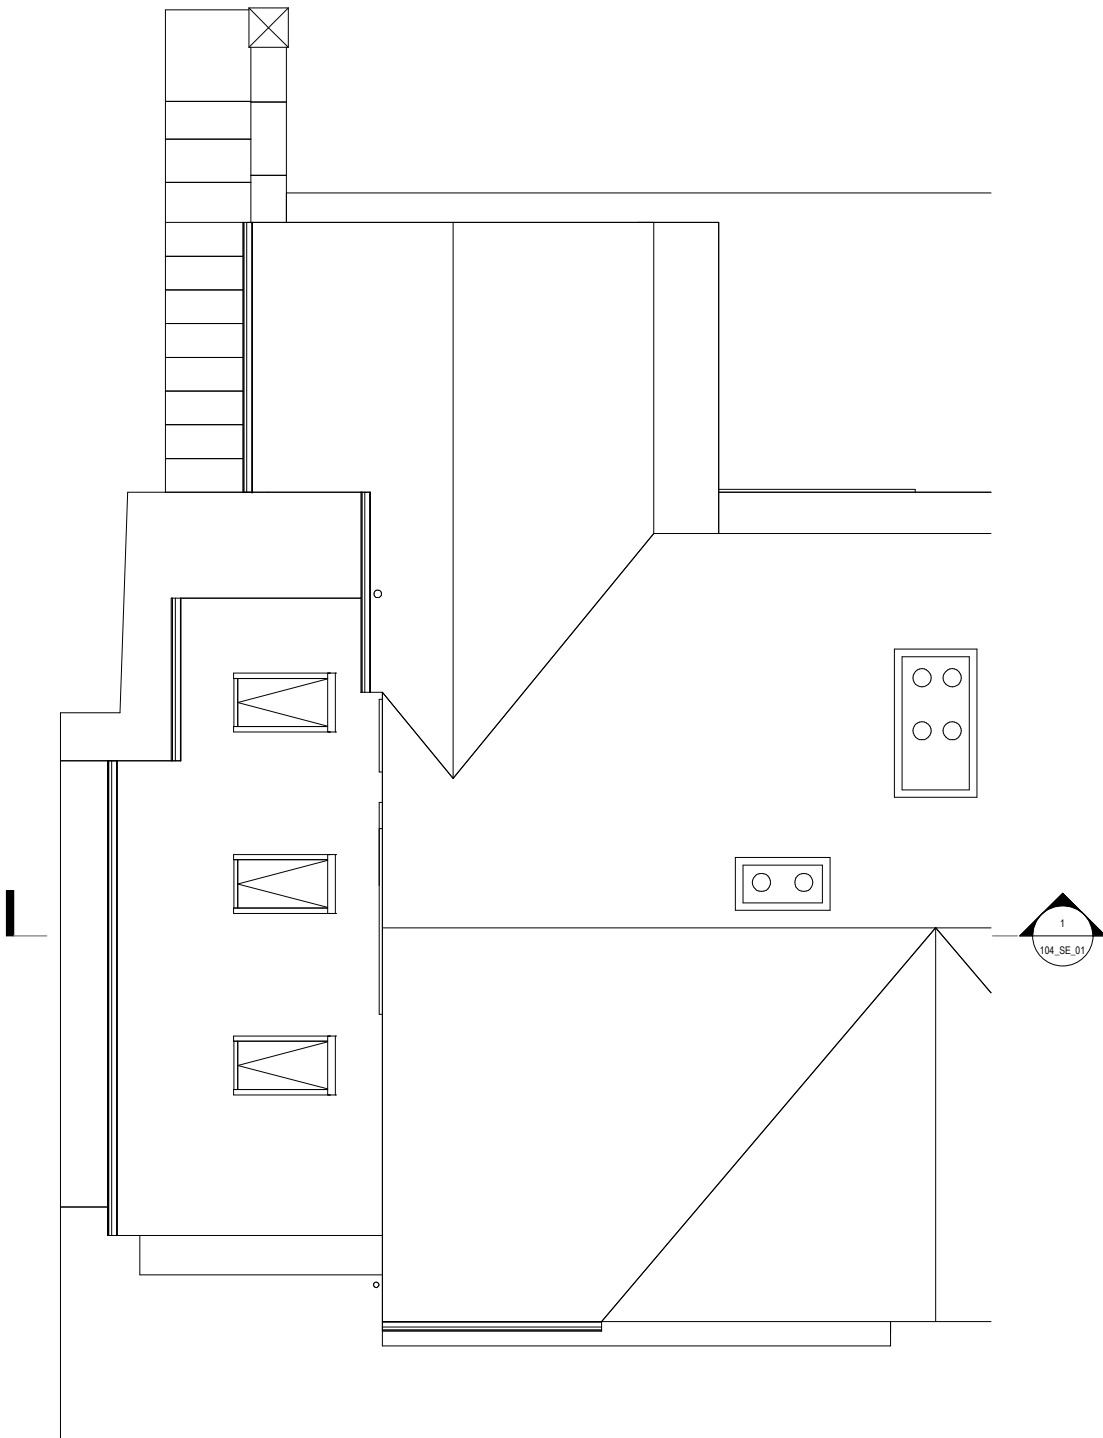

Proposed Roof Plan
1 : 100