



Figured dimensions only to be taken from this drawing.
All contractors must visit the site and be responsible for checking all setting out dimensions and notifying the architect of any discrepancies prior to any manufacture or construction work.



NOTES:

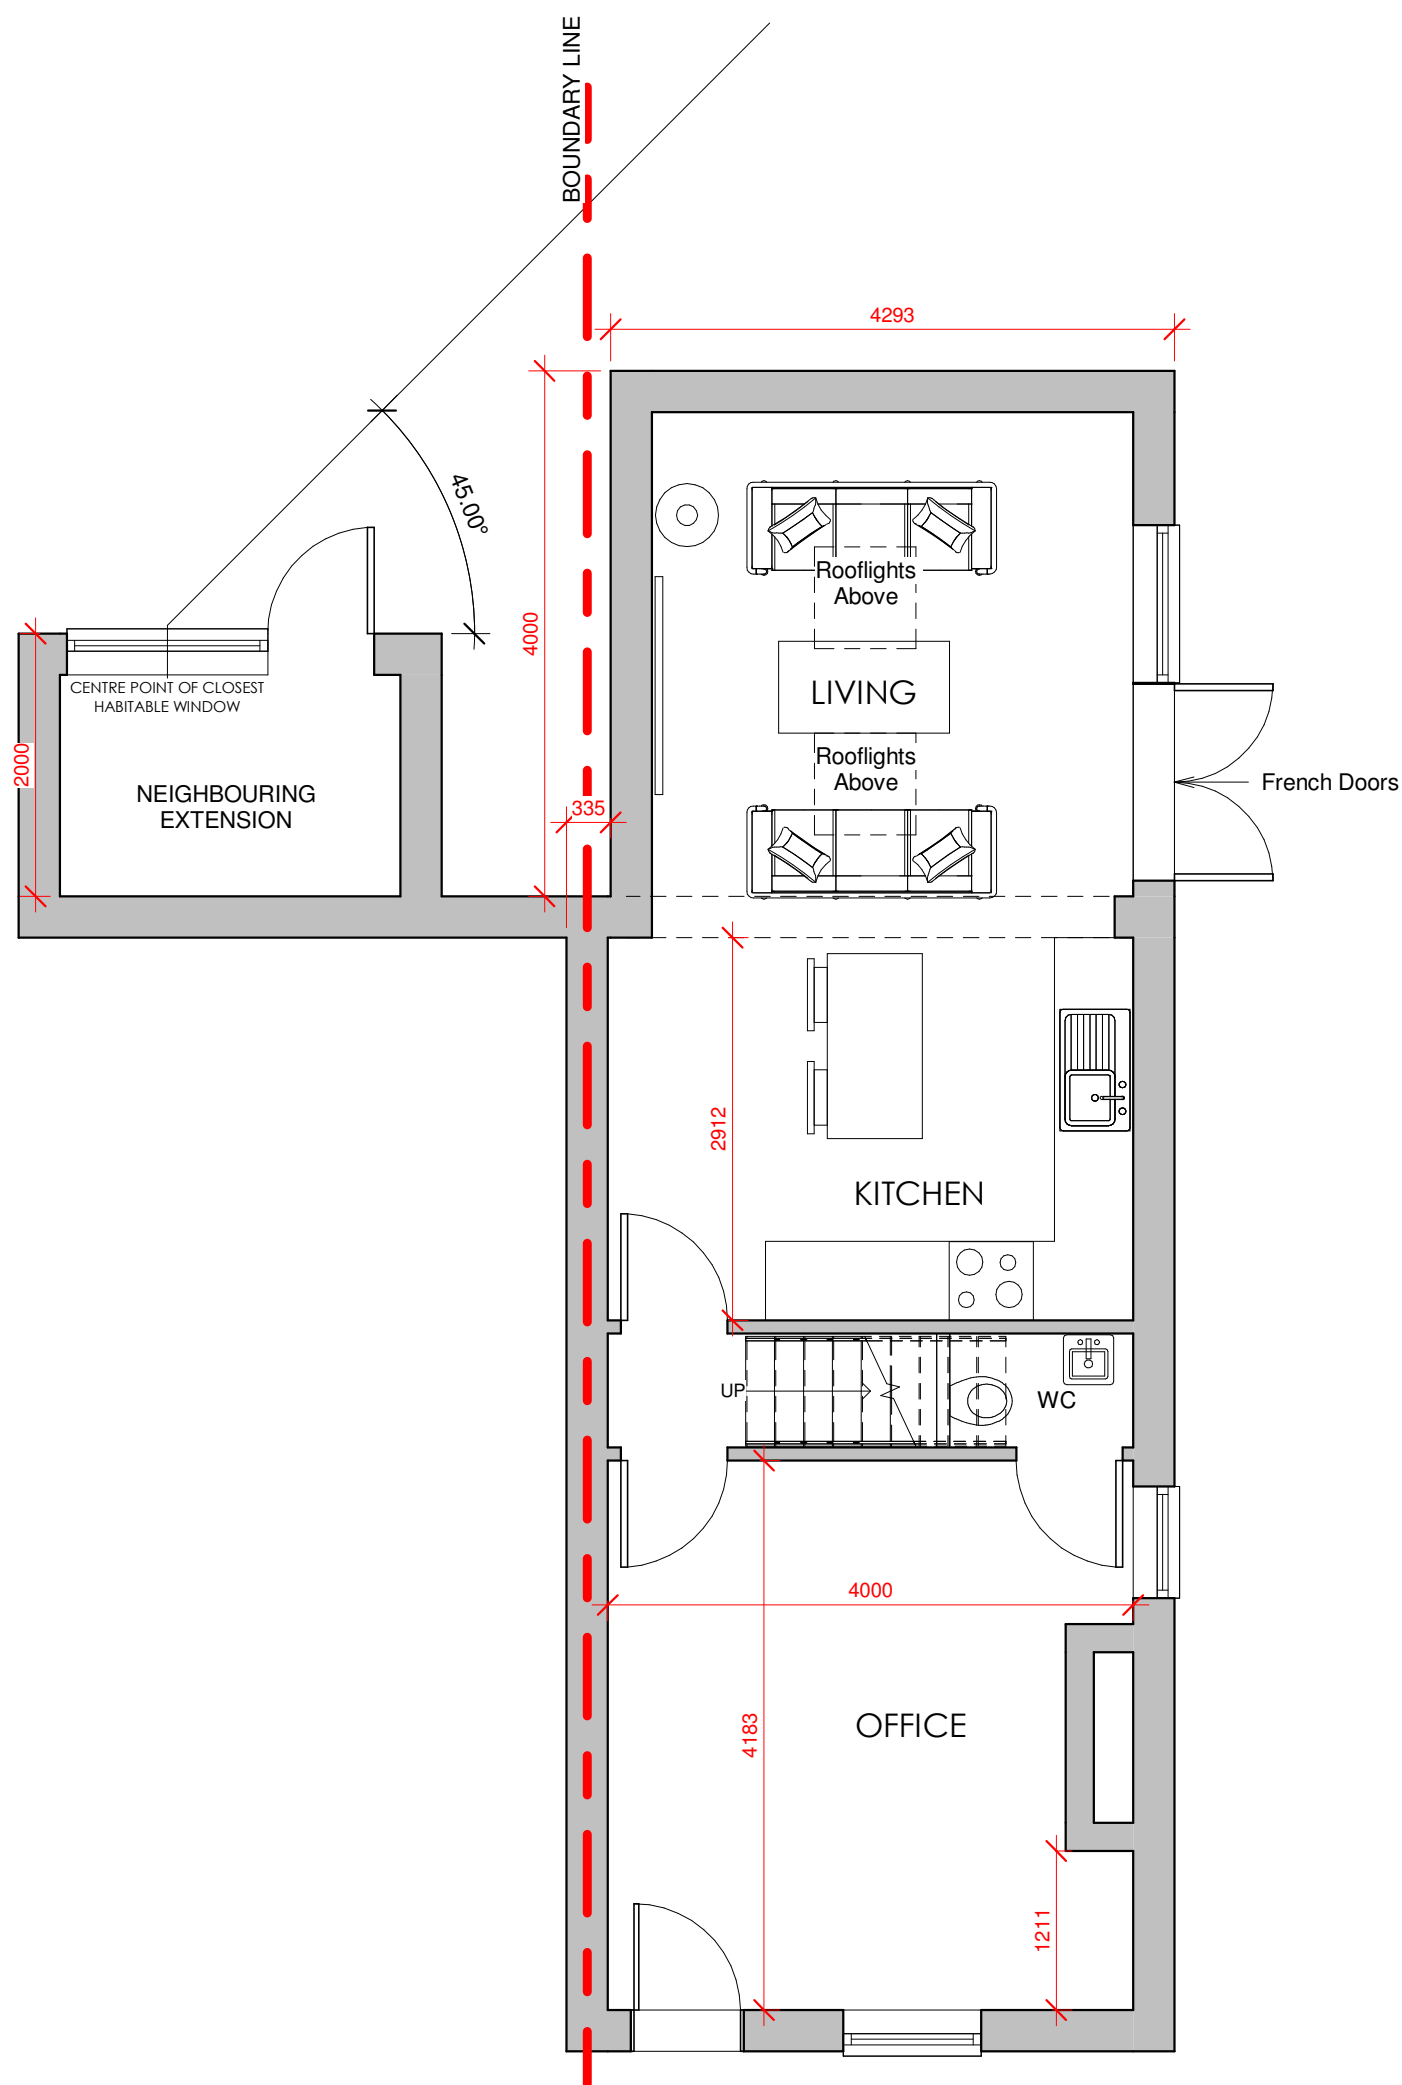

1 PROPOSED - GROUND FLOOR
1 : 50

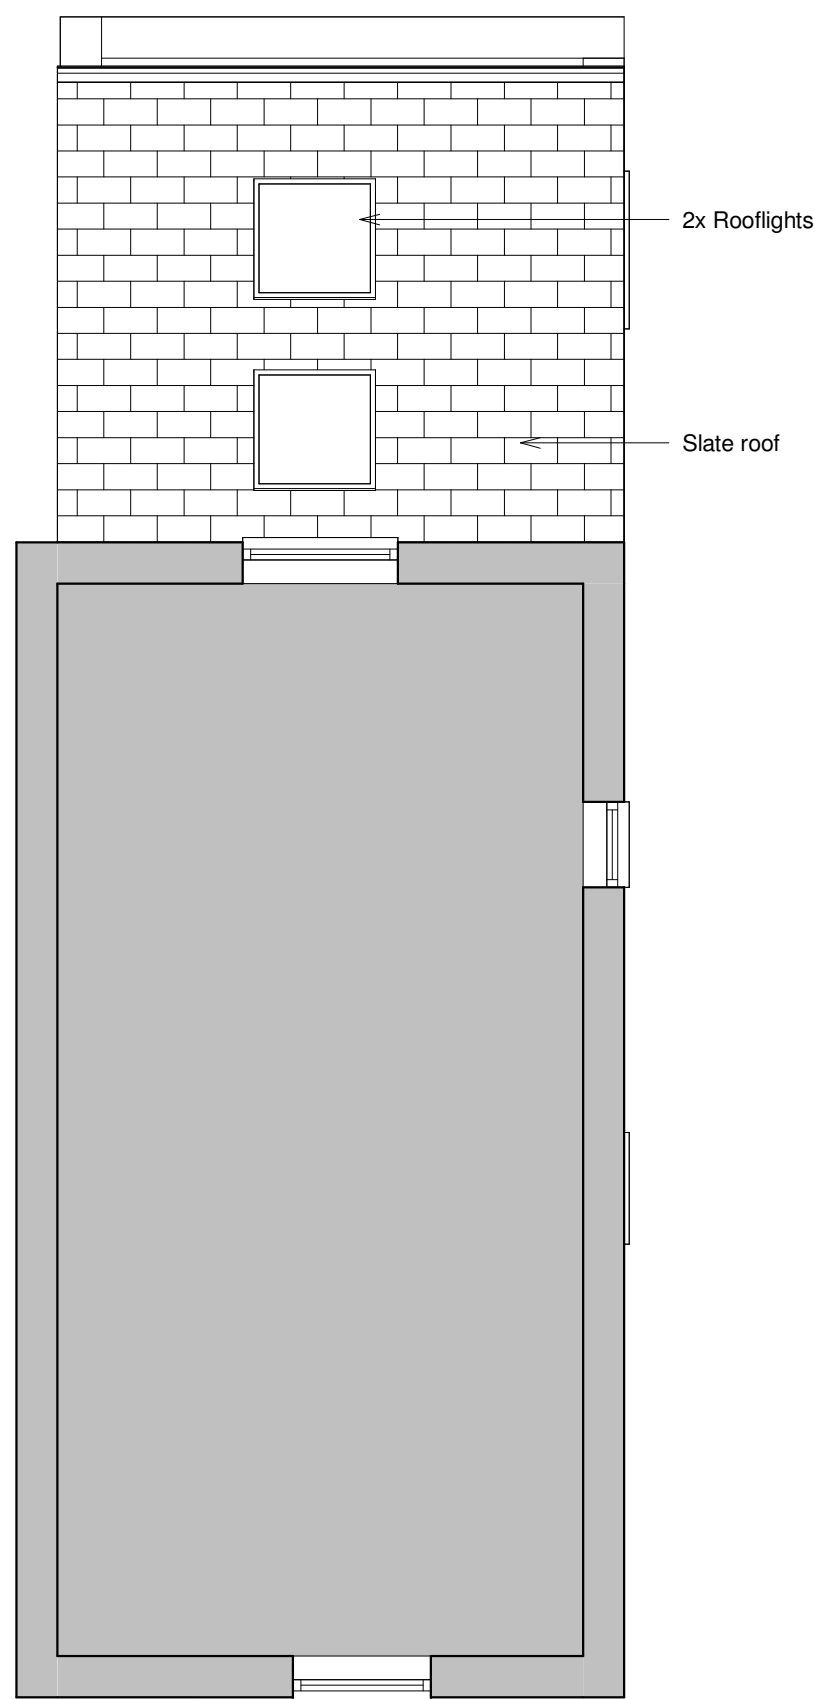

2 PROPOSED - ROOF PLAN
1 : 50

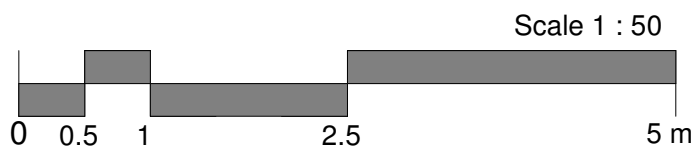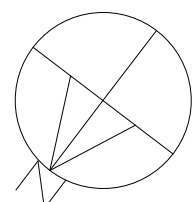

 SLH Home Design www.slhomedesign.co.uk info@slhomedesign.co.uk		Client: Sally Weston	Project: 61 Green Ln, Hadfield, Glossop SK13 2DT	Sheet Description: Proposed Plans	Sheet: A3	Project Number: 3082	Rev:
					Scale: 1 : 50	Drawing Title: Proposed Plans	
					Design: SH	Drawing Number A201	
					Check: SH	Status: planning	