



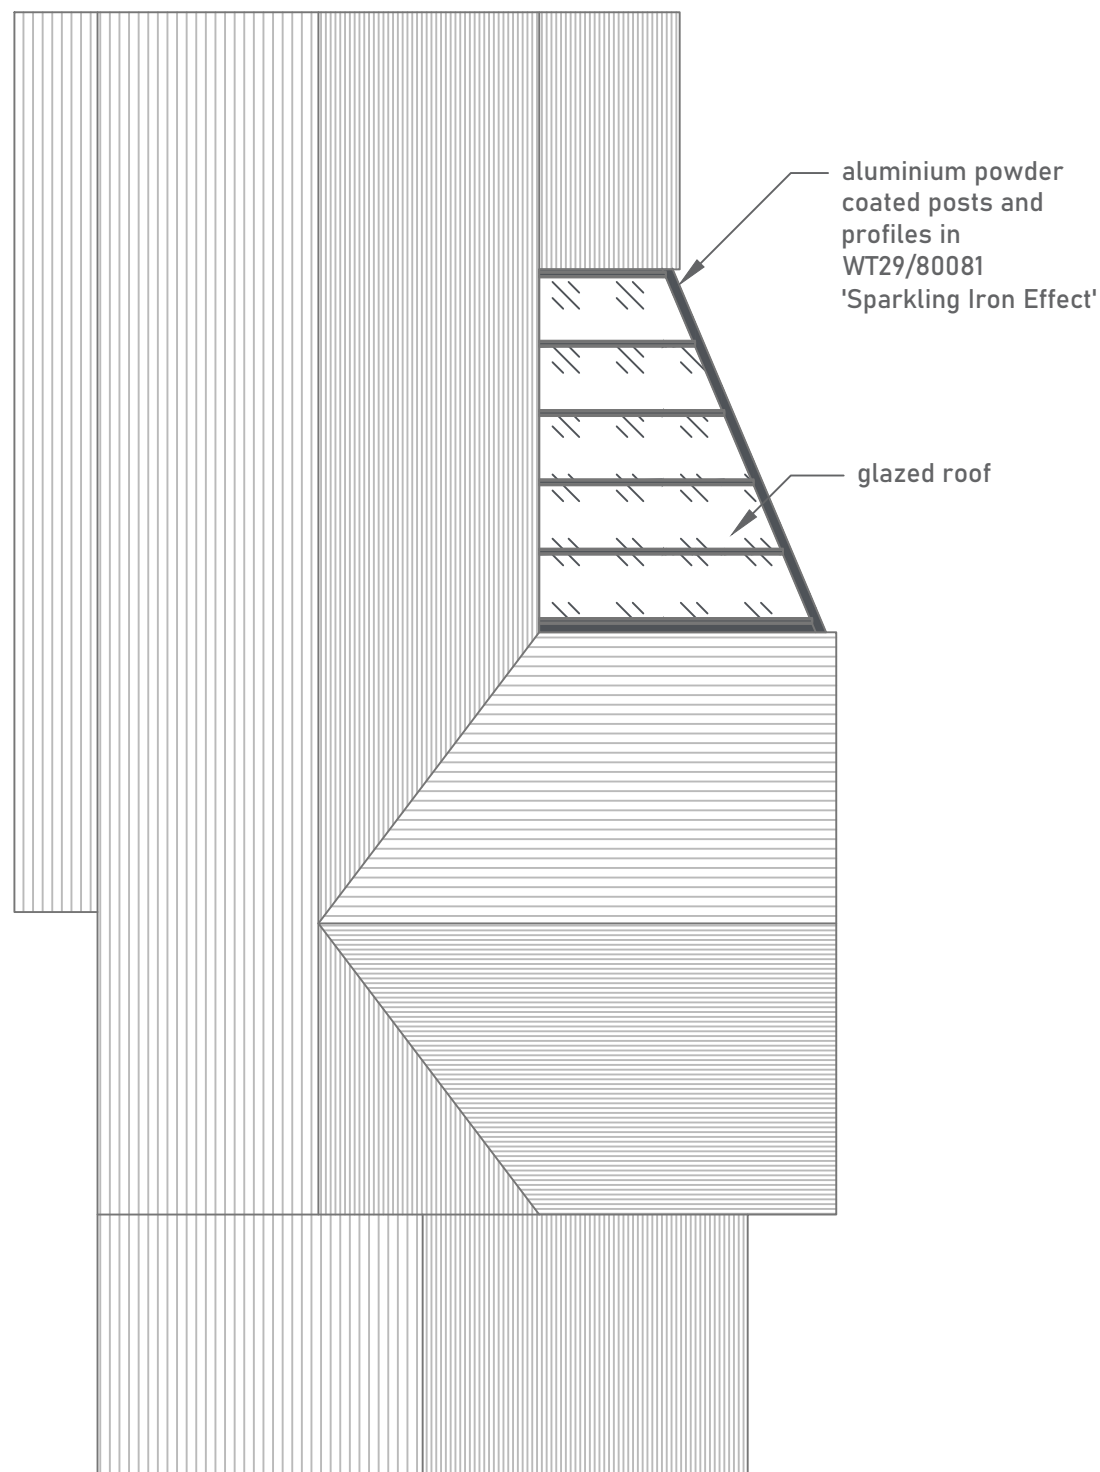


ROOF PLAN

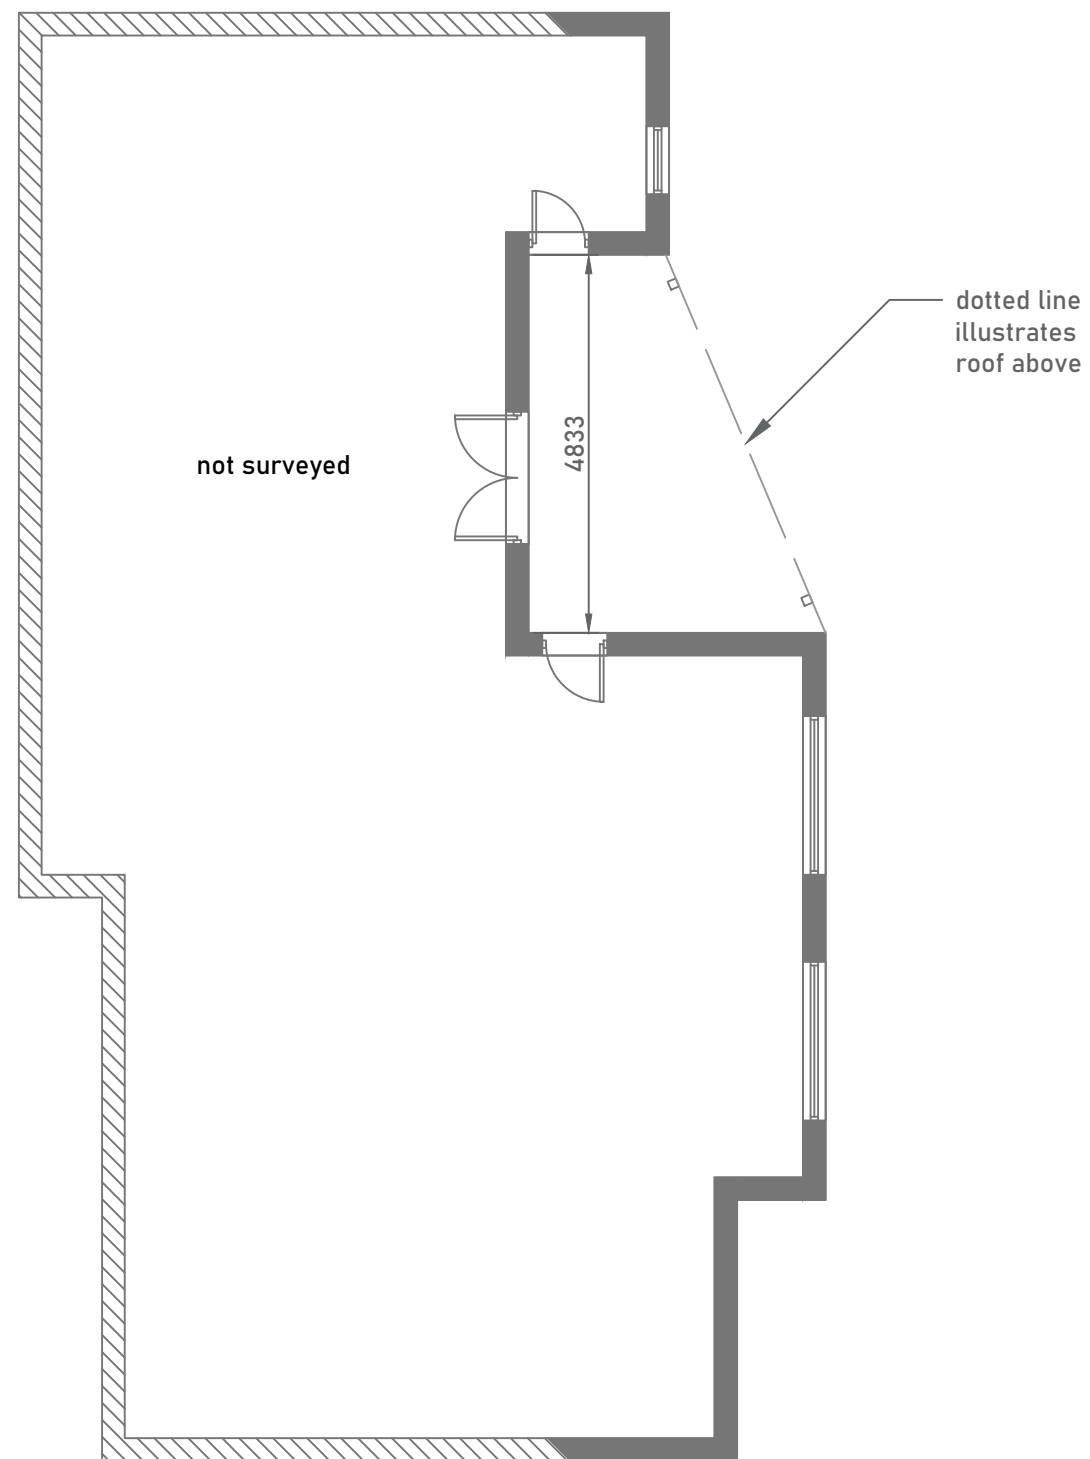

FLOOR PLAN

SCALE- 1:100 @ A3

 

Single storey glass roof located on the rear elevation of the property in the private garden. The structure will feature aluminium powder coated posts and profiles in WT29/80081 'Iron Glimmer Effect'

-	-	-
no.	revision/issue	date

eden VERANDAS

Eden Verandas Ltd.
Unit 13, Southwood Business Park,
Armstrong Mill,
Farnborough,
GU14 0NR
01252451580
www.edenverandas.co.uk info@edenverandas.co.uk

job title
**Mr & Mrs Cummins,
1A Horderns Road,
Chapel-En-Le-Firth,
Highe Peak,
Derbyshire, SK23 9ST**

drawing title
**Plans
As Proposed**

drawing status
PLANNING

job no. 34463	drawing no. 34463-03
date 25/01/2023	
scale 1:100 @A3	