


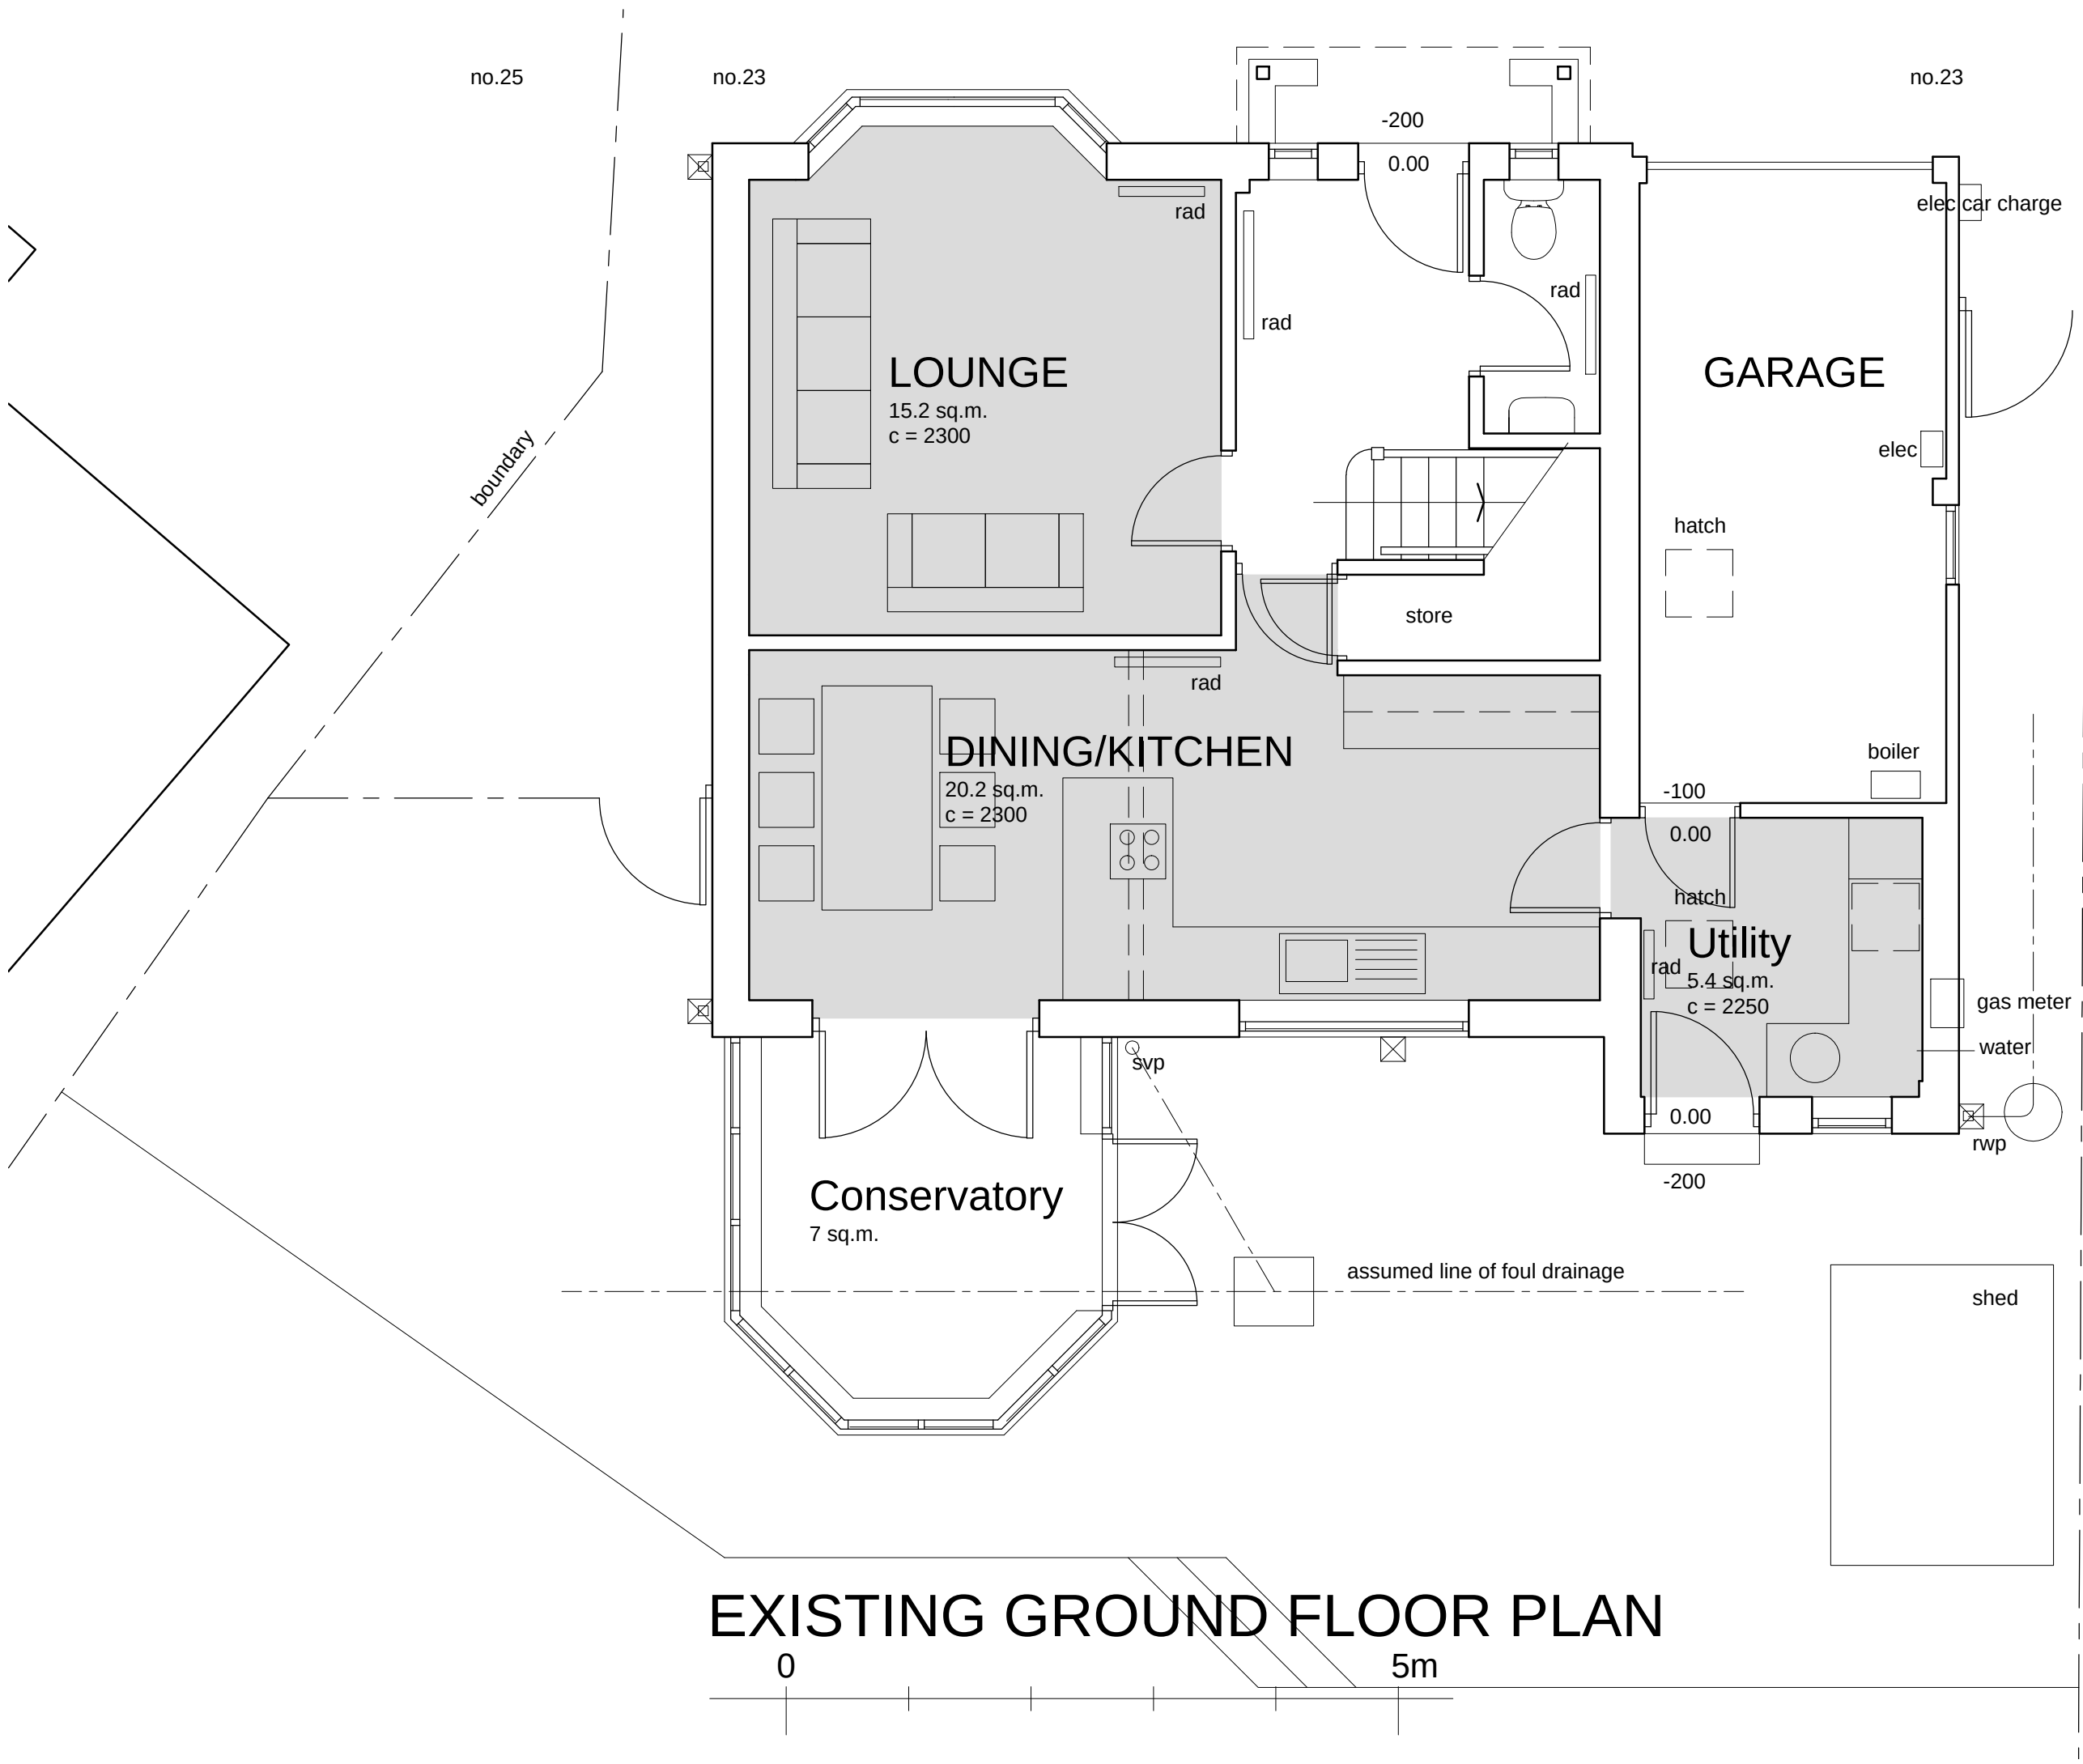

EXISTING GROUND FLOOR PLAN

A	18.01.23	Submitted for Planning.	PD
-	04.12.22	Issued for client comment.	PD
Rev No	Date	Description	dwn chkd

client
Mr & Mrs Knowles

project
PROPOSED REAR EXTENSION
23 Brookside Road, Chapel-en-le-frith.
drawing
EXISTING GROUND FLOOR PLAN

date
Dec 22
scale
1:50@A3
drawn
PD
checked

PLANNING		
job no	dwg no	revision
KNO	01	A