




- all dimensions to be checked on-site and discrepancies to be reported to the architects

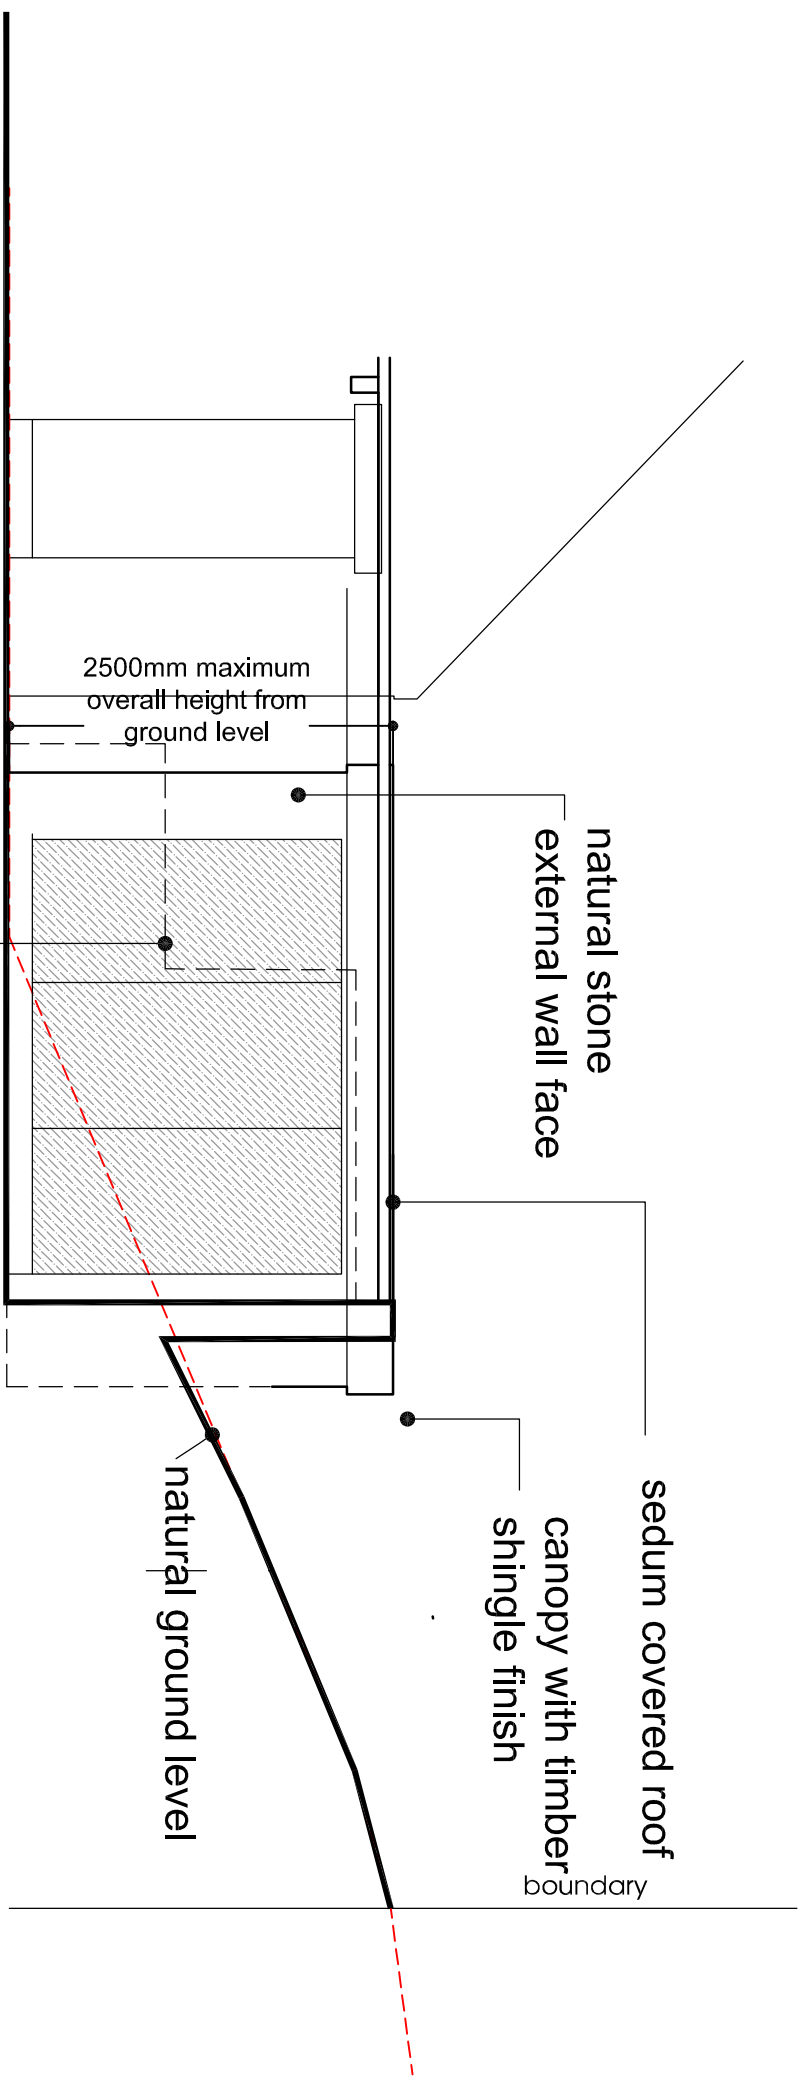

north west
elevation

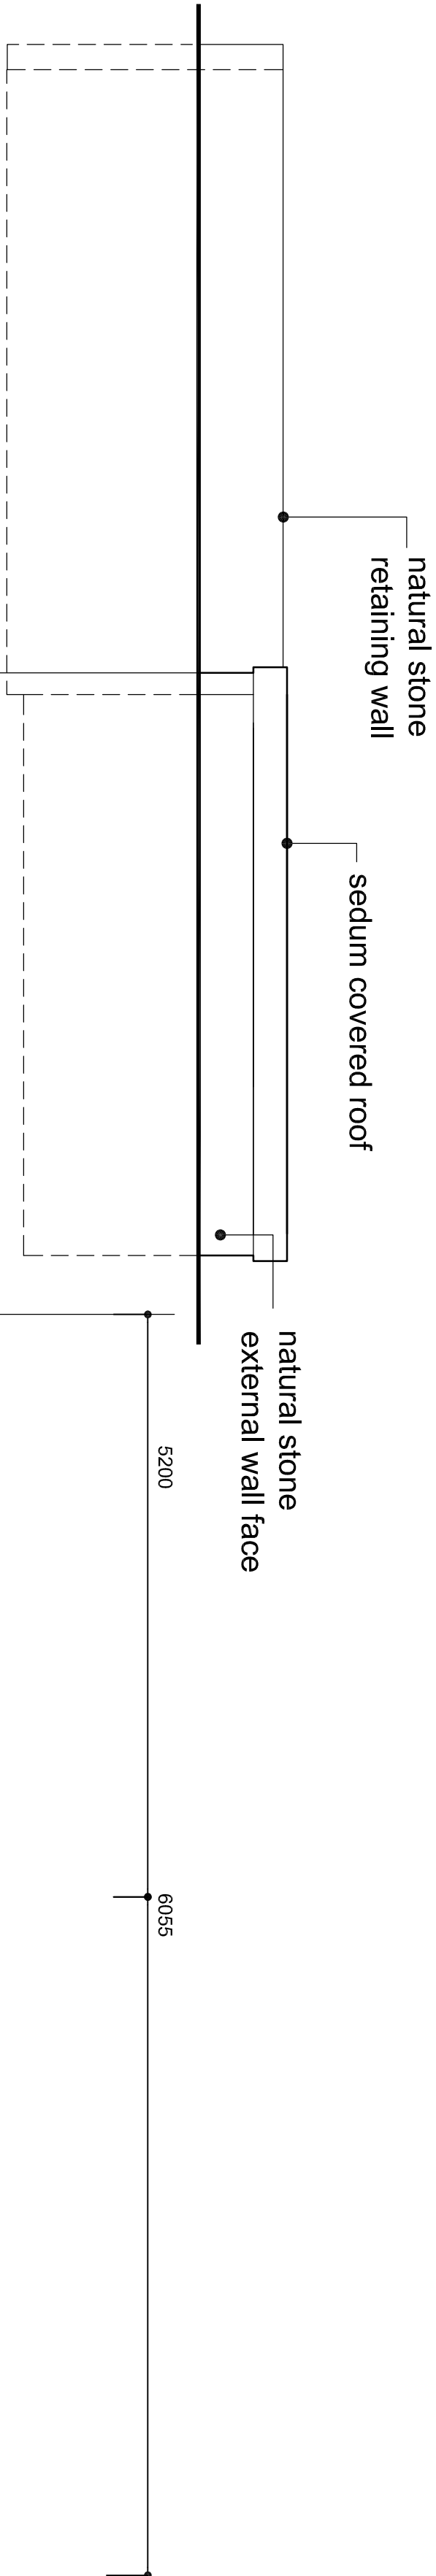

south west
elevation

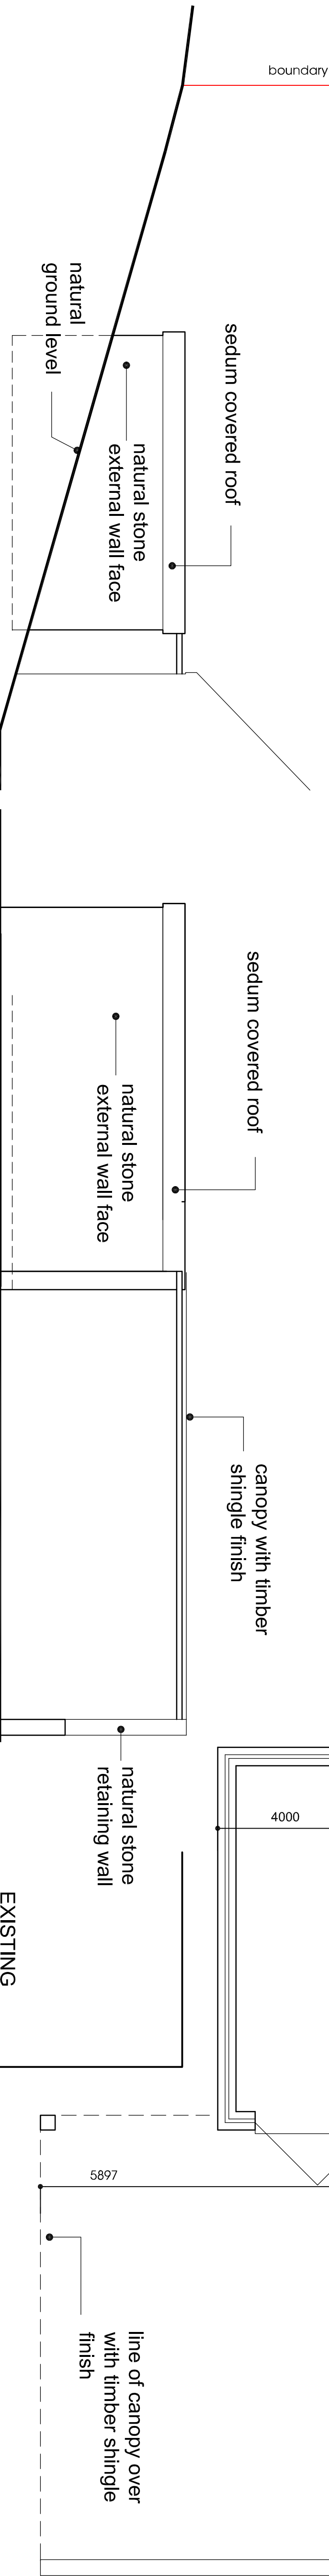


south east
elevation

north east
elevation


0 5 metres
SCALE 1:50

floor plan scale 1:50

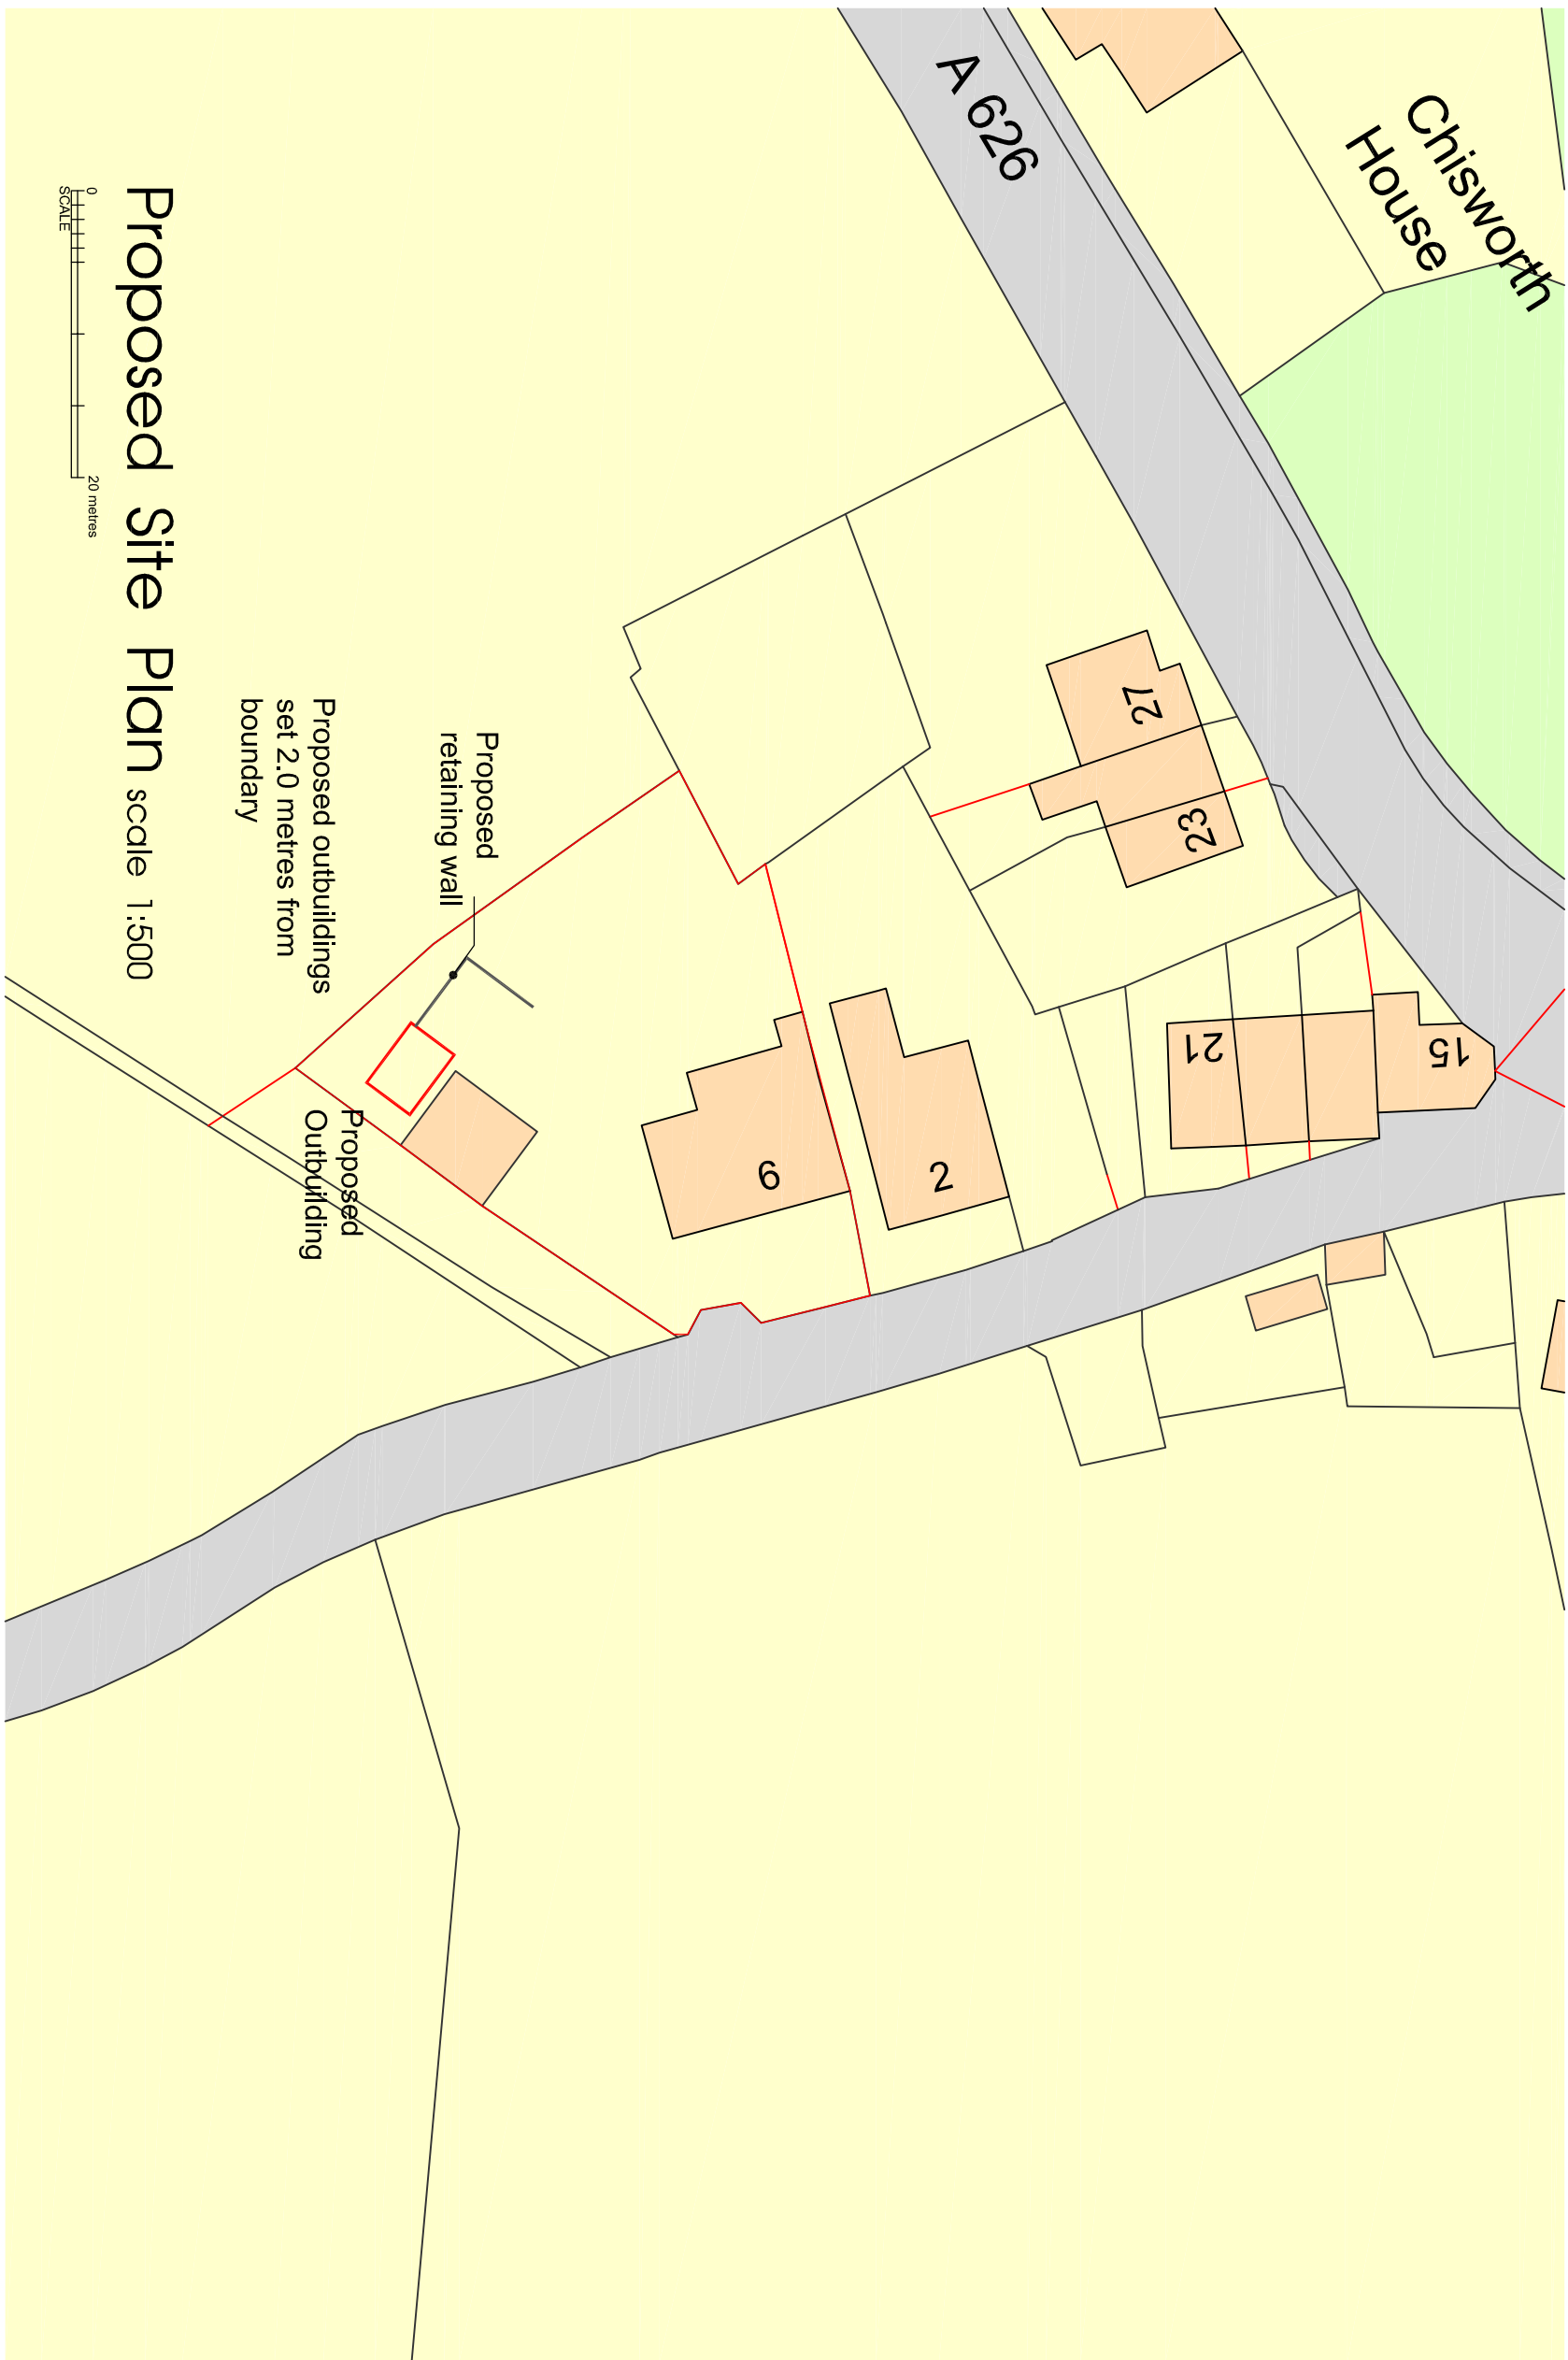

Proposed Site Plan scale 1:500

0 20 metres
SCALE

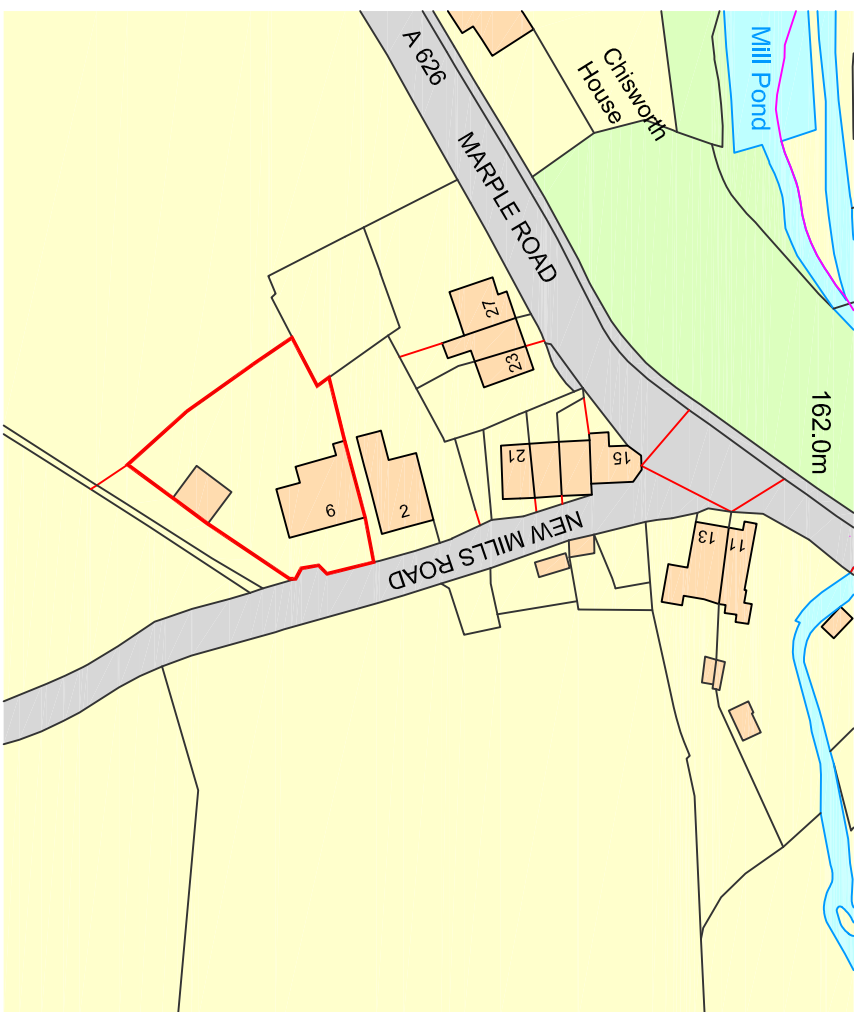

Location Plan

scale 1:1250

0 50 metres
SCALE

Client C Vincent esq.

Project 6 New Mills Road,
Chisworth,
Derbyshire, SK13 5DU

Title Proposed Outbuilding

Drawing Number 01 Revision F

Scale 1:500 Date May 22
Drawn by RH Status As shown A1

fisk
& associates
architects

20 Chorley road, swinton, manchester, m27 5dJ
t - 0161 793 5300 e - info@rnfisk.co.uk

f