

ROBERT L FORD

private architectural practitioner and rural development consultant

PARKSIDE PARK ROAD LEEK STAFFORDSHIRE ST13 8JT

roblford@phonecoop.coop 01538 389290 / 07969 68 68 86


DRAWING NO. 9HB 04 FLOOR PLANS SCALE 1:50 AT A3

PROPOSED ERECTION OF A TWO STOREY DETACHED 2BEDROOMED 3 PERSON DWELLING HOUSE
TO THE REAR OF 7-9 HIGH STREET BUXTON SK17 6ET

11 2022


NORTH

0.5 X 5 METRES AT 1:50 SCALE

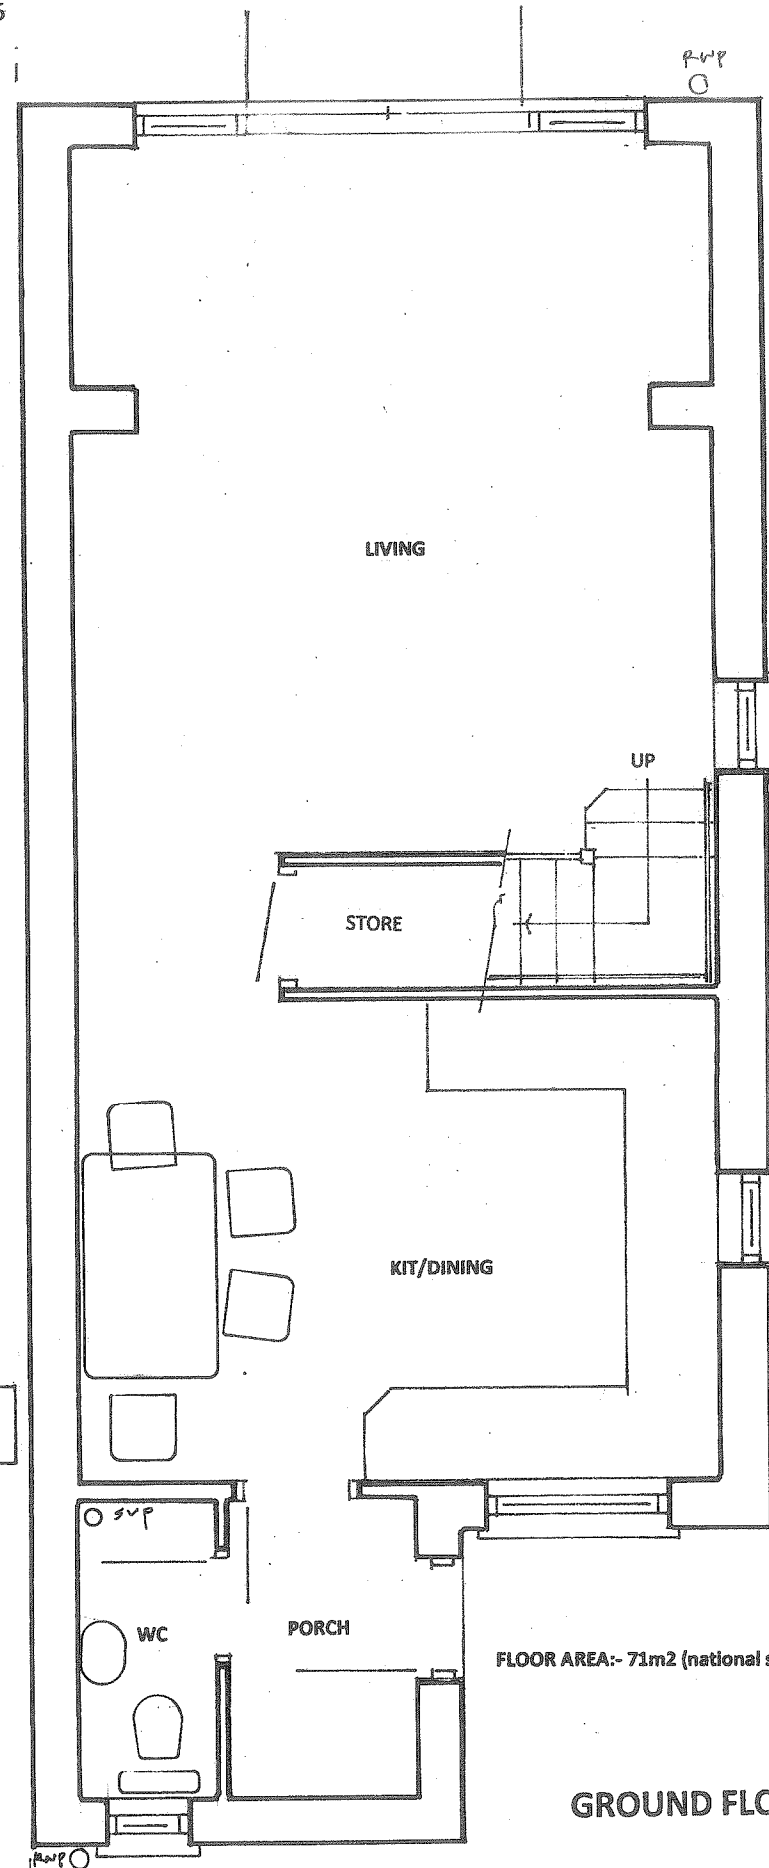

FLOOR AREA:- 71m² (national standard for a 2 storey 2br/3 p dwelling is 70m²)

GROUND FLOOR PLAN

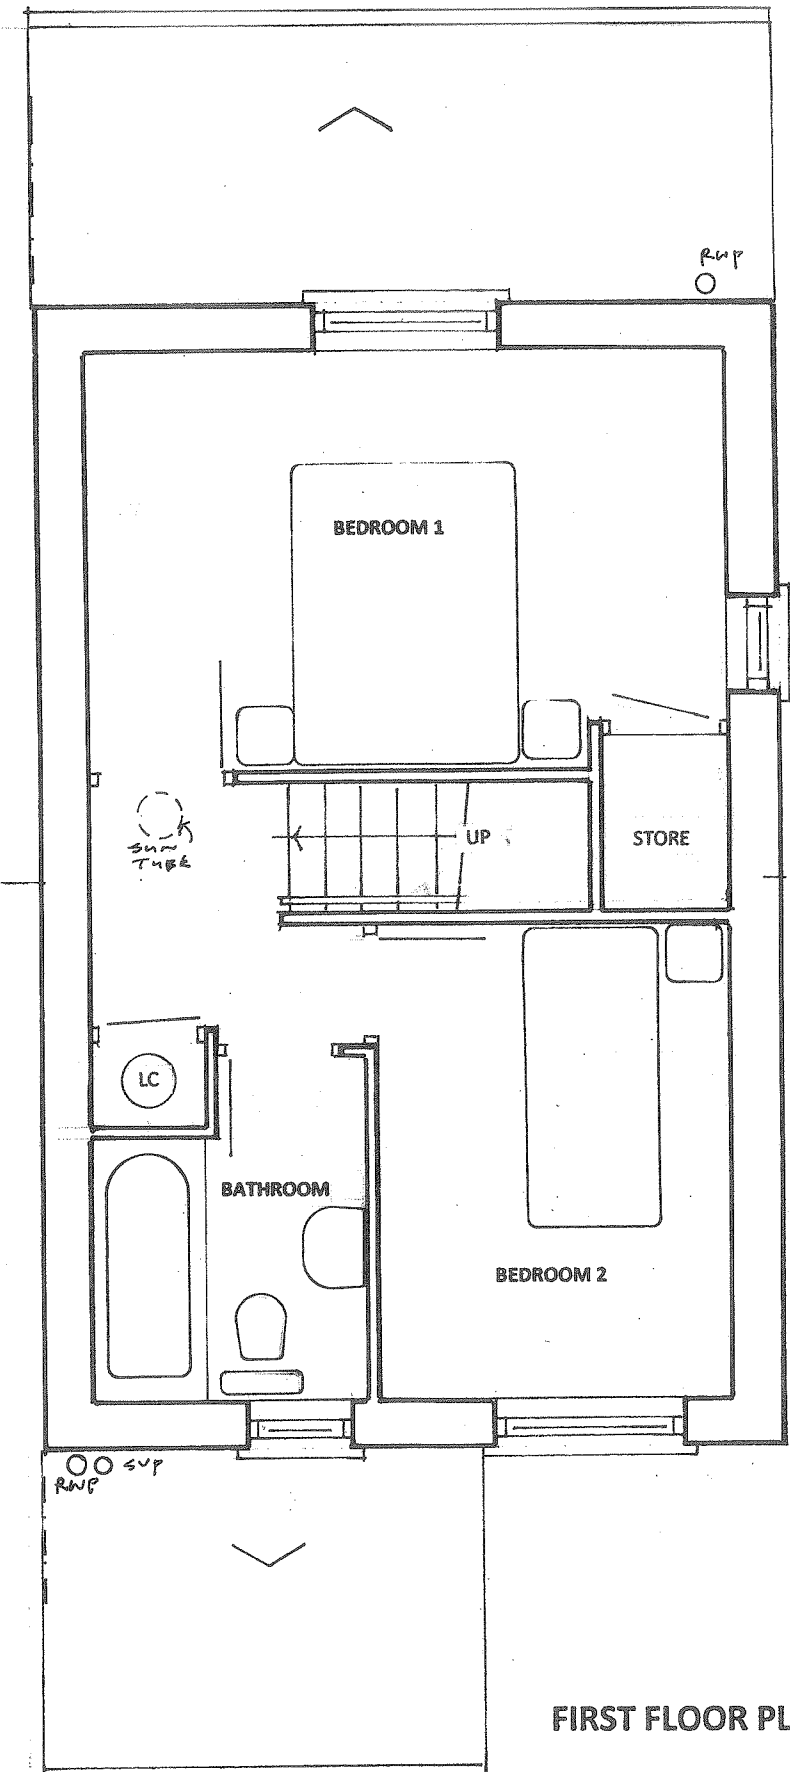

FIRST FLOOR PLAN