


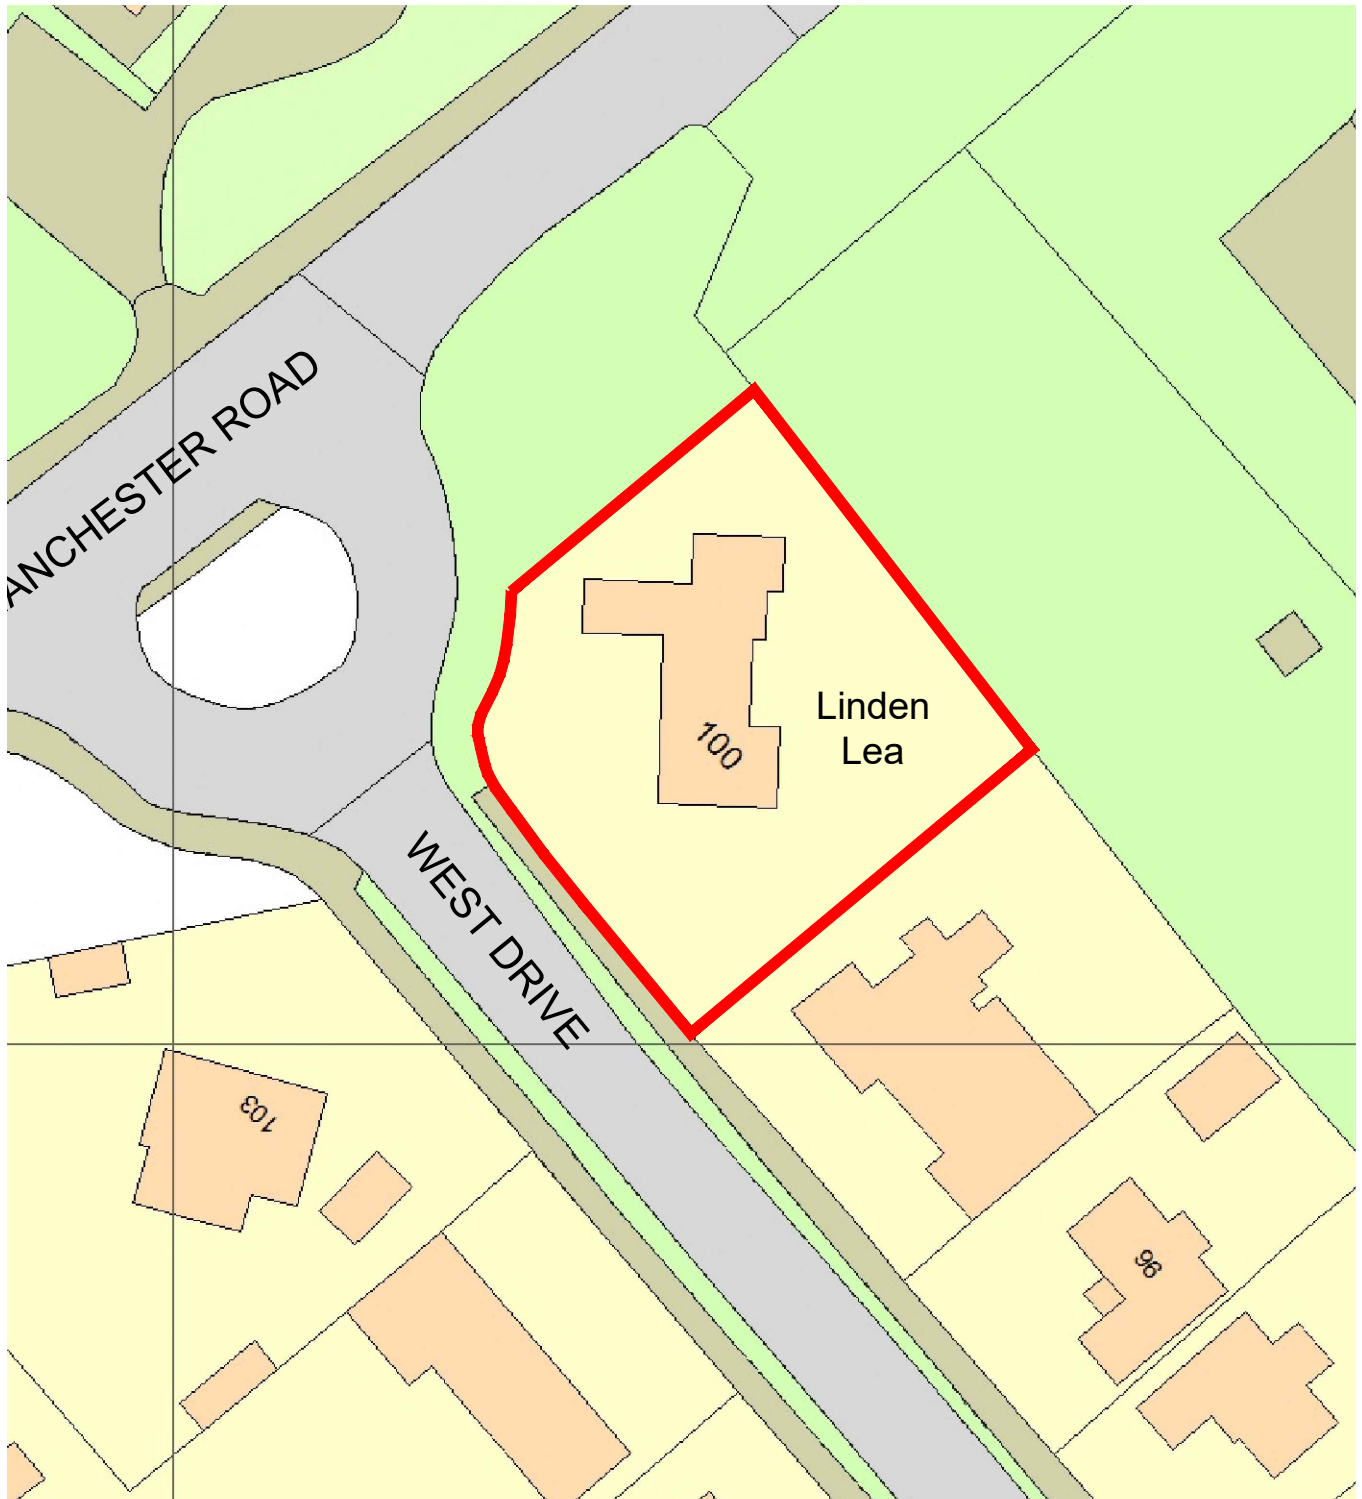

Linden Lea, West Drive, Tintwistle
Existing Site Plan
Scale 1:500

