


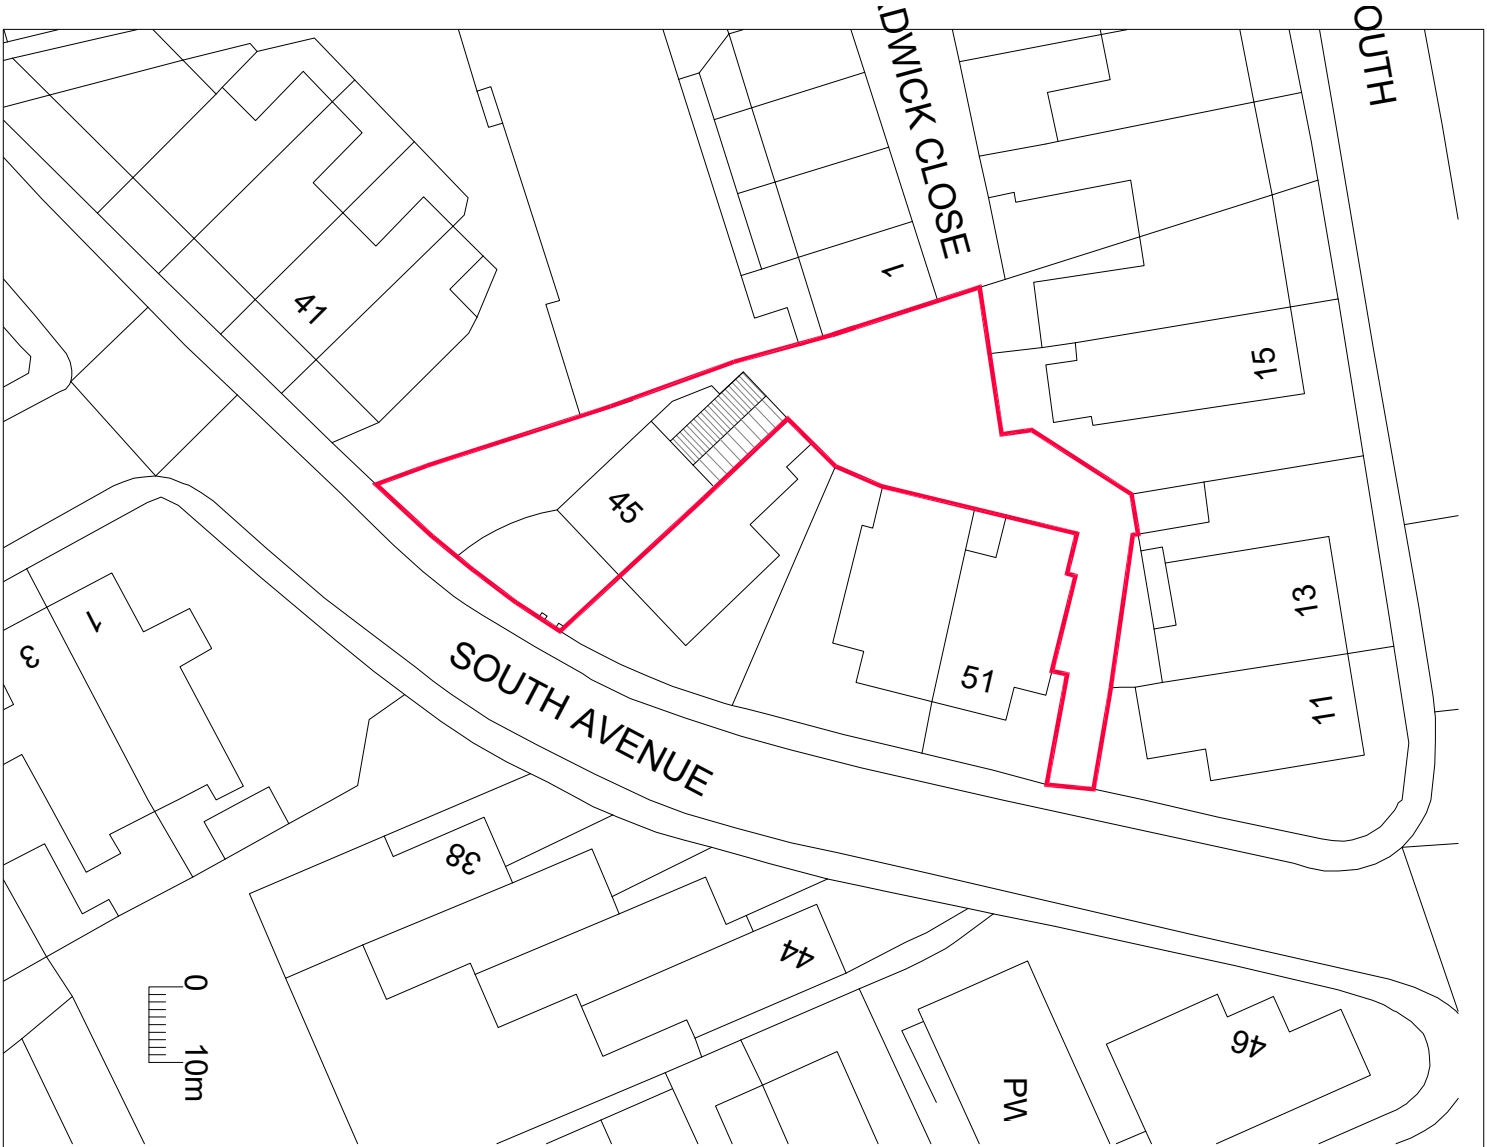

REVISIONS

DRAWN	FW	SCALE	AREA	SQ.M.
DATE	Feb 23	1:200		SQ.Ft.

PROJECT Kitchen and porch extension at 45 South Avenue
Buxton

CLIENT Mr C Clayton

TITLE Site plan and driveway detail

Wylie
Architecture

Residential Architecture Design and Planning
07875551825
www.wyliearchitecture.co.uk

DRAWING NUMBER

02.01

REV

A