




West (Front) Elevation
Scale 1:100

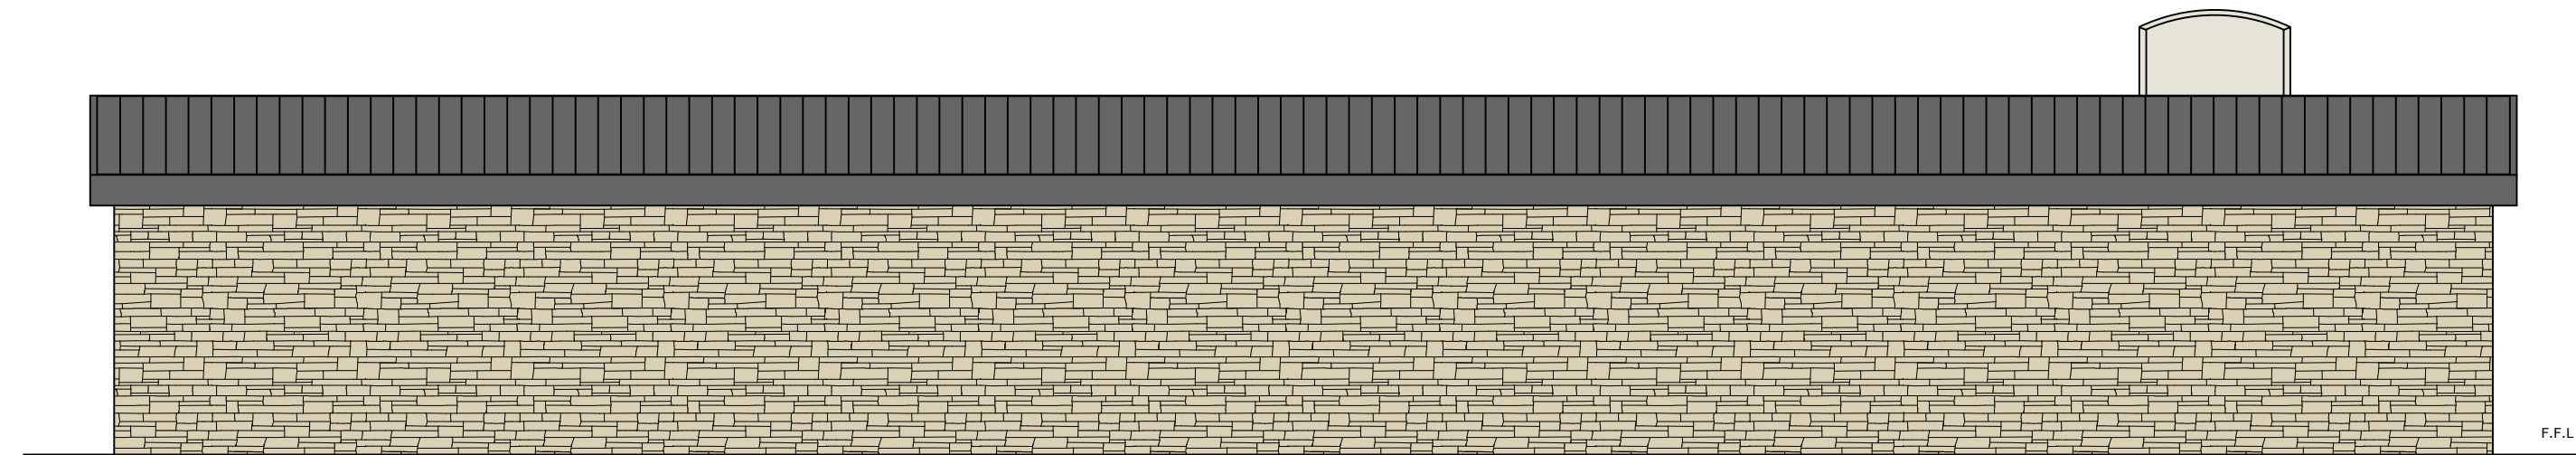

East (Rear) Elevation
Scale 1:100

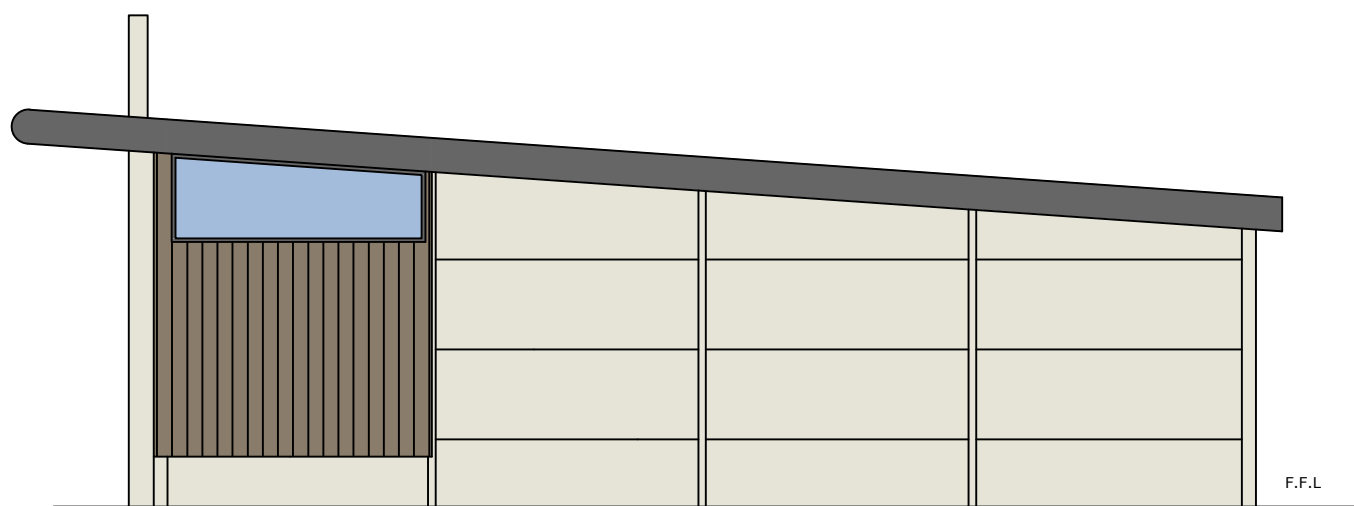


South (Side) Elevation
Scale 1:100

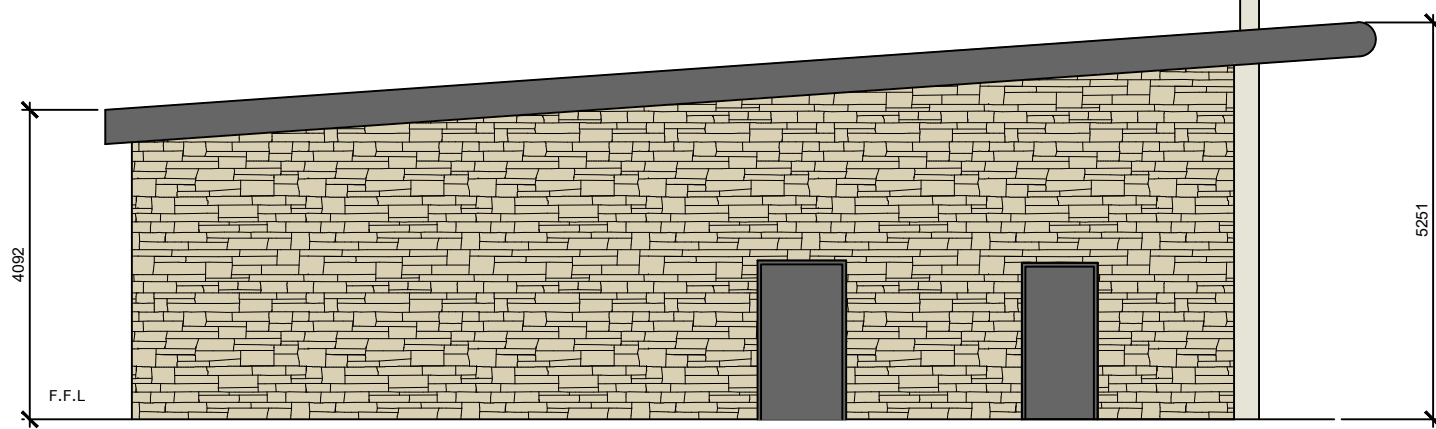


North (Side) Elevation
Scale 1:100

- KEY:
- FASCIA, CAPPING AND GLAZING - MERLIN GREY BS18B25
 - ISOCLAD COMPOSITE PANEL IN HONESTY BS10C31
 - NATURAL TIMBER VERTICAL BOARDING - WESTERN RED CEDAR "CHANFREA PROFILE"
 - RECLAIMED STONework FROM EXISTING BUILDING
 - GLAZING

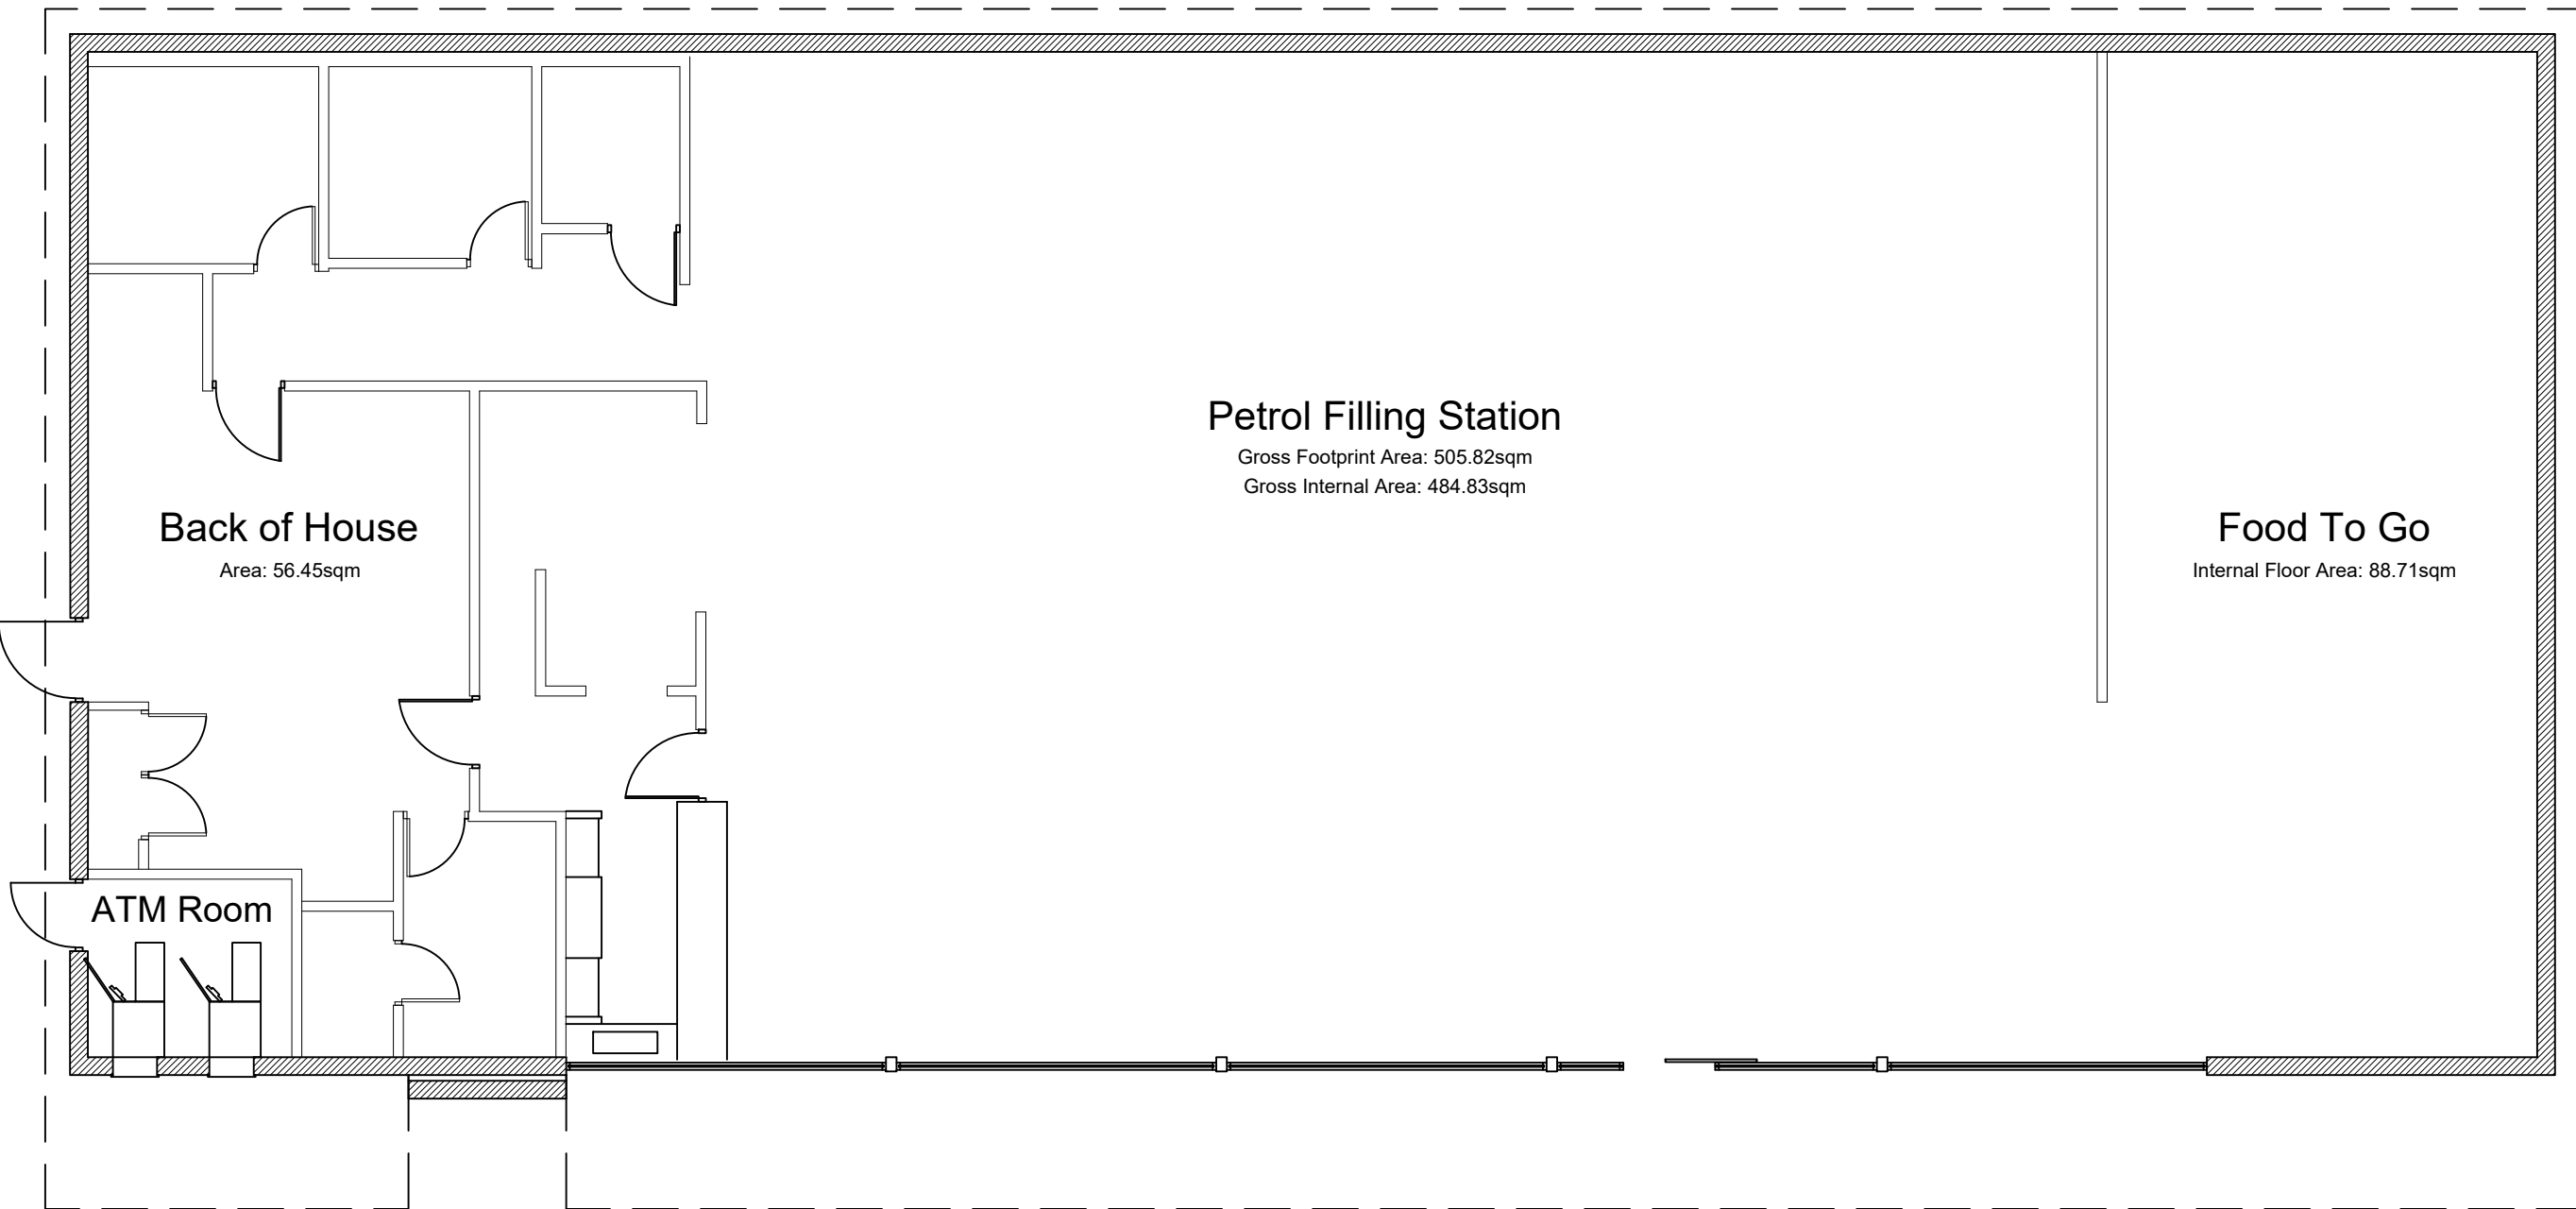

1:100 Scale Bar

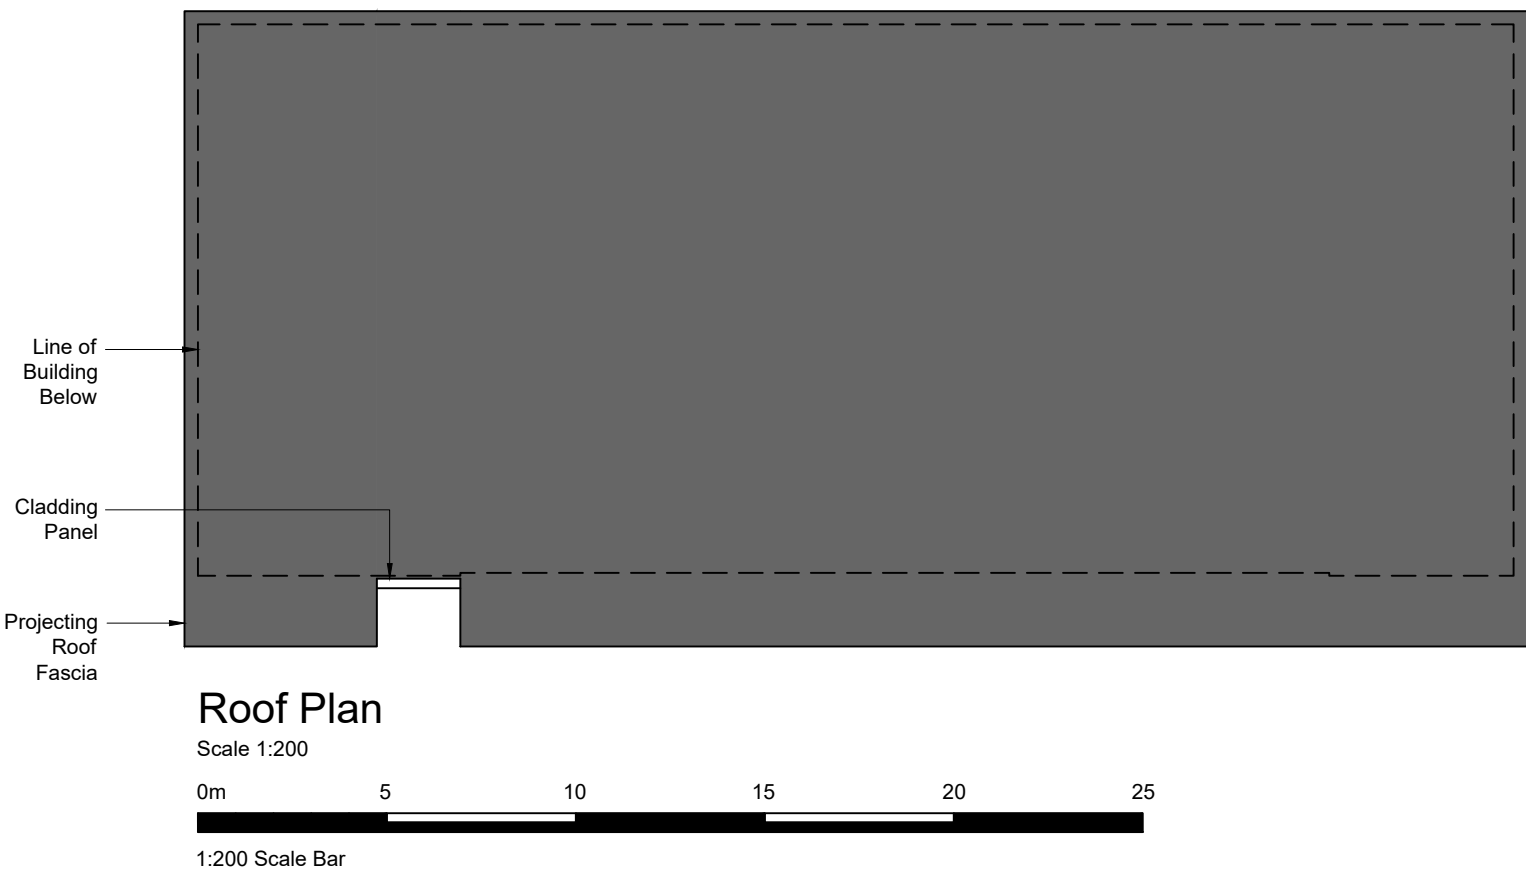

Roof Plan
Scale 1:200
1:200 Scale Bar

NOTES
All dimensions to be verified on site, and the Architect informed of any discrepancy. All drawings and specifications should be read in conjunction with the Health and Safety Plan; all conflicts should be reported to the Principal Designer.
This drawing is the copyright of C+A Design Limited. ©

Construction staff and operatives must ensure the principle contractor has provided thorough and accurate information on all health and safety aspects relating to the designs identified on this drawing include the review of:

- Designers/contractors risk assessments
- Method statement
- Permit to work
- Construction phase health and safety plan

The designers note that the following health and safety risk relating to this drawing have not been eliminated during the design process:

ref	residual risk

D	Updated stone spec as per comments	21/09/21	LB	JF
C	Material finish to elevations updated as per comments	20/09/21	LB	JF
B	Material finish to elevations updated	17/09/21	LB	JF
A	Draft Planning Issue	24/08/20	ZK	JF

revision	date	by	chk
----------	------	----	-----



DRAWING ISSUE

☐ Preliminary ☐ Costing ☐ Construction
☒ Planning ☐ Tender ☐ Record

date	scale @ A1	drawn by	checked by
26/08/2020	1:100	ZK	JF

Chapel-en-le-Firth -
Fickle Mermaid
Eurogarages Development
PFS, FTG2 Plans and Elevations

role	originator	volume	levels	type	suitability
A	CA	B4	ZZ	DR	S4
project number	drawing number	revision			
20114BS	310_01	D			

