




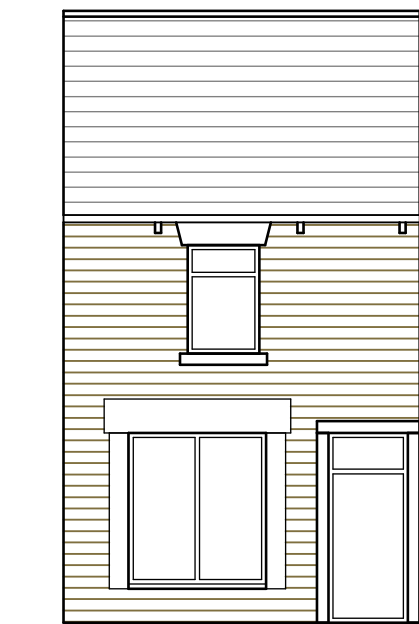


EXISTING FRONT ELEVATION

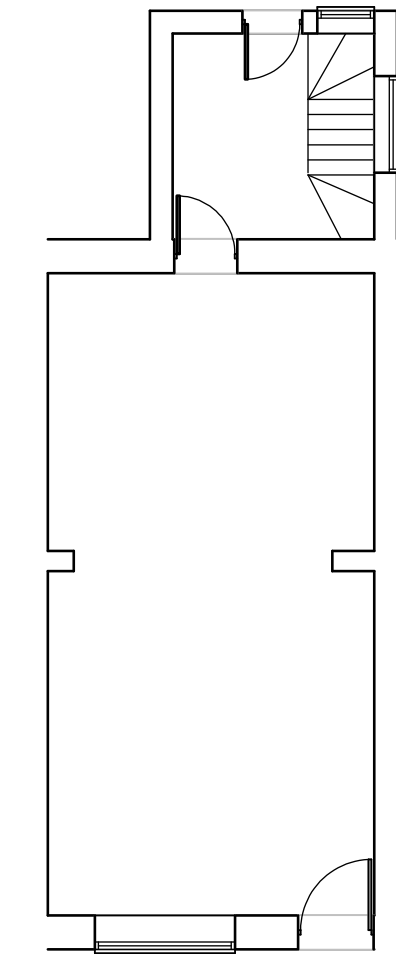

EXISTING GROUND FLOOR PLAN

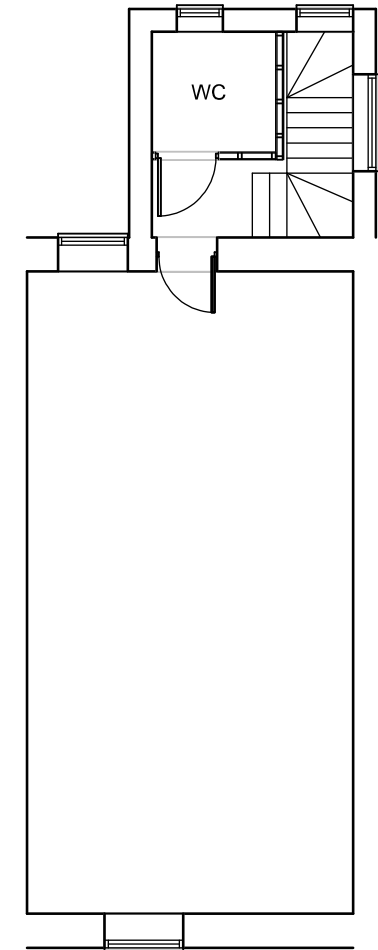


EXISTING FIRST FLOOR PLAN

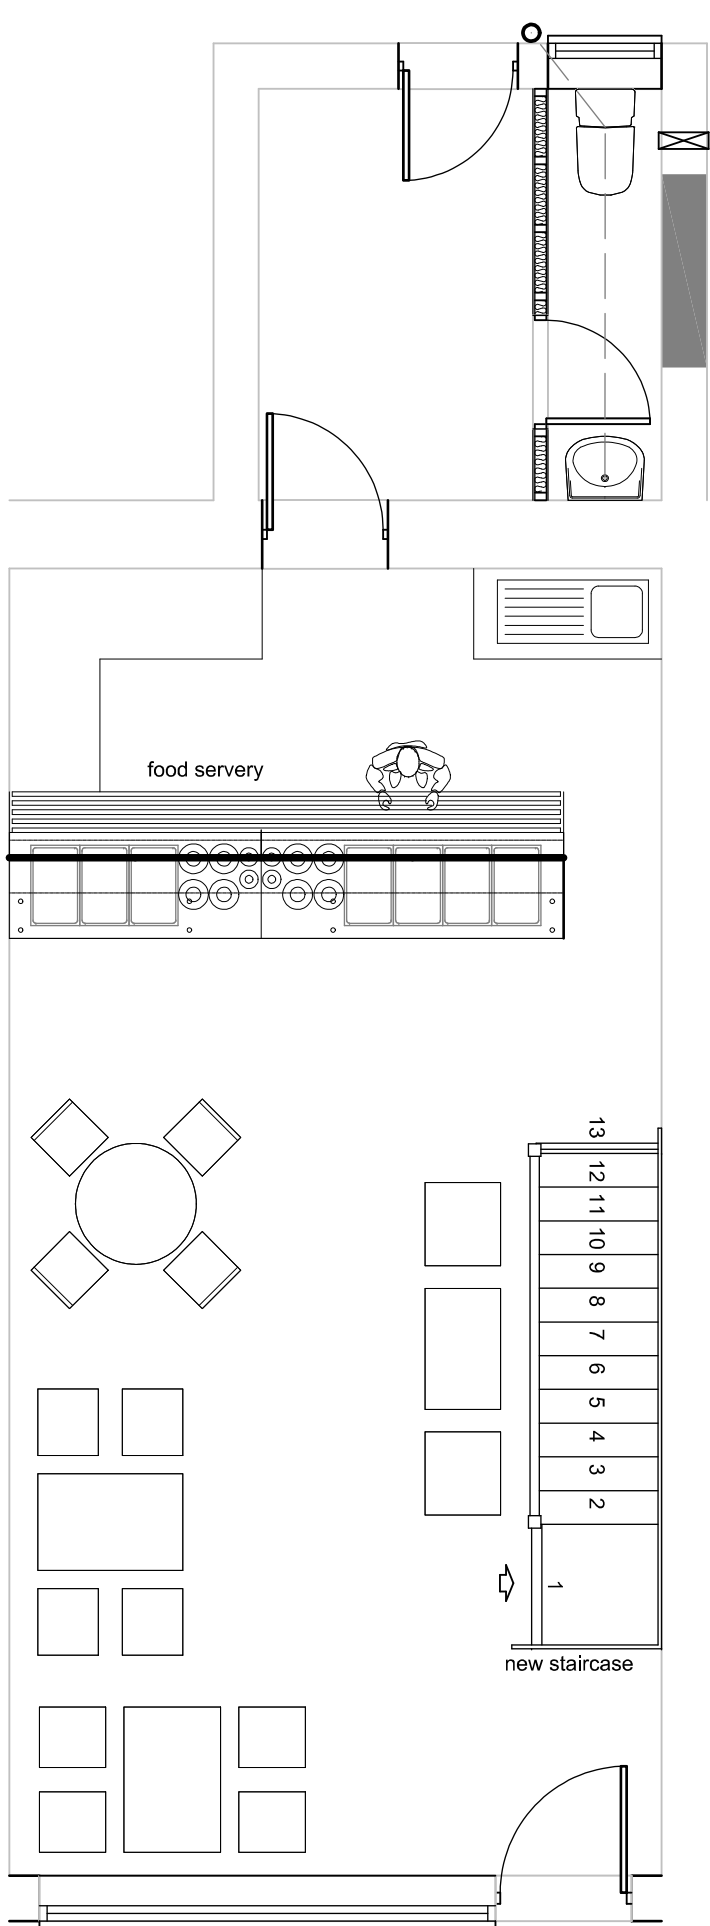


PROPOSED GROUND FLOOR PLAN




PROPOSED FIRST FLOOR PLAN

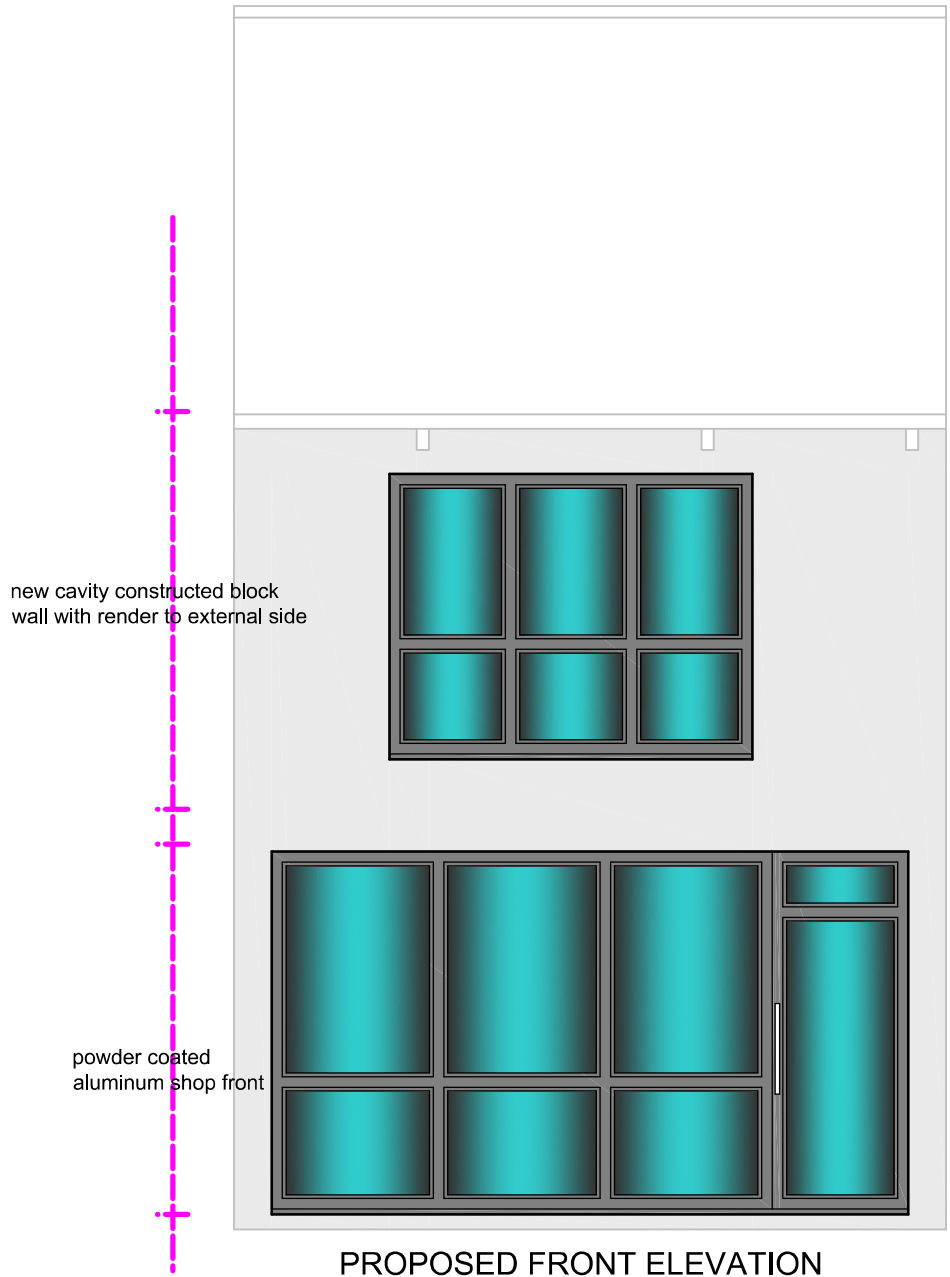

PROPOSED FRONT ELEVATION

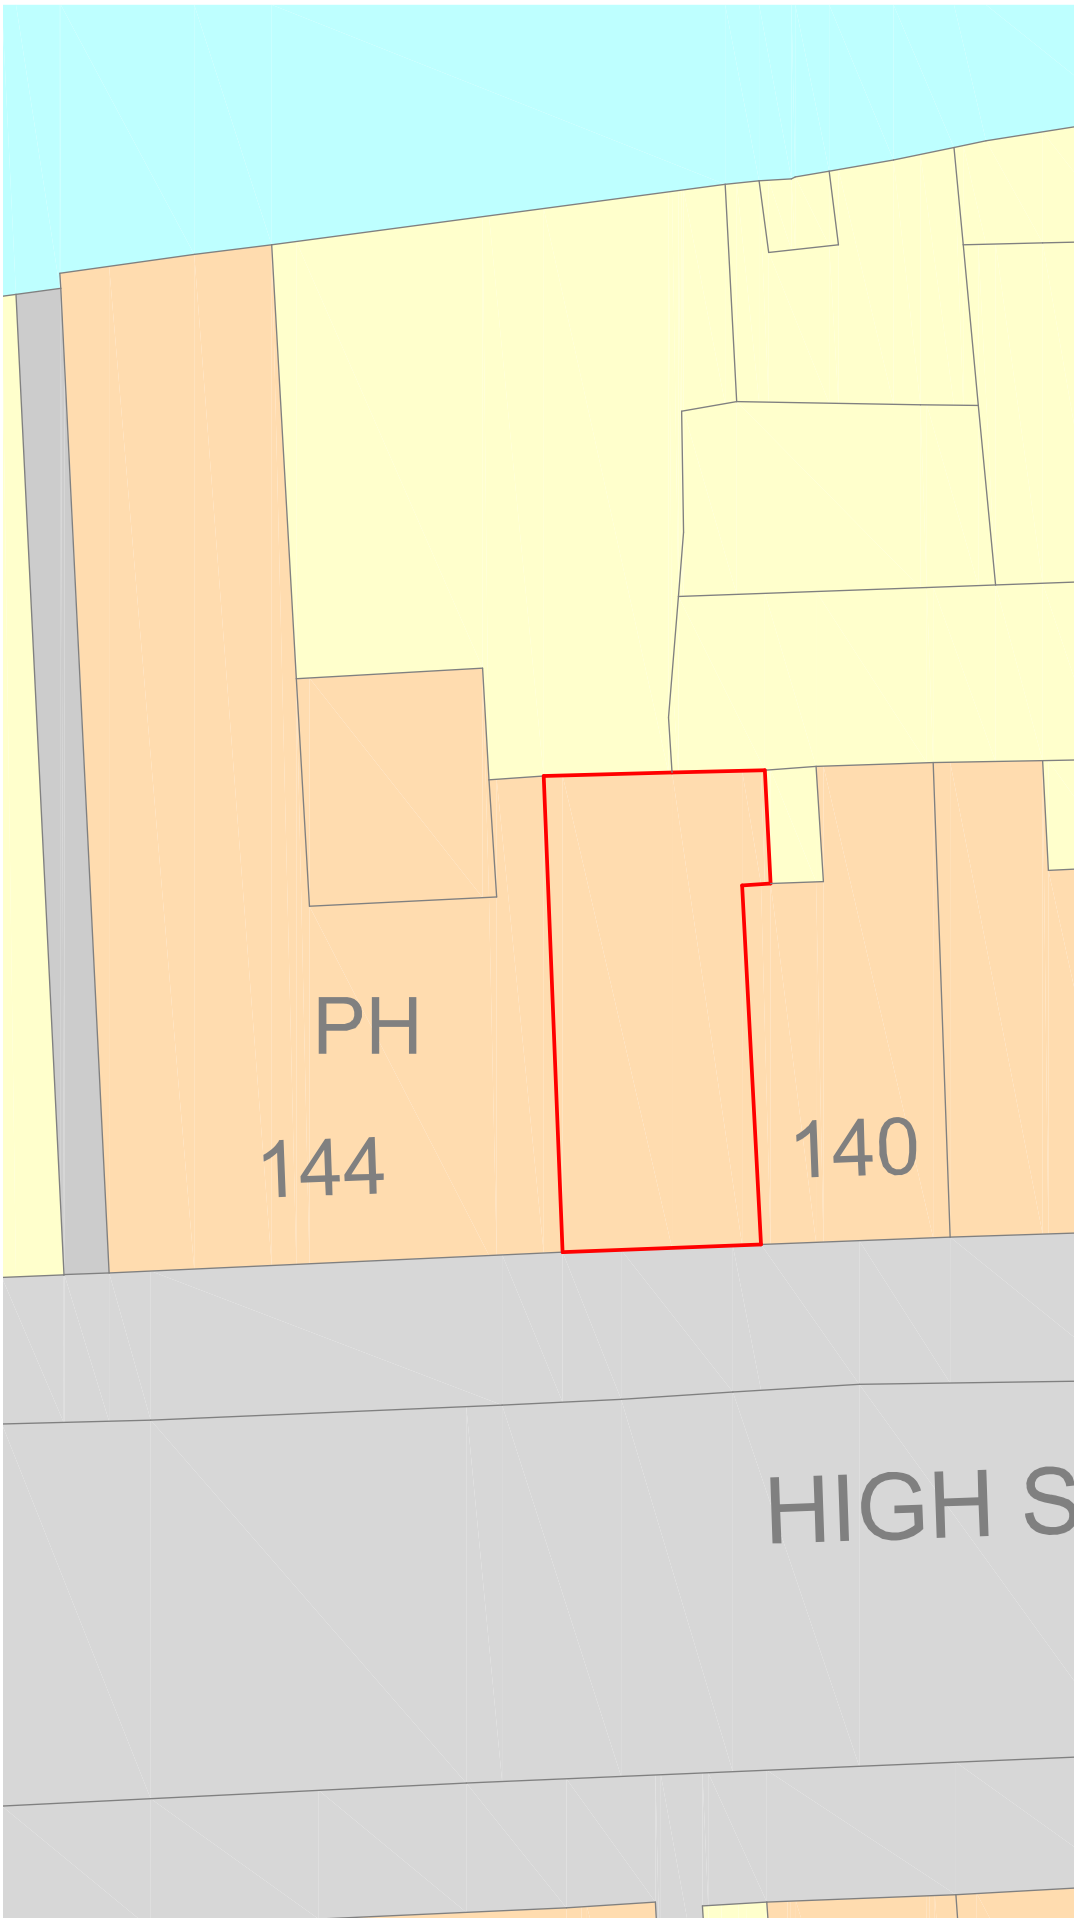

PROPOSED SITE PLAN @ 1:200

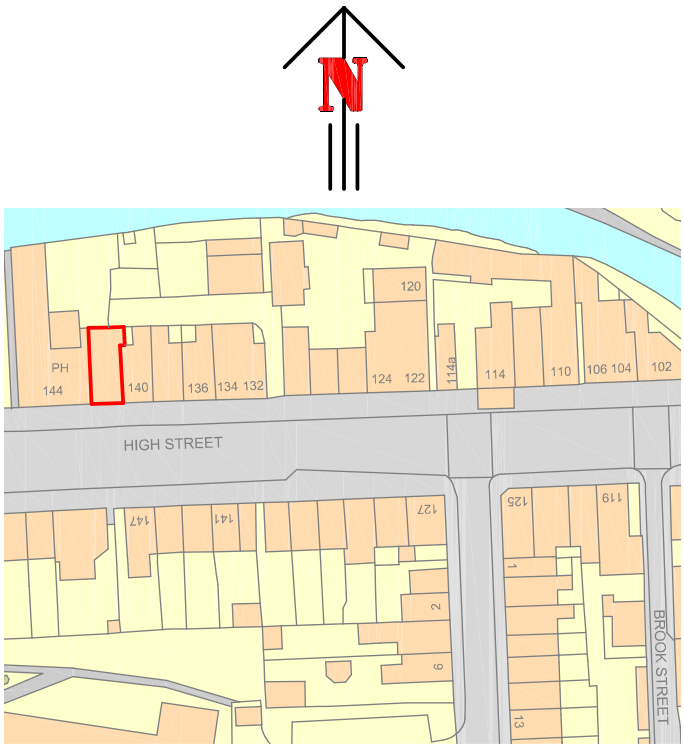

Scale 1:1250

Project
RE-BUILD FRONT ELEVATION WITH NEW
SHOP FRONT & CHANGE OF USE TO A
DESSERT PARLOUR & COFFEE SHOP
Client MR MOHAMMAD ABBAS
142 HIGH STREET
WEST GLOSSOP
SK13 8HJ

DrawingELEVATIONS AND FLOOR PLANS

Revision Scale 1:100, 50 Date 07.12.2022

Drawing No. MA71222

This drawing and design is copyright and must not
be reproduced in part or in whole without prior
written consent. Contractors must verify all
dimensions on site before commencing work or
preparing shop drawings.