




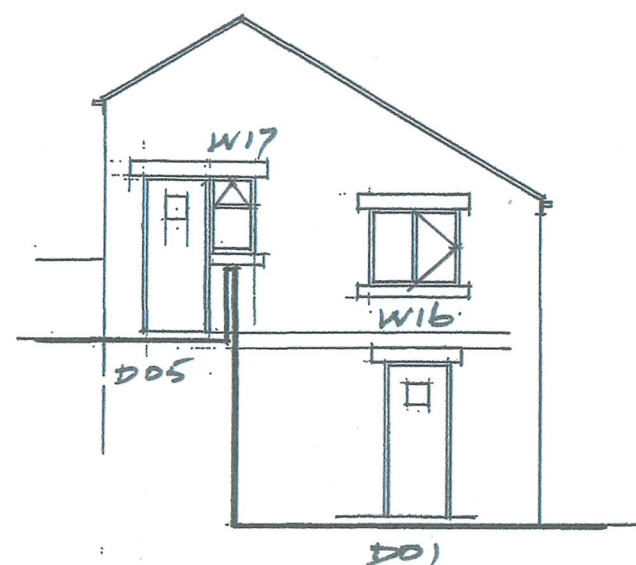

SIDE ELEVATION S.W.

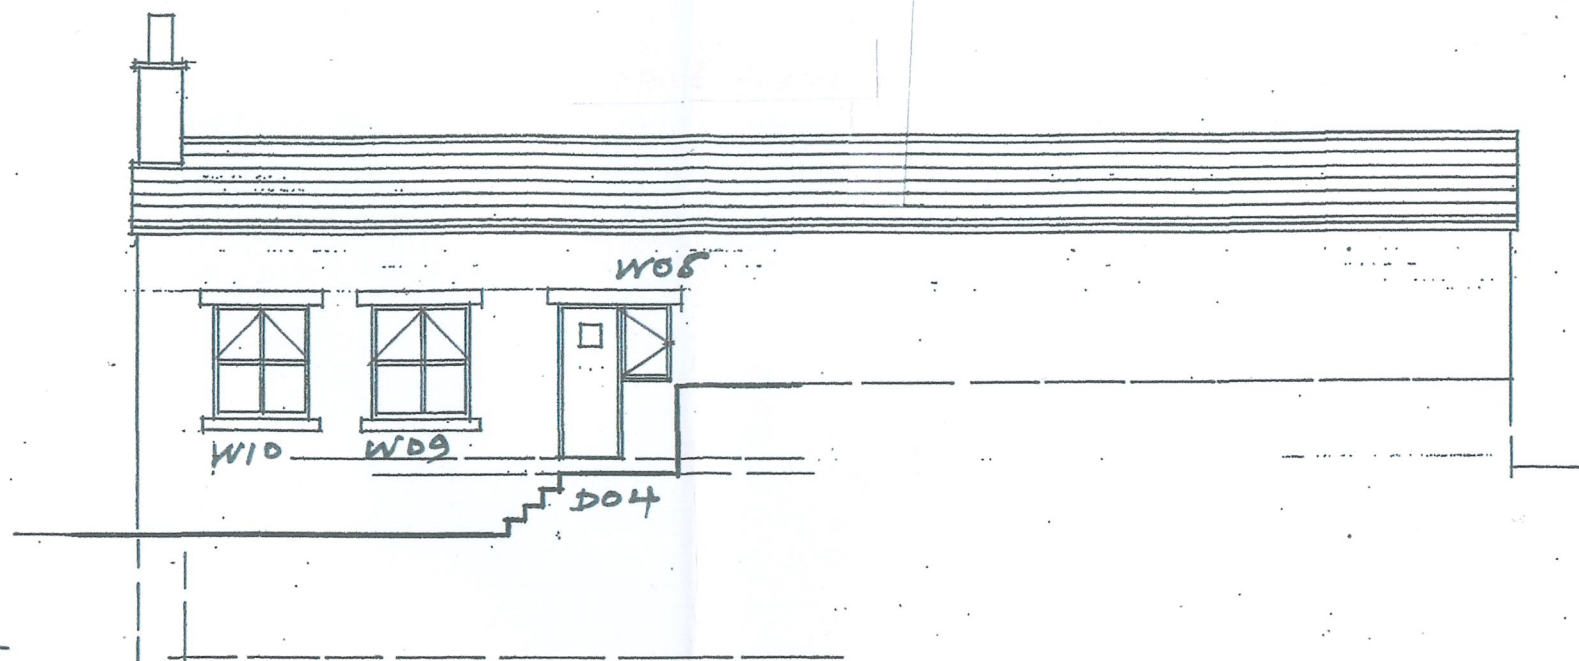

REAR ELEVATION N.W.

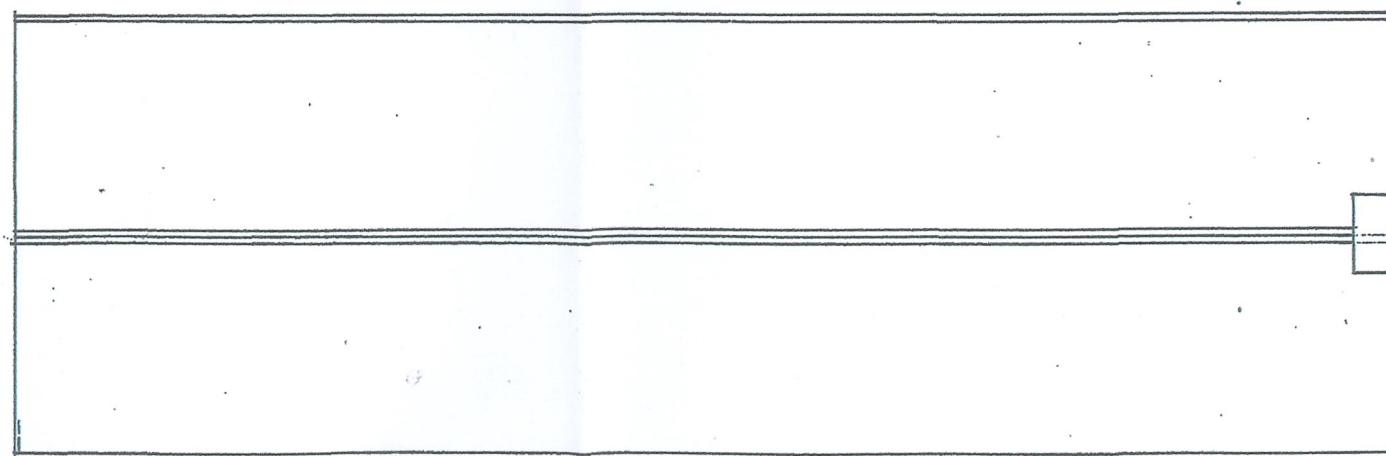


ROOF PLAN

0 1 2 3 4 5
SCALE METRES


CLIENT:	MR J. STOBART		
PROJECT:	HARDCASTLE MAN'S CHAPEL CHURCH		
TITLE:	ROOF PLAN AND ELEVATIONS AS EXISTING		
A P DESIGN ARCHITECTS AND PLANNING CONSULTANTS 4 KINDER VIEW, NEW MILLS, HIGH PEAK, SK22 4DB TEL: 01663 742169 MOB: 0781 461 2970			
SCALE:	DRAWING NO:	REV:	
1:100	02	A	




FRONT ELEVATION S.E.

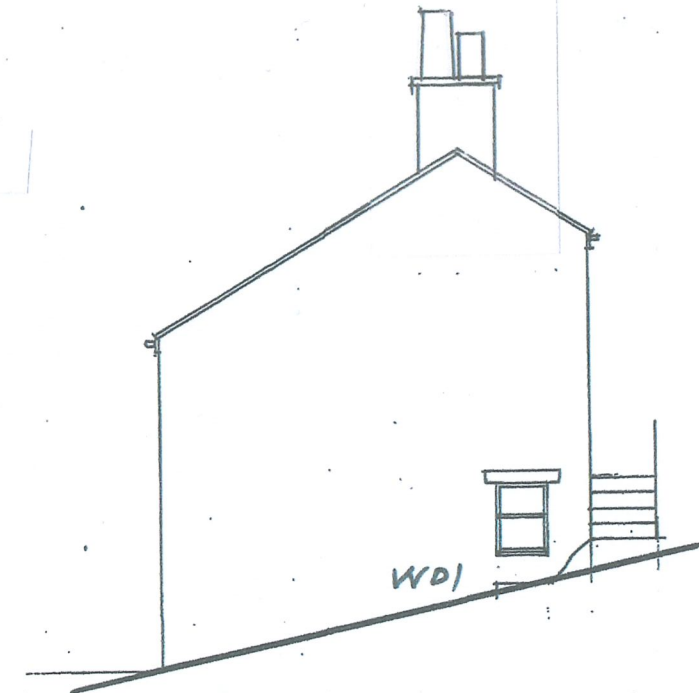

SIDE ELEVATION N.E.

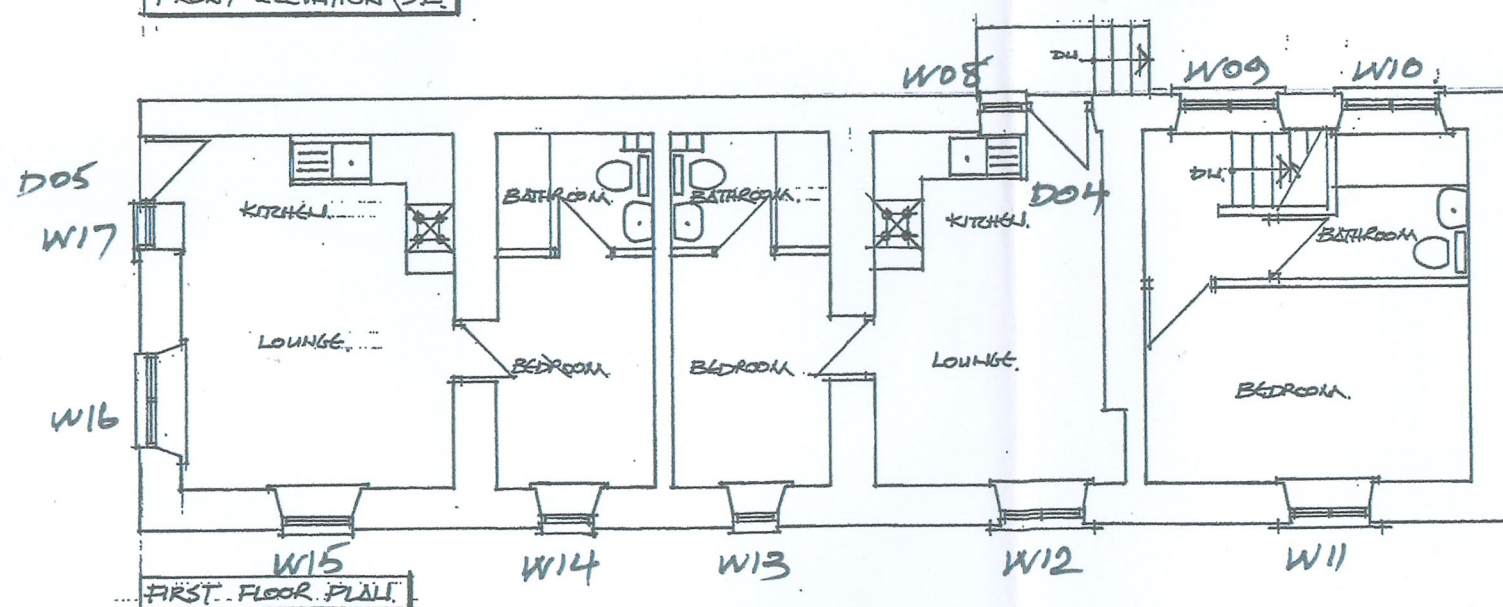


FIRST FLOOR PLAN

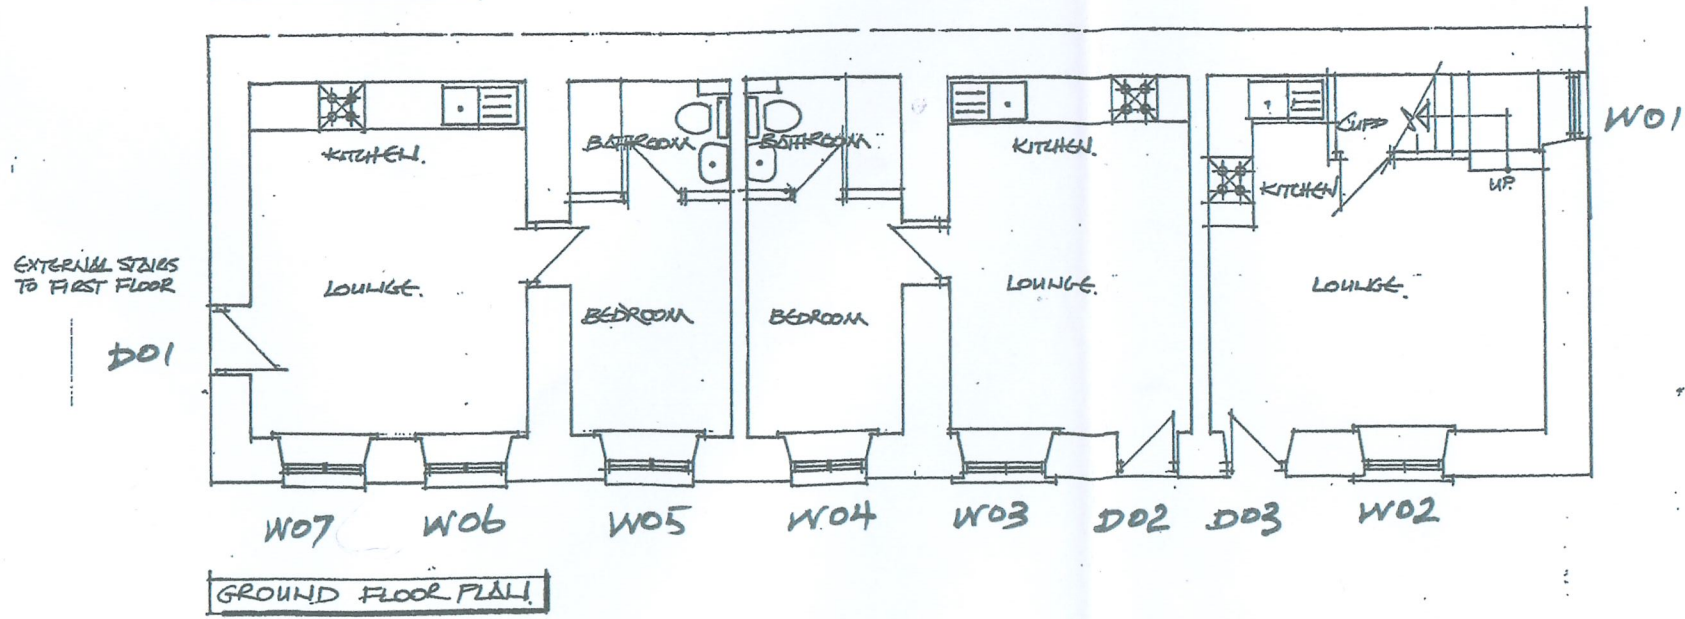


GROUND FLOOR PLAN


0 1 2 3 4 5				
SCALE METRES				
CLIENT: MR J. STOBART				
PROJECT: HARTCASTLE NEW CHAPEL EN LE FRITH				
TITLE: PLANS AND ELEVATIONS AS PROPOSED				
A P DESIGN ARCHITECTS AND PLANNING CONSULTANTS 4 KINDER VIEW, NEW MILLS, HIGH PEAK, SK22 4DB TEL: 01663 742169 MOB: 0781 461 2970				
SCALE:	DRAWING NO:	REV:		
1:100	03	A		

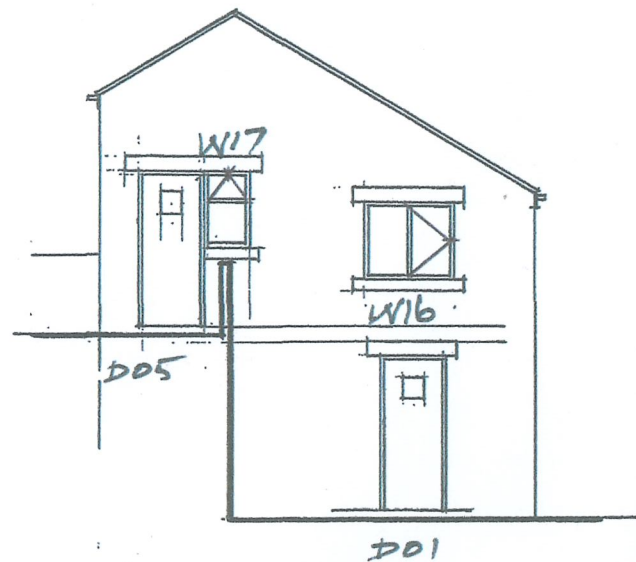

SIDE ELEVATION S.W.

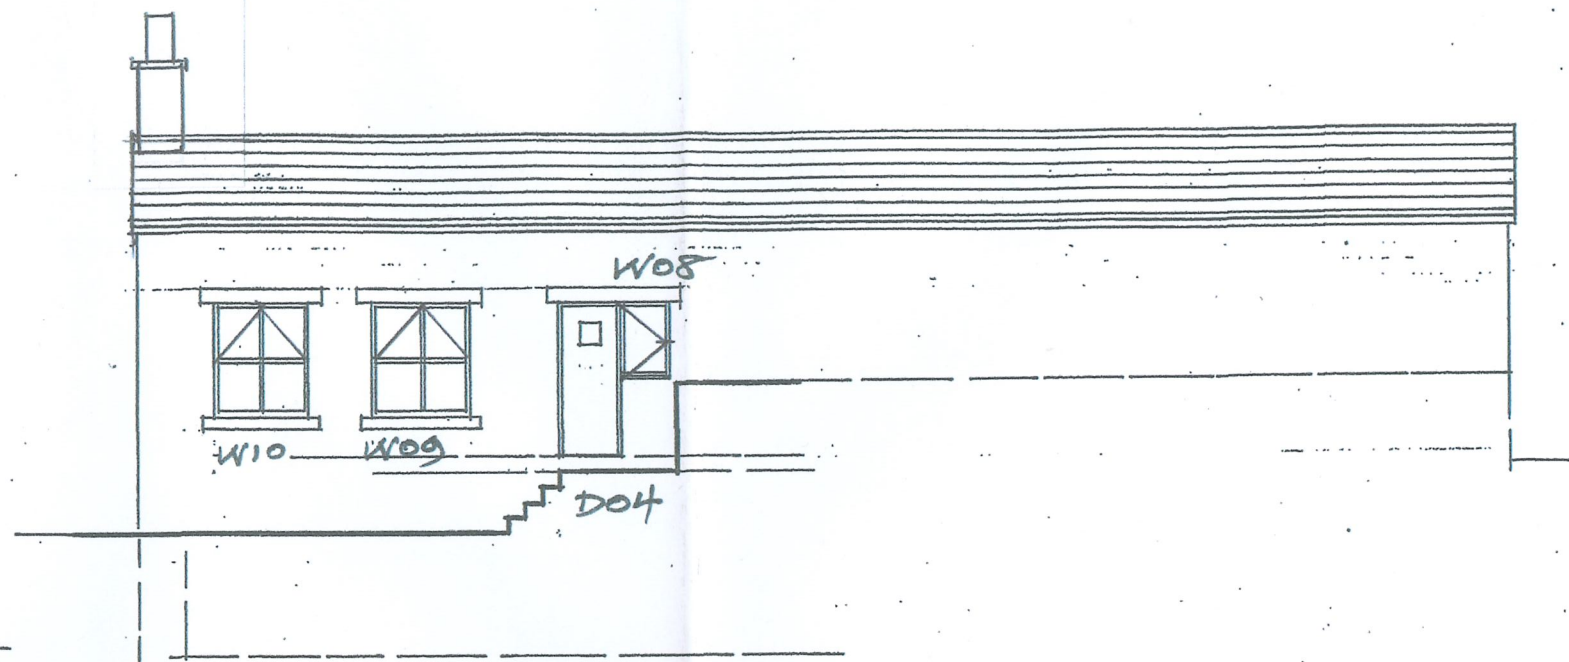

REAR ELEVATION N.W.

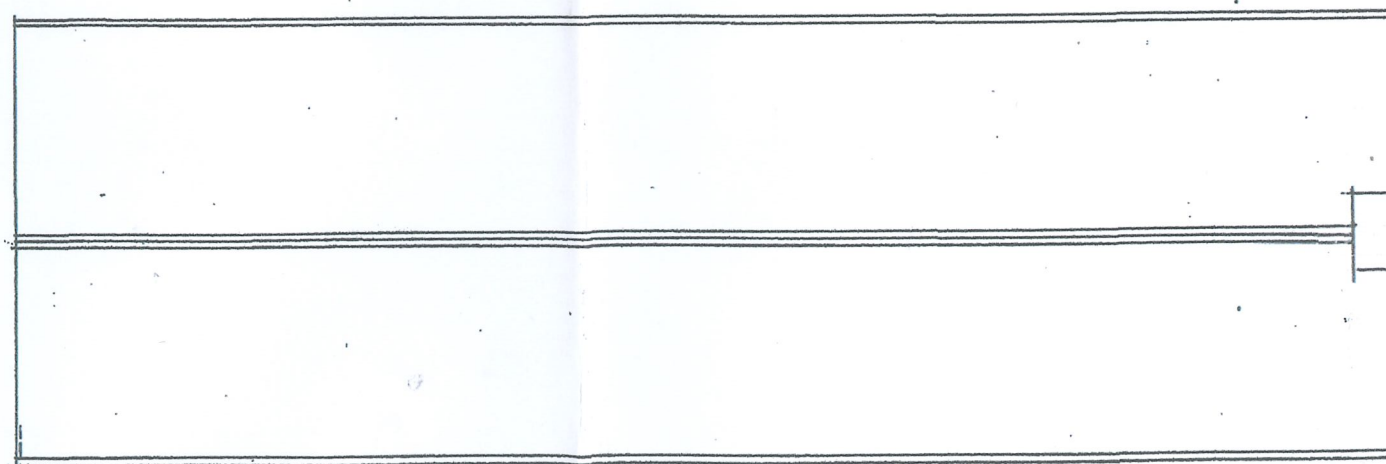

ROOF PLAN

0 1 2 3 4 5

SCALE METRES

CLIENT:	MR J. STOBART
PROJECT:	HARDCASTLE HILLS CHAPEL CHURCH
TITLE:	ROOF PLAN AND ELEVATIONS AS PROPOSED
A P DESIGN ARCHITECTS AND PLANNING CONSULTANTS 4 KINDER VIEW, NEW MILLS, HIGH PEAK, SK22 4DB TEL: 01663 742169 MOB: 0781 461 2970	
SCALE:	DRAWING NO:
1:100	04
REV:	A